

CLIENT:
MR S HAMMOND
4 LICHFIELD DRIVE,
PRESTWICH,
MANCHESTER,
M25 0HX
THE CONSTRUCTION OF
A SINGLE STOREY
EXTENSION AT GRD
FLOOR LEVEL AT THE
REAR OF THE
DWELLING +
ALTERATIONS.


All dims are to be checked
on site by builder.

REV A



1


Proposed Rear 3D View

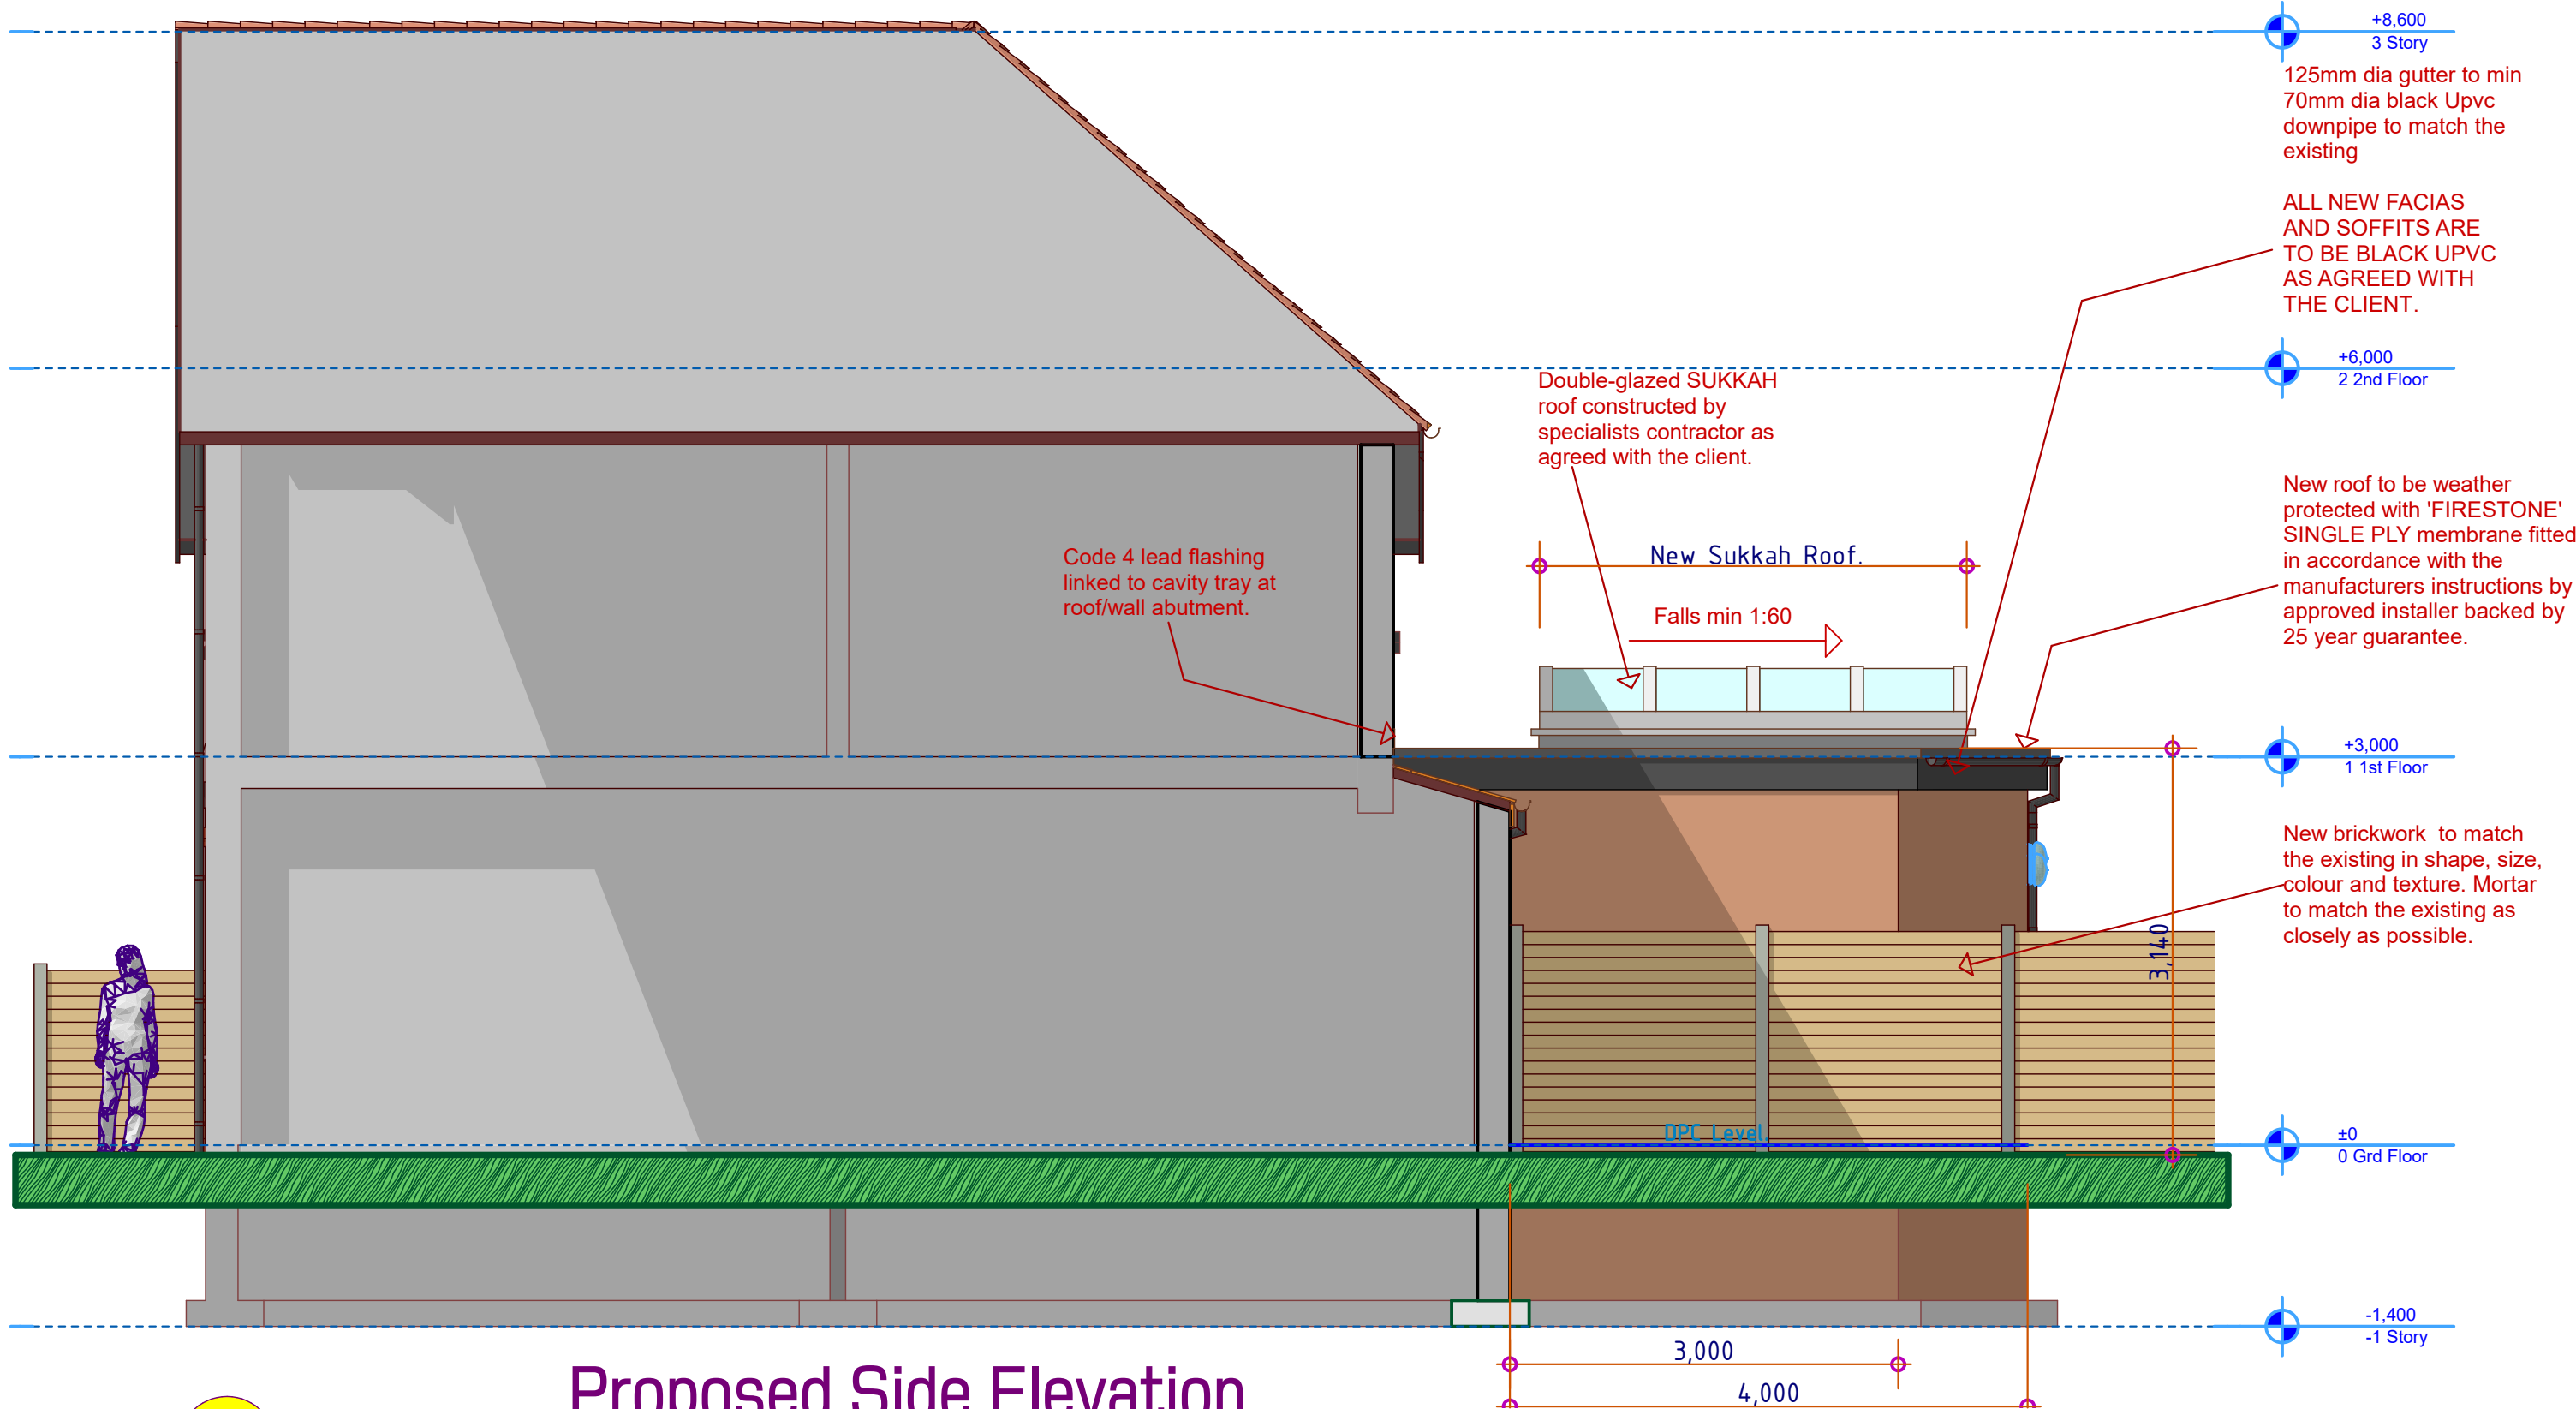

3

Proposed Side Elevation


LOOKING FROM THE NEIGHBOURING PROPERTY. 1:50

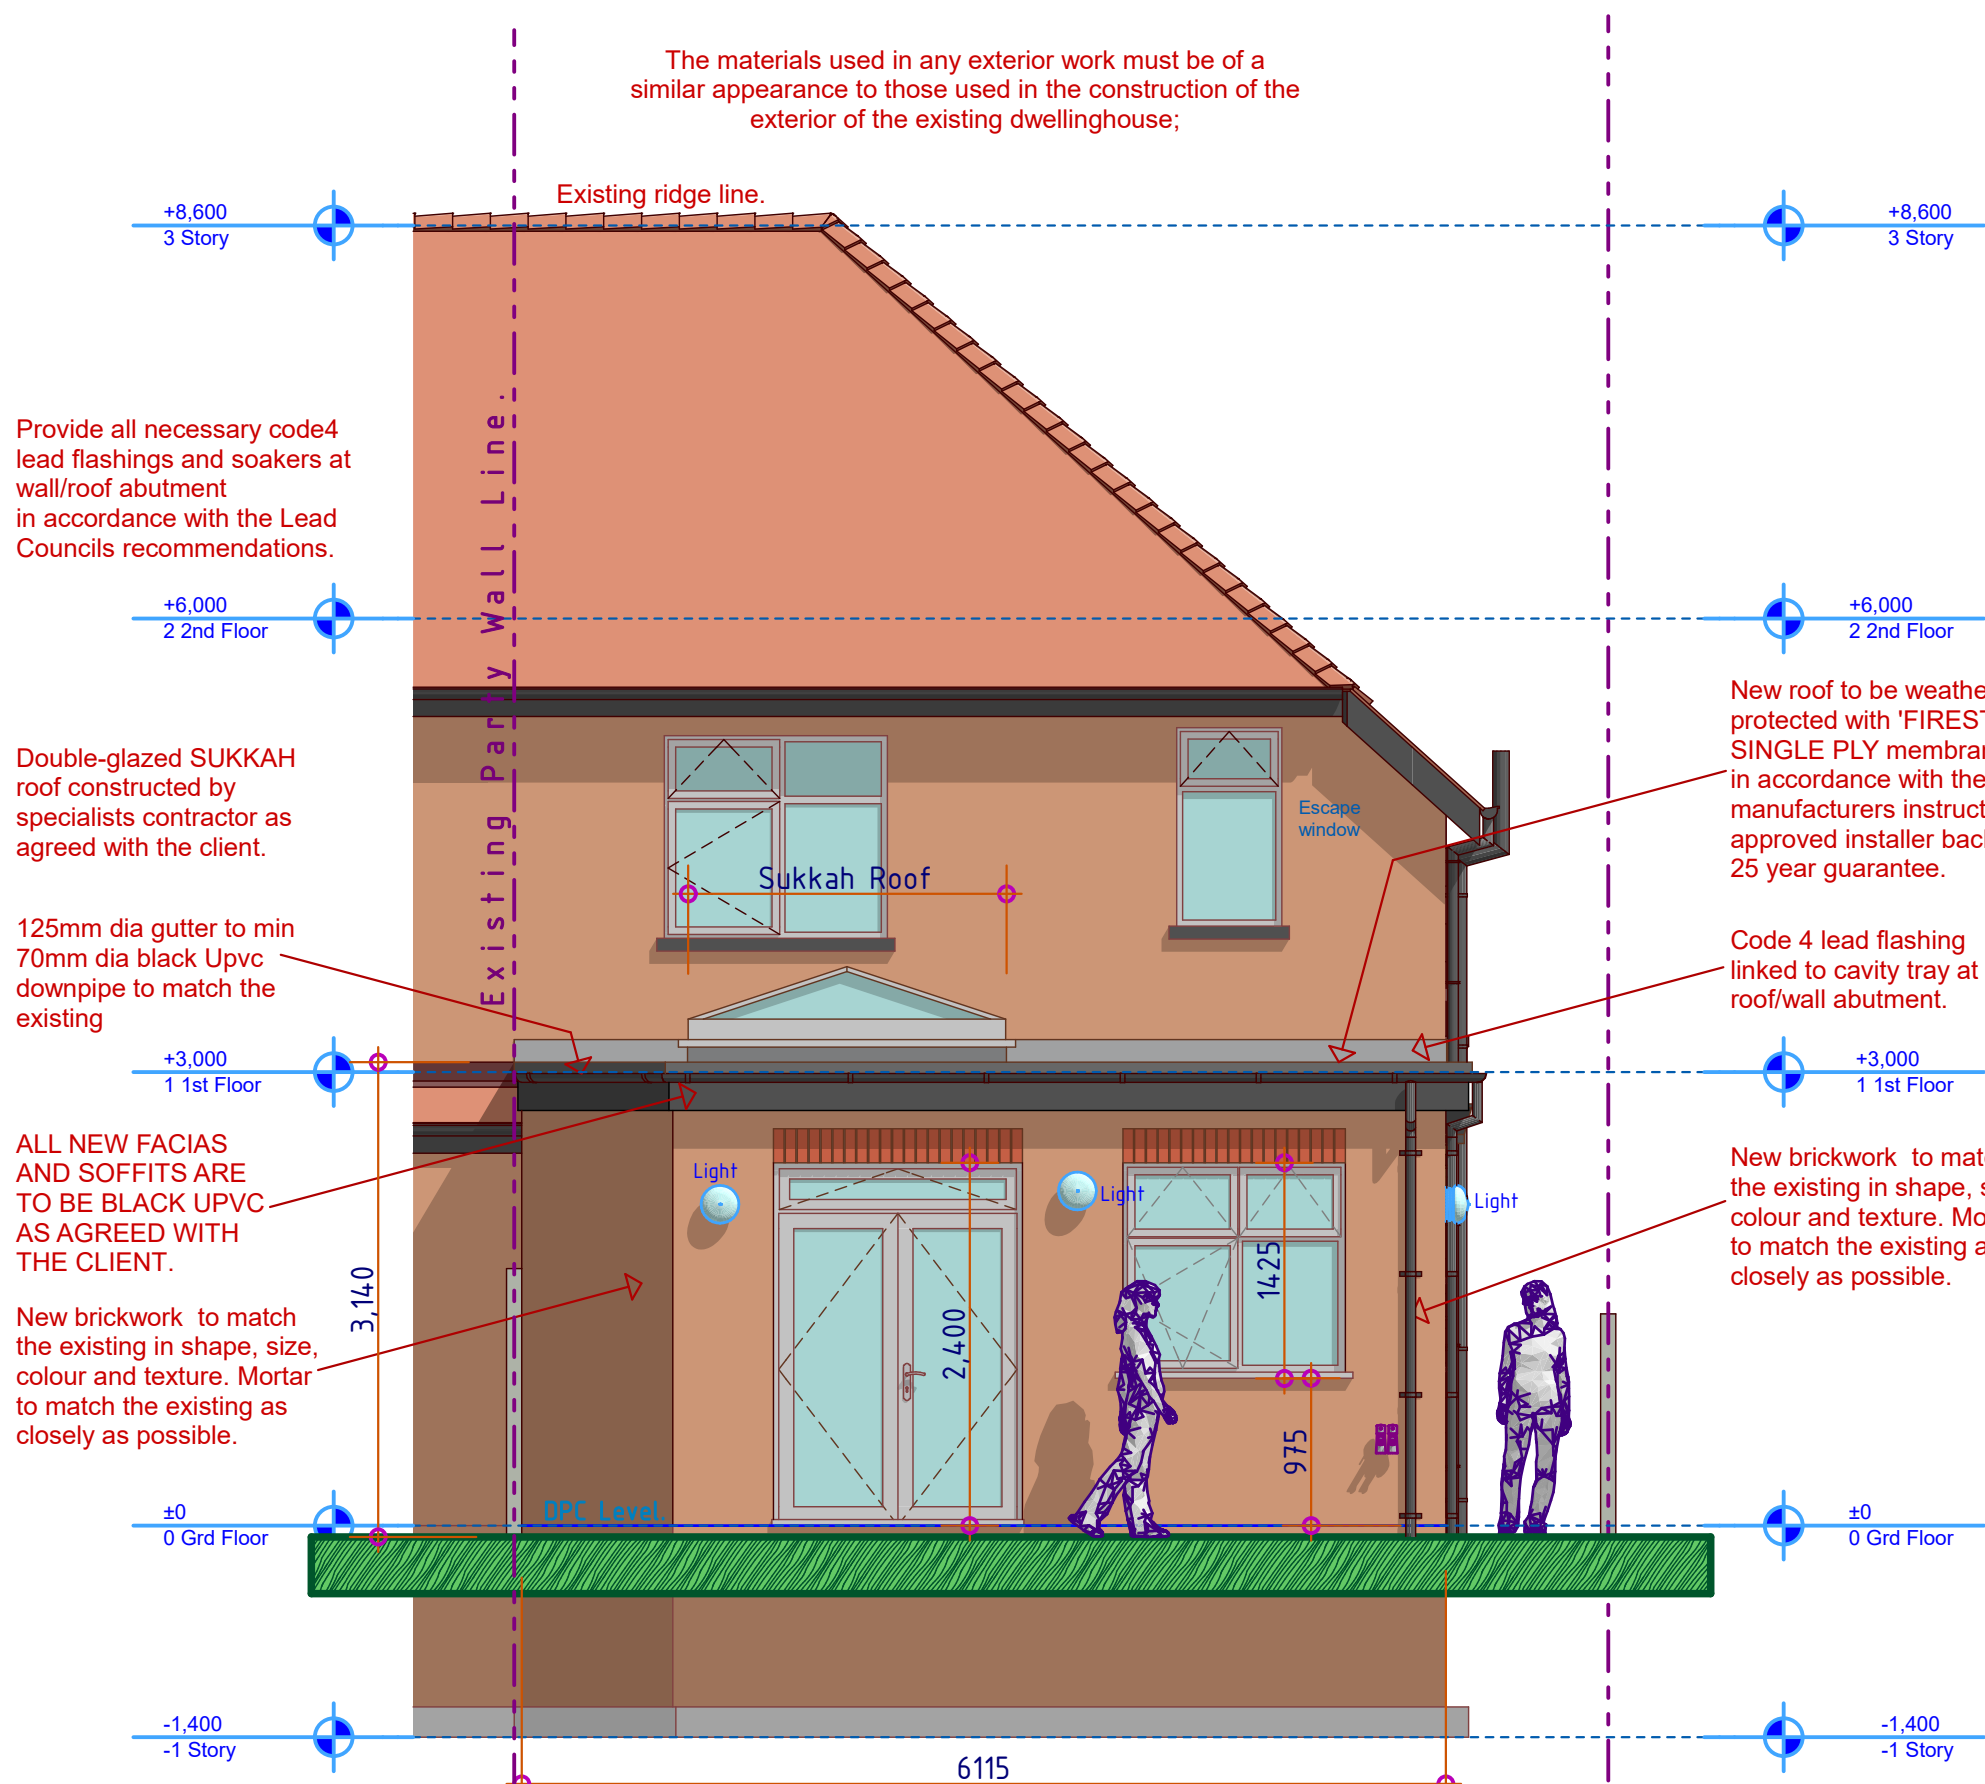

2

Proposed Rear Elevation

1:50

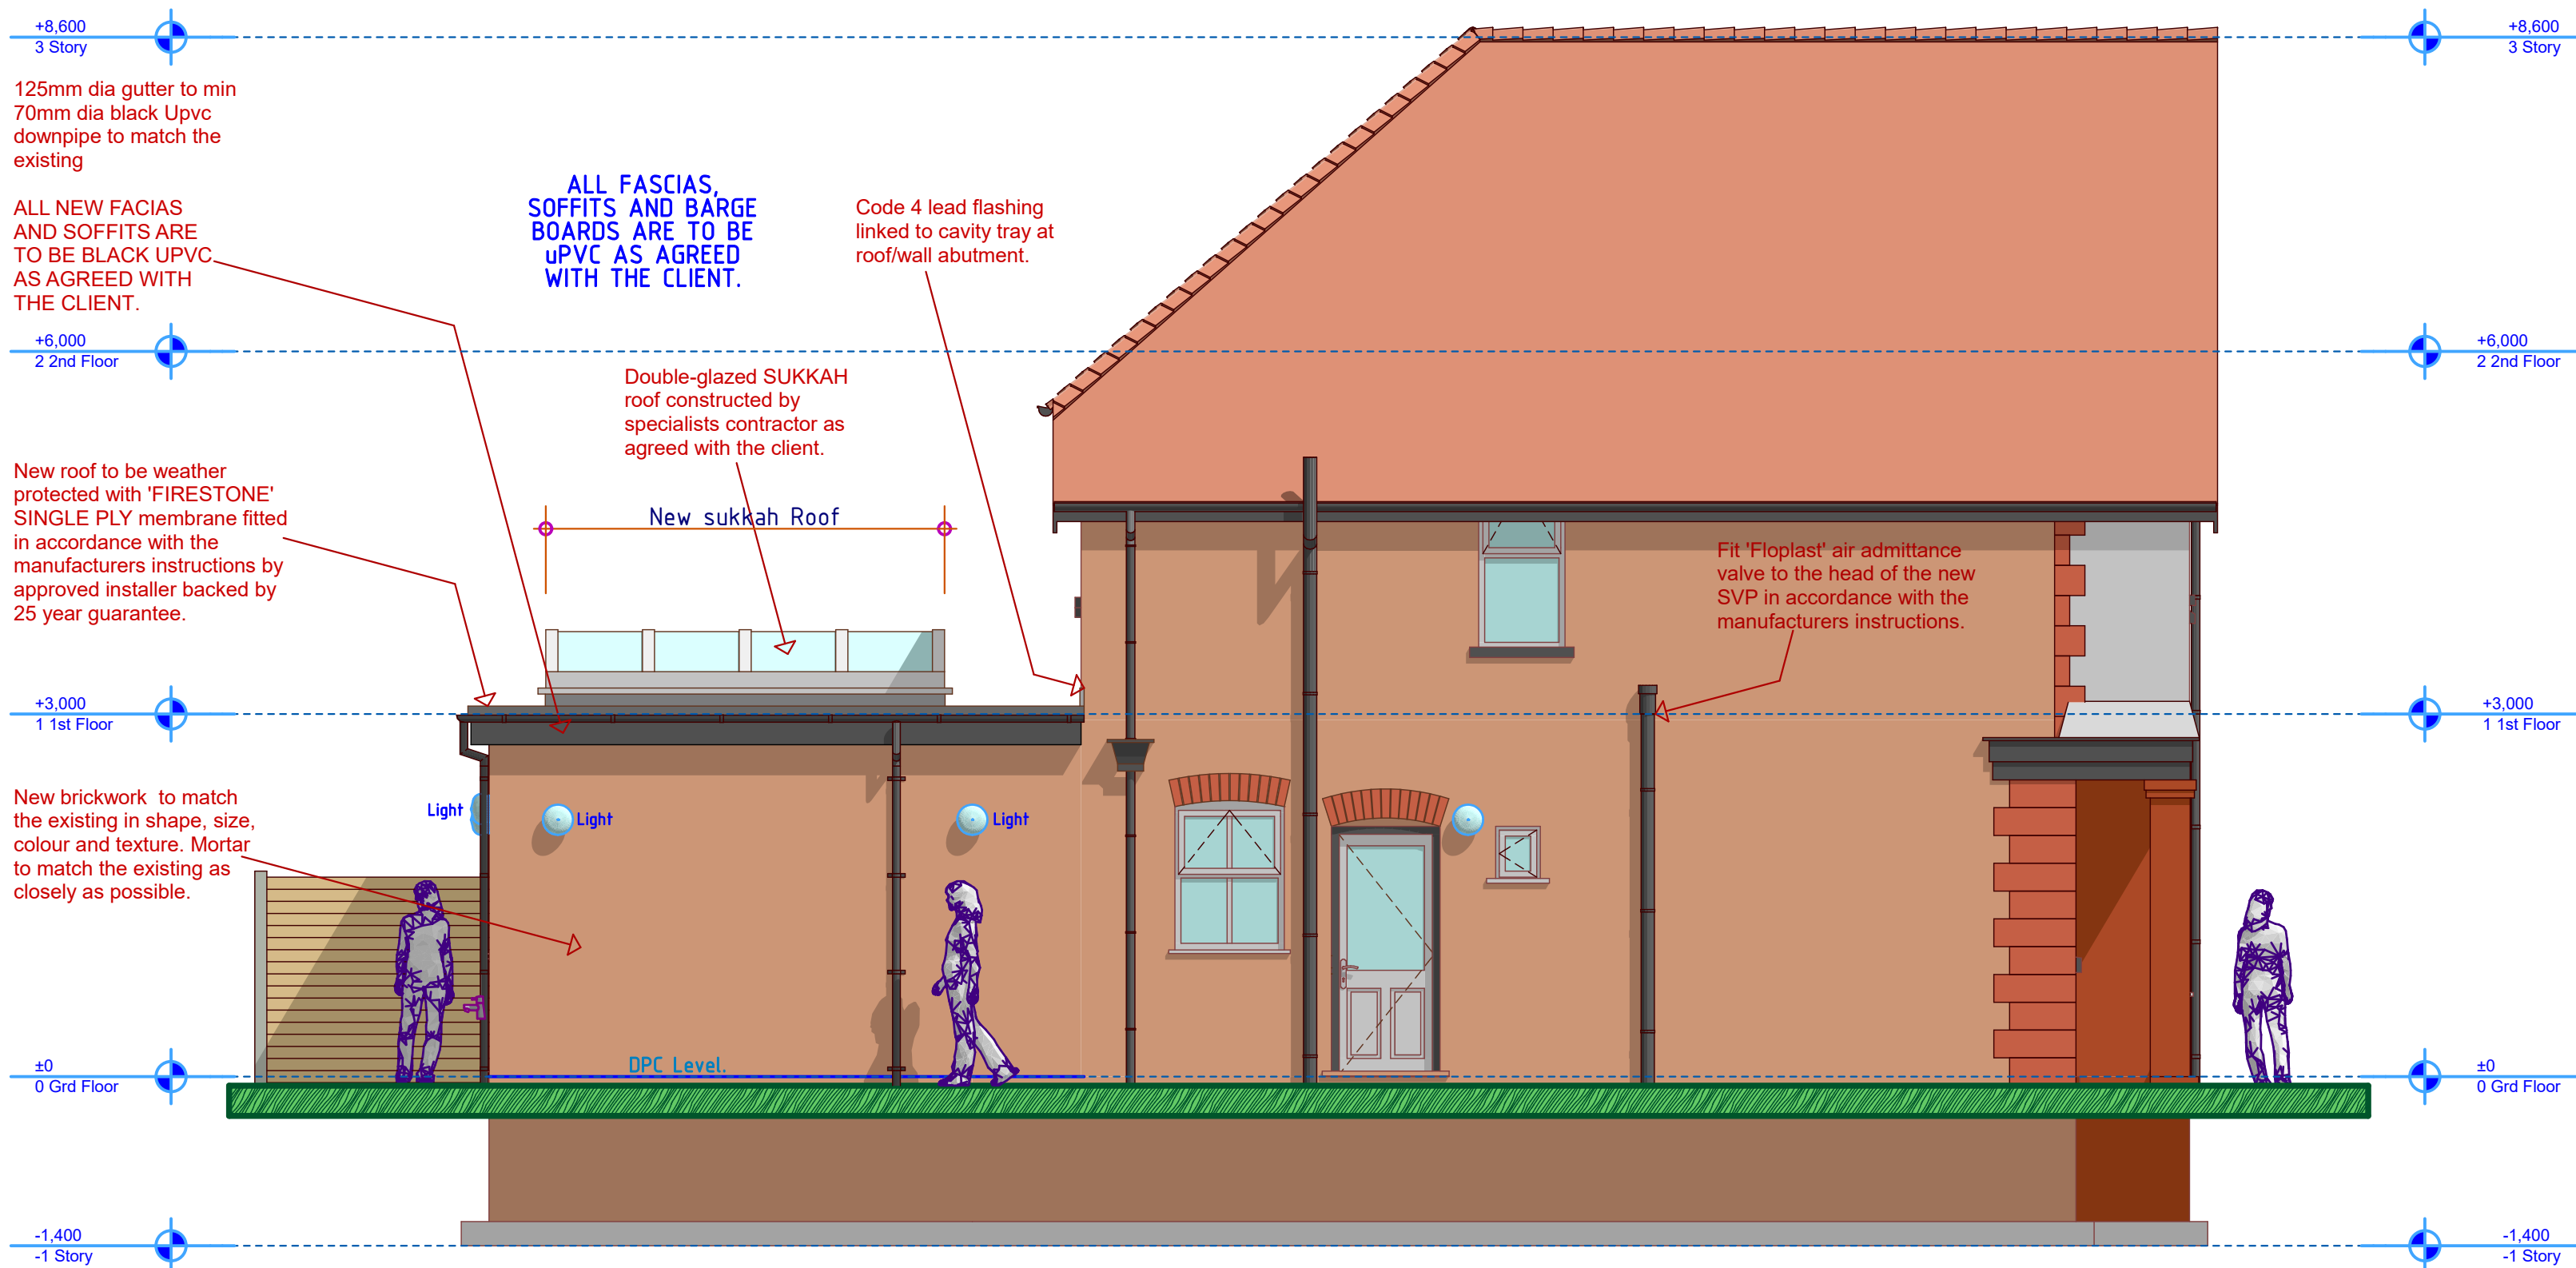

4

Proposed Side Elevation

1:50