


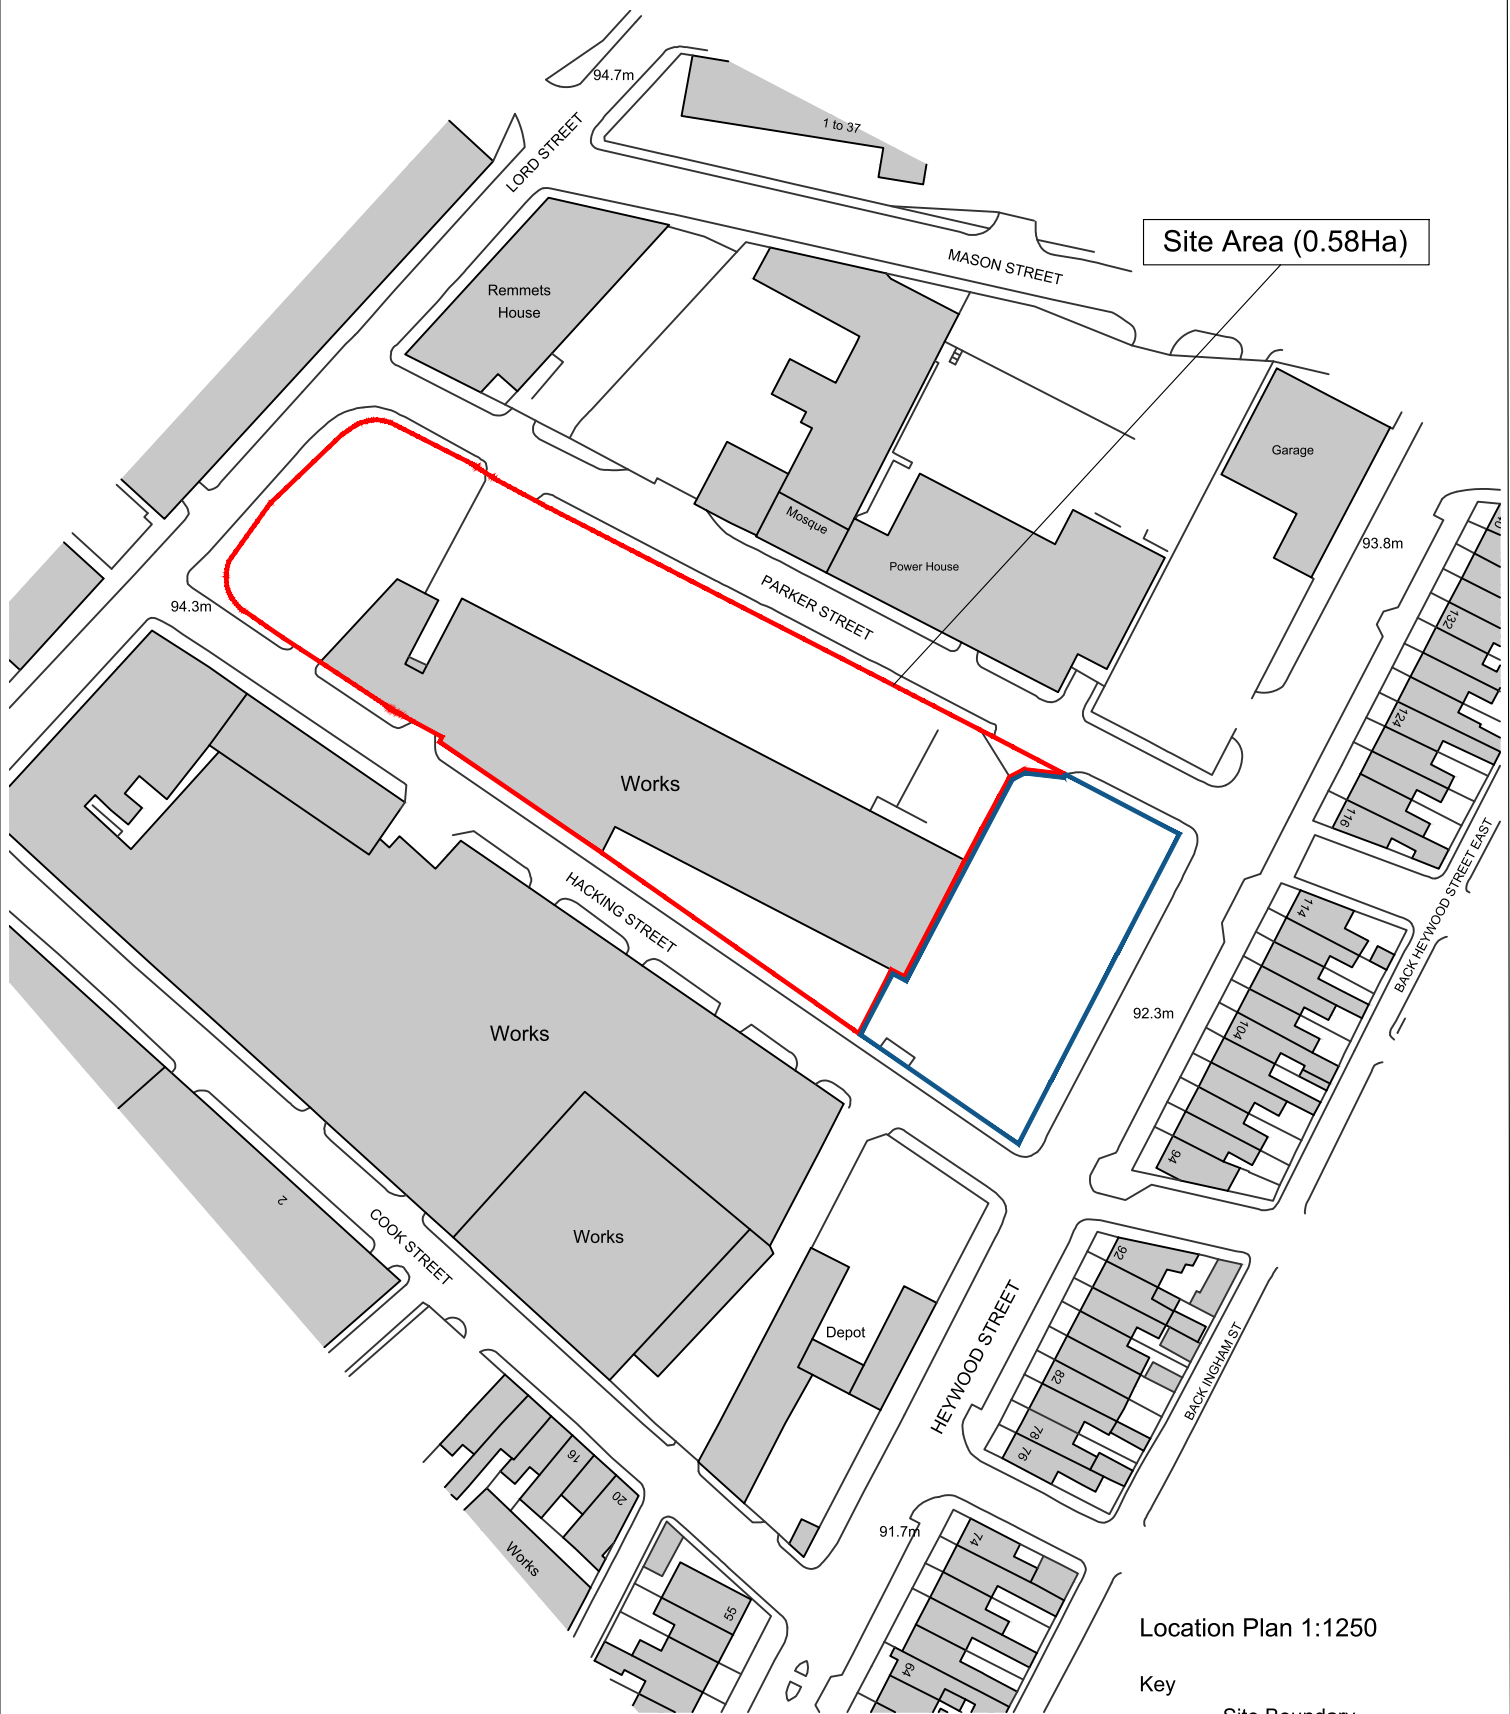

Ordnance Survey, (c) Crown Copyright 2022. All rights reserved. Licence number 100022432



Location Plan 1:1250

- Key
- Site Boundary
 - Land Owned by Applicant
 - Existing Buildings



Client: Wallwork Heat Treatment Limited		Project: Wallwork Heat Treatment Limited				Drawing Name: Location Plan							
 Tel: 0161 272 3500 E-mail: studio@trianglearchitects.co.uk Web: www.trianglearchitects.co.uk Twitter: @TriangleArch ©TRIANGLE ARCHITECTS LIMITED Raven House, 113 Fairfield Street, Manchester, M12 6EL		Date:		Scale @ A4:		Project Number:		Drawing Number:		Drawing Purpose:		Revision:	
		OCT 22		1:1250		22-032		3000		PLANNING		P01	
		Drawn:	Checked:	Status:	Project	Originator	Vol/Sys	Level	Type	Role	Number		
		KG	HR		WHT - TRI - ZZ - 00 - DR - A - 3000								