



CDM:
Clients and contractors must fulfil their duties under the CDM regulations 2015. The client is required to notify the HSE of any projects lasting more than 30 days or involving more than 500 person days.

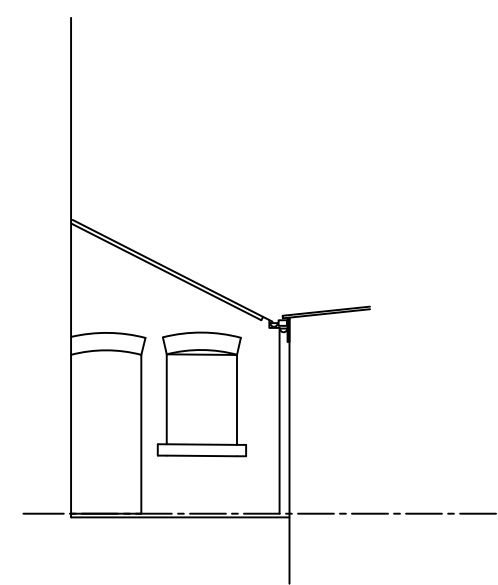


elevation AA
scale 1-100

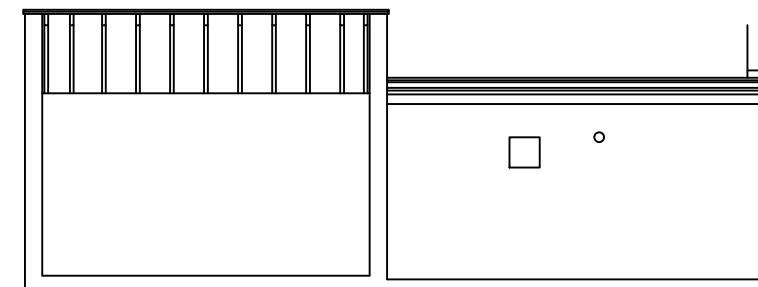


elevation BB
scale 1-100




ground floor plan
scale 1-50

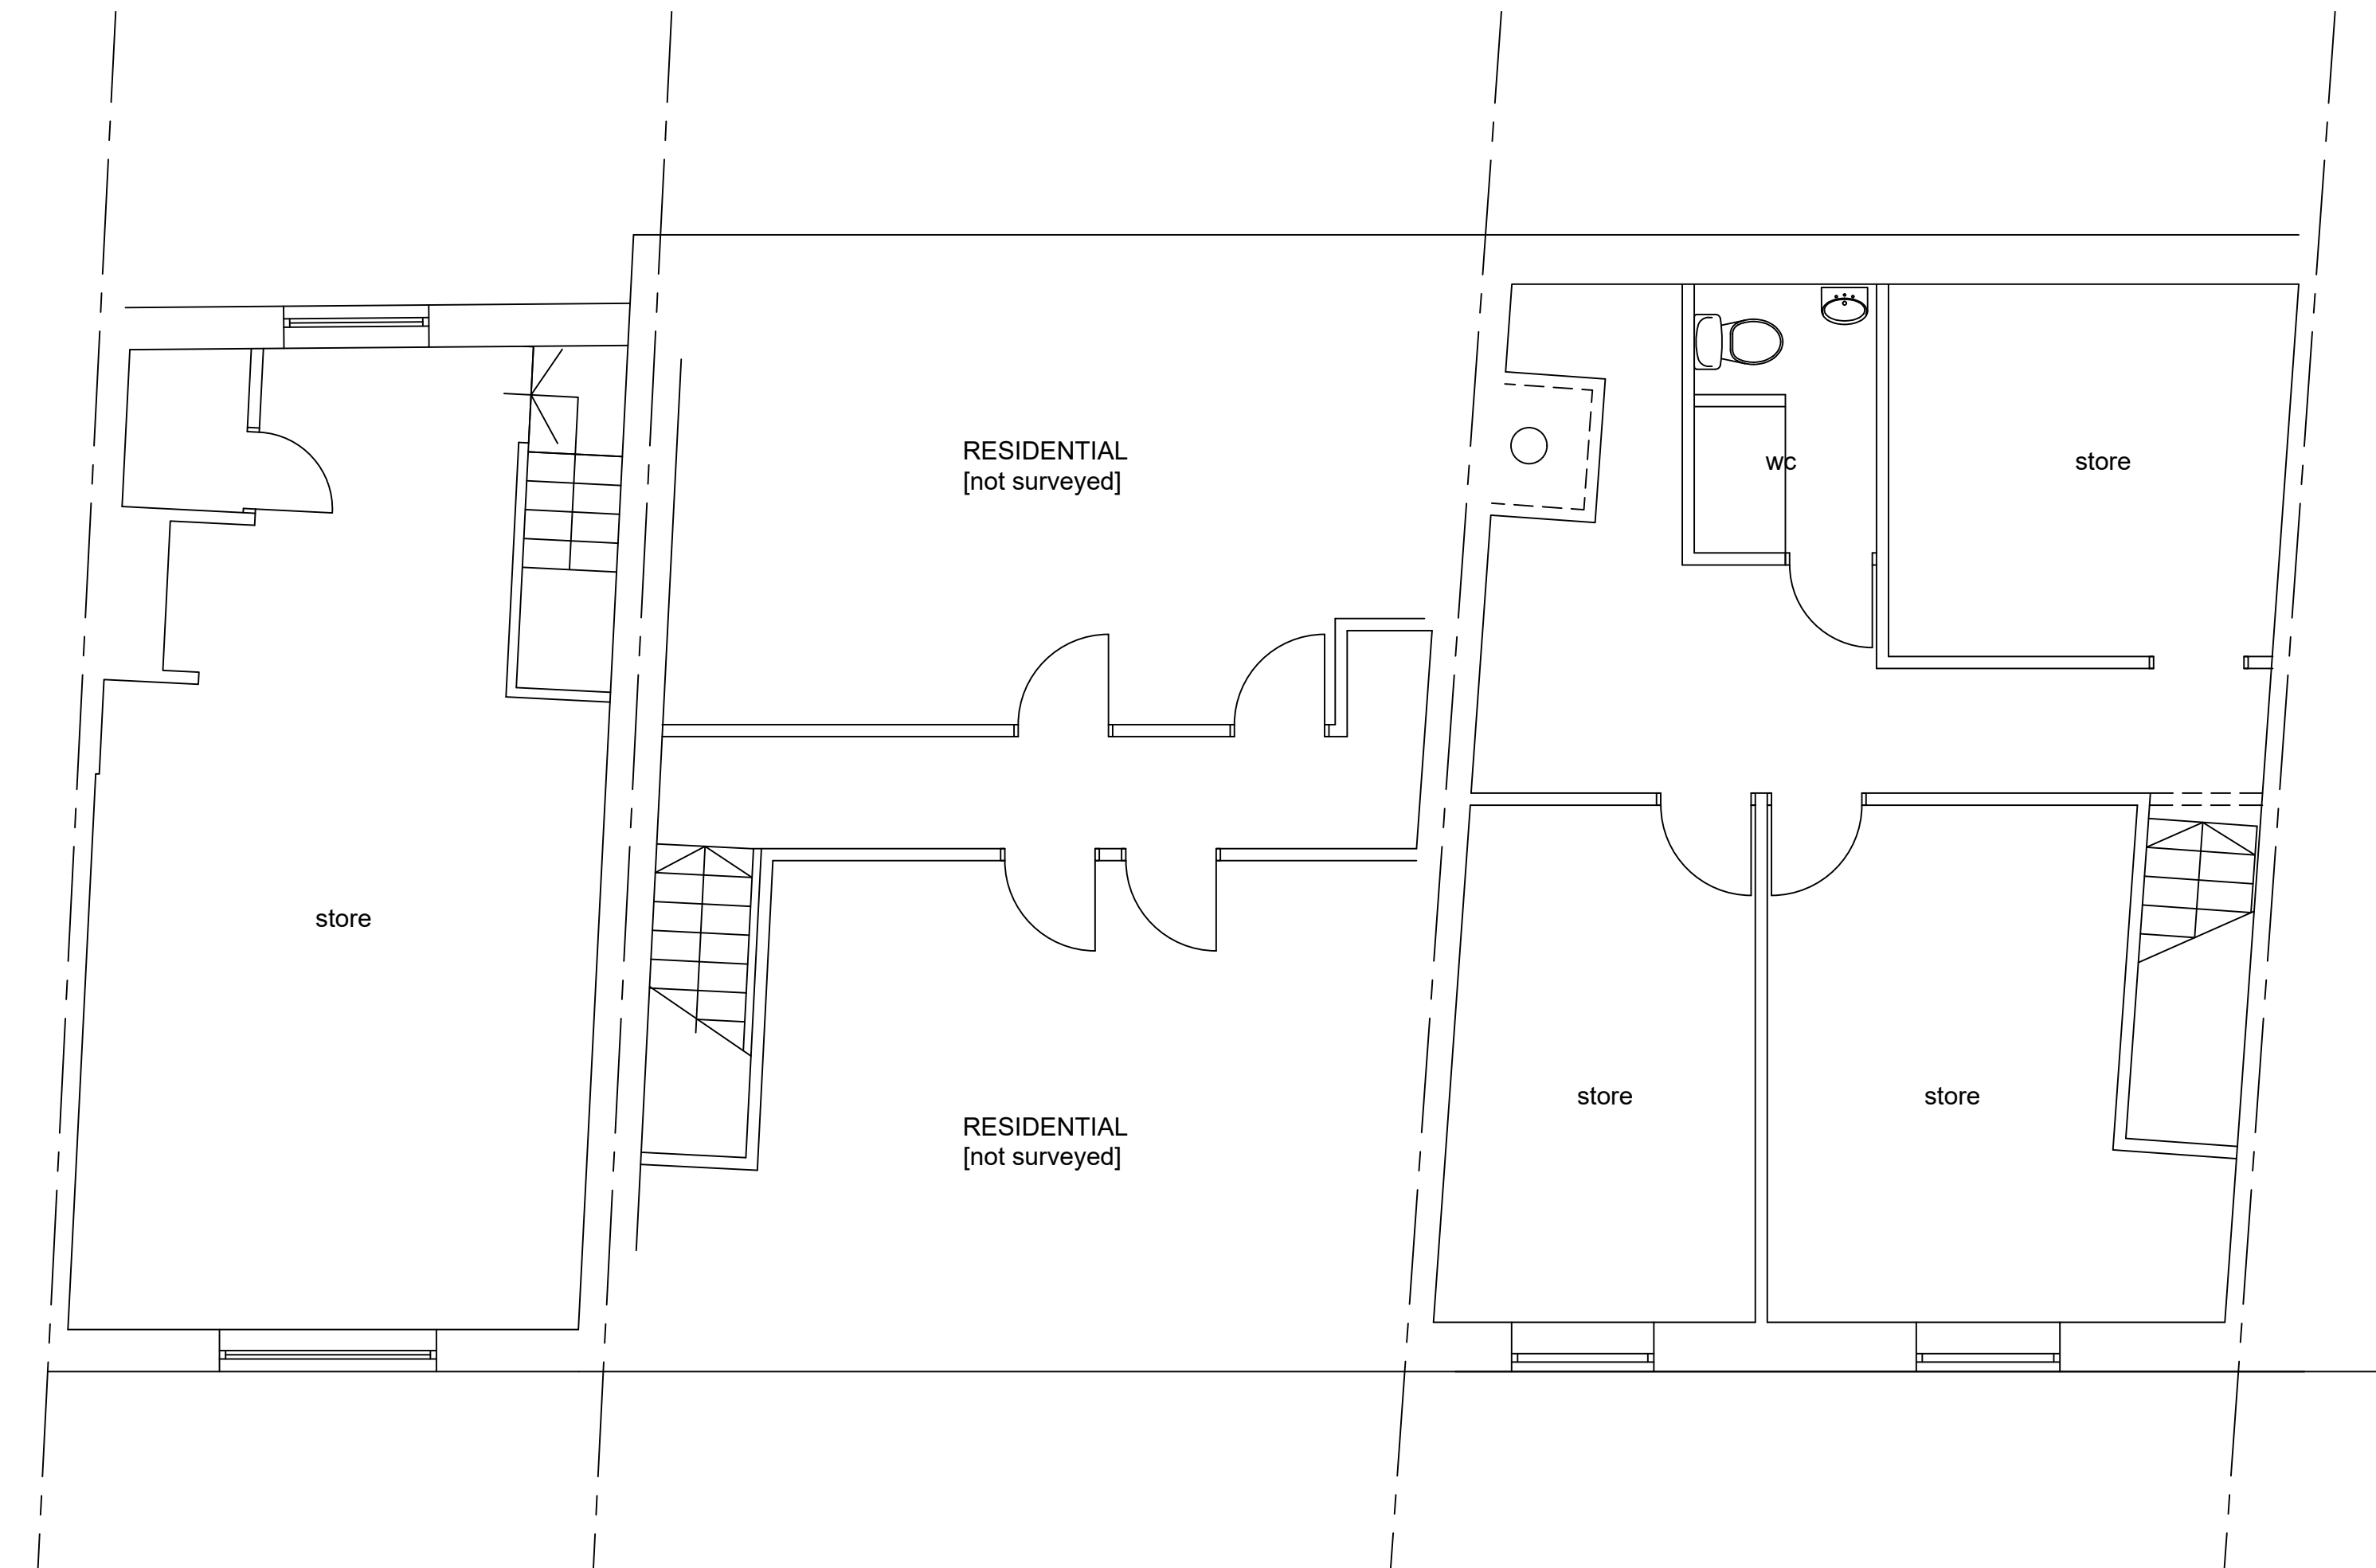

first floor plan
scale 1-50

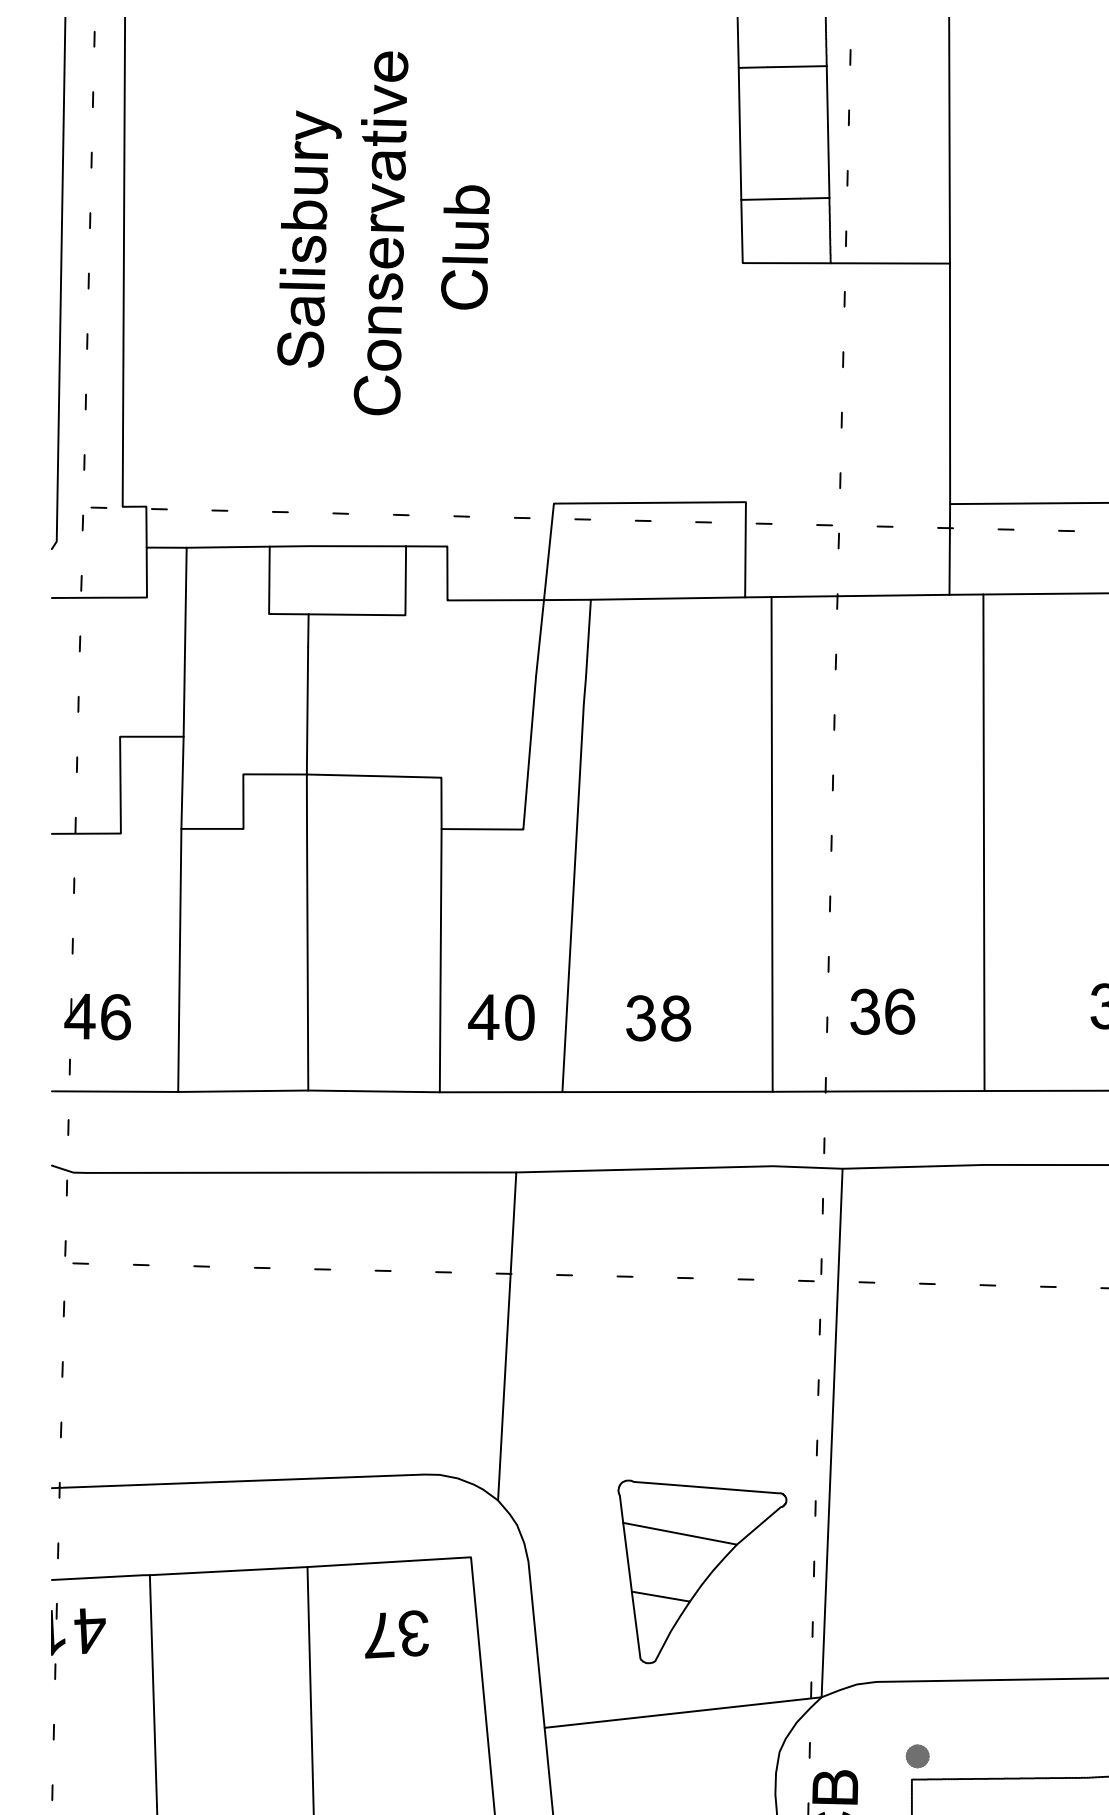

site plan
scale 1-250

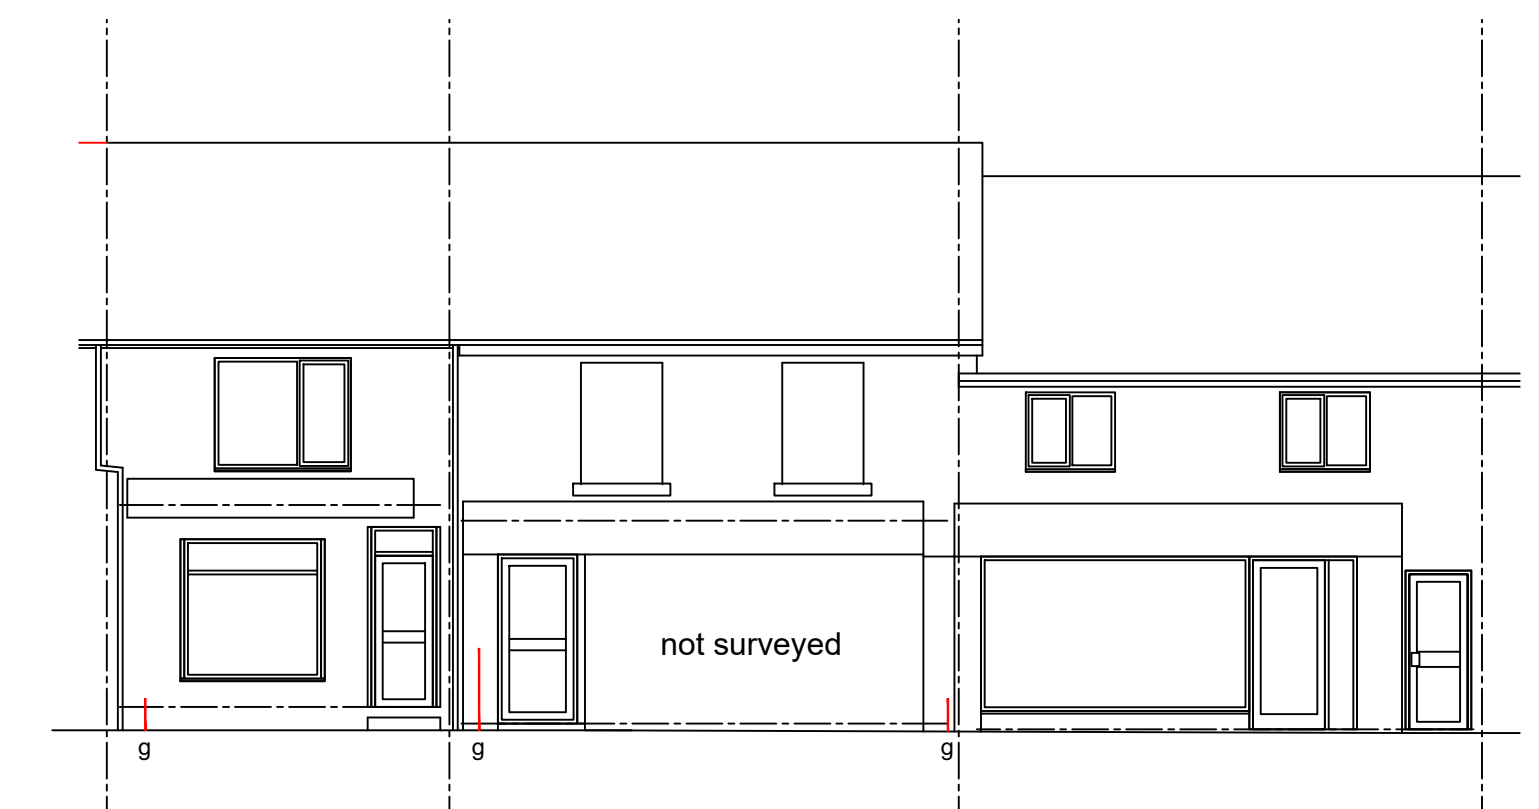

front elevations
scale 1-100

rev.	date:	description
 AJ COCKER ASSOCIATES CHARTERED BUILDING SURVEYORS  RICS the mark of property professionalism worldwide		
36-40 Walmersley Road Bury EXISTING PLANS		as noted @ A1 Oct '21 IS
Mr Yousaf		C403-01