

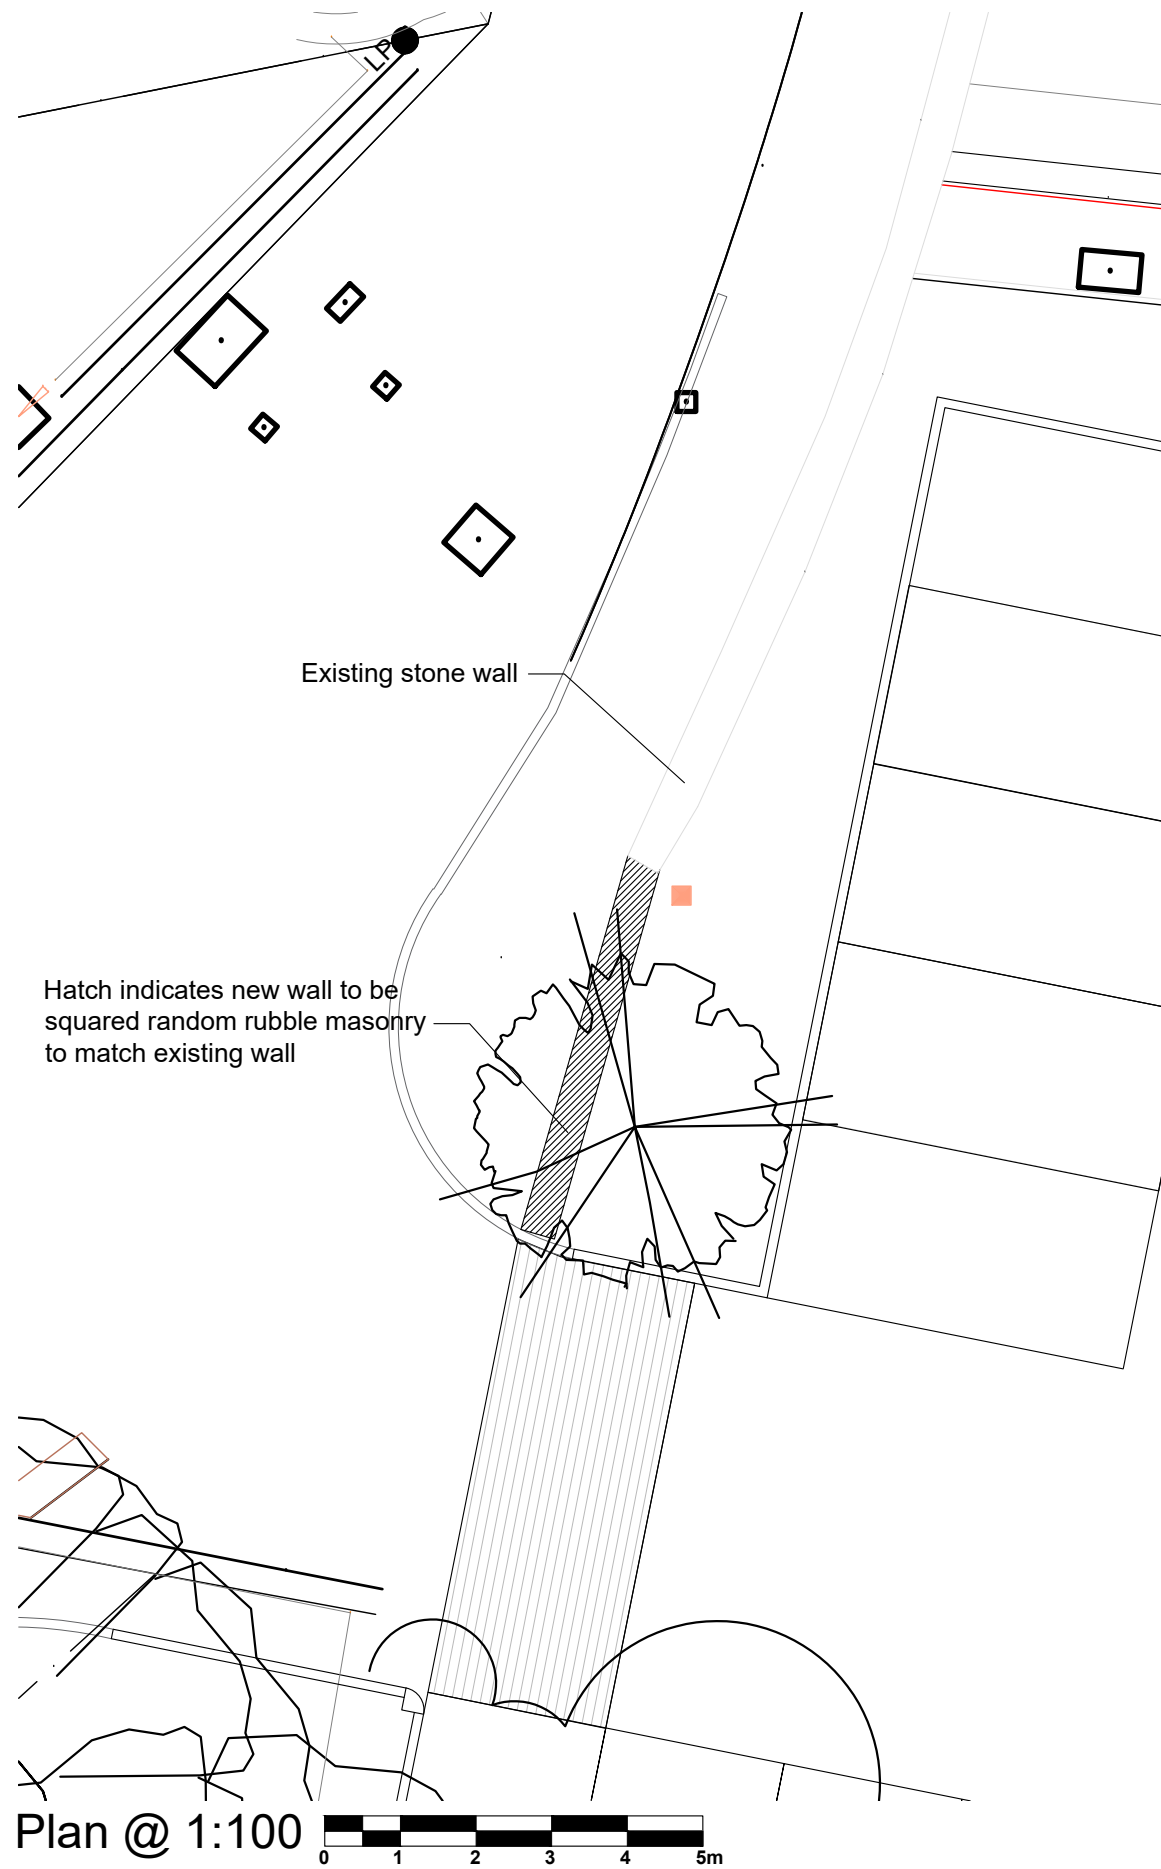


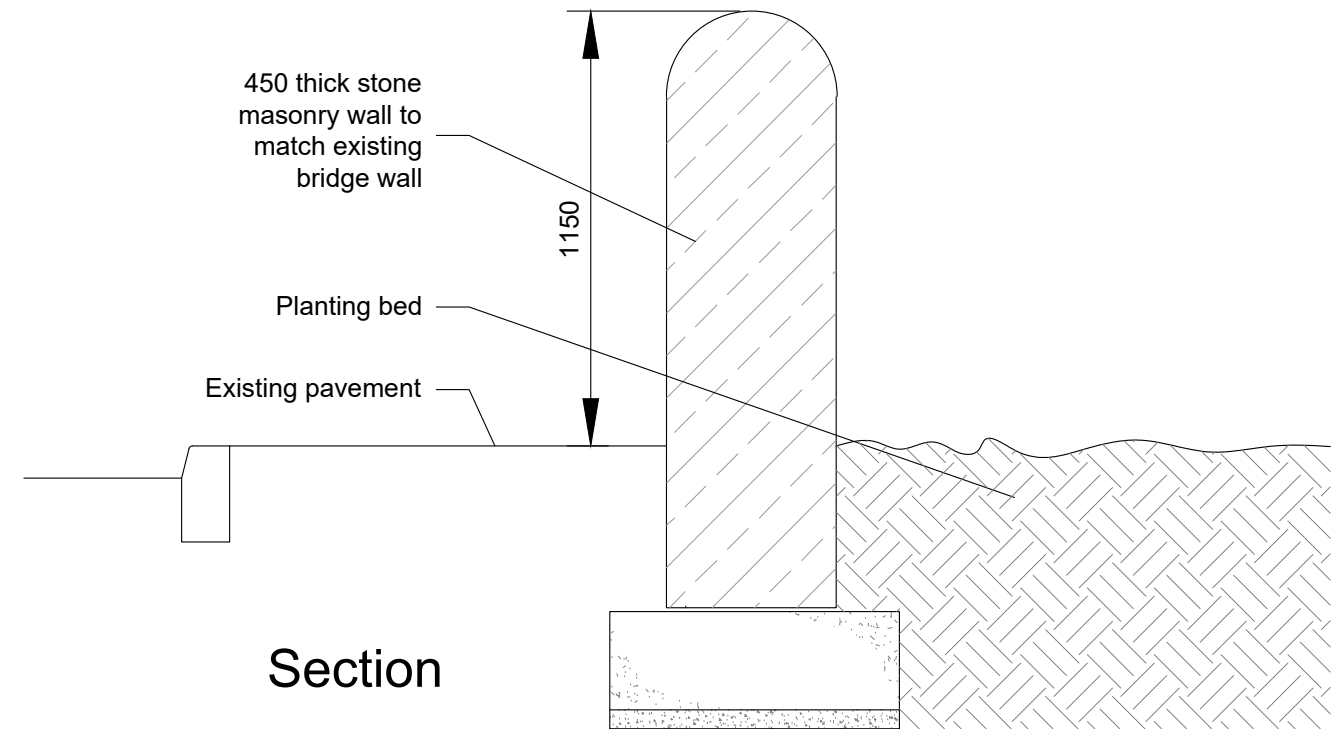

New wall to be squared random rubble masonry to match existing wall

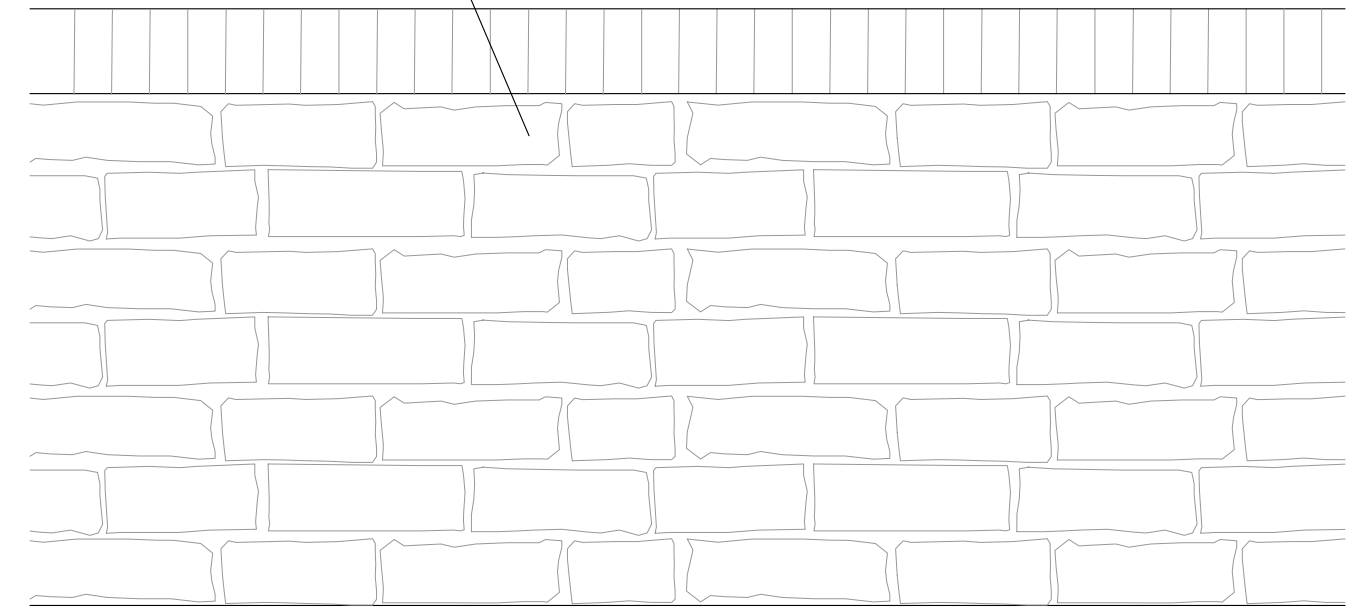

2492.2.24

Opulwood Developments

Proposed Site Entrance Wall

Waterside Apartment, Kay St, Summerseat

REVISION	AMENDMENTS	DATE	CHKD
-	-	-	-

Varies @ A3

HATTRELL LLP

Suite E, Kings Court, Railway Street, ALTRINCHAM, CHESHIRE, WA14 3RD
TELEPHONE 0161 829 4207
e-mail: design@hastrellarchitects.com / www.hastrellarchitects.com