


REVISION	AMENDMENTS	DATE	CHKD
A	Existing wall to bridge shown	May 23	IS

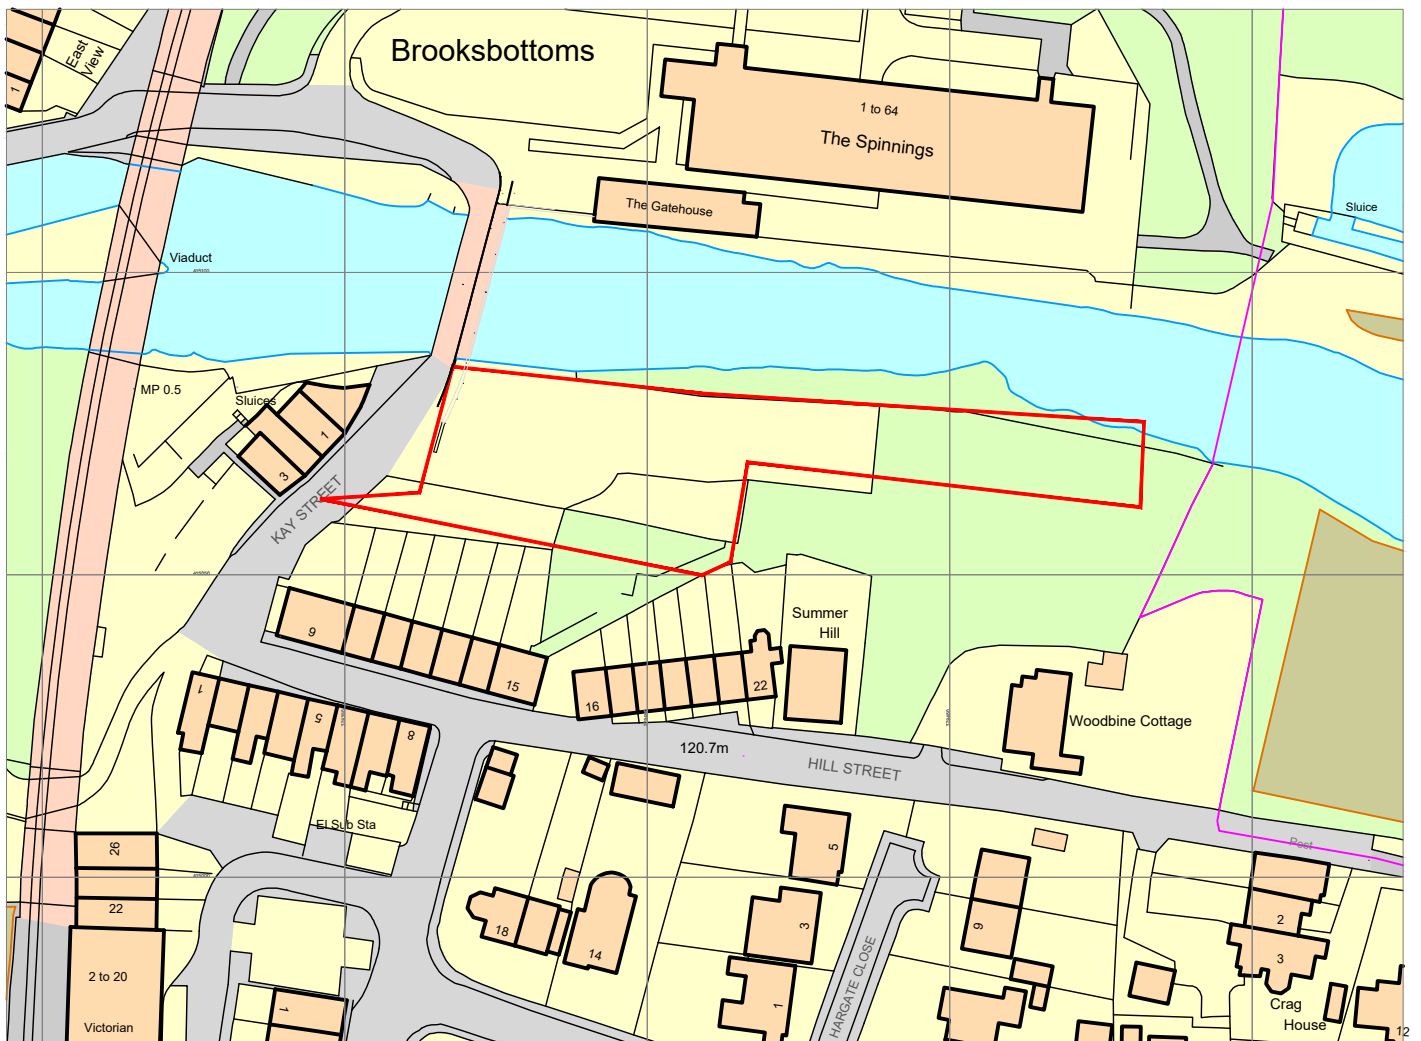

Ordnance Survey, (c) Crown Copyright 2021. All rights reserved. Licence number 100022432