


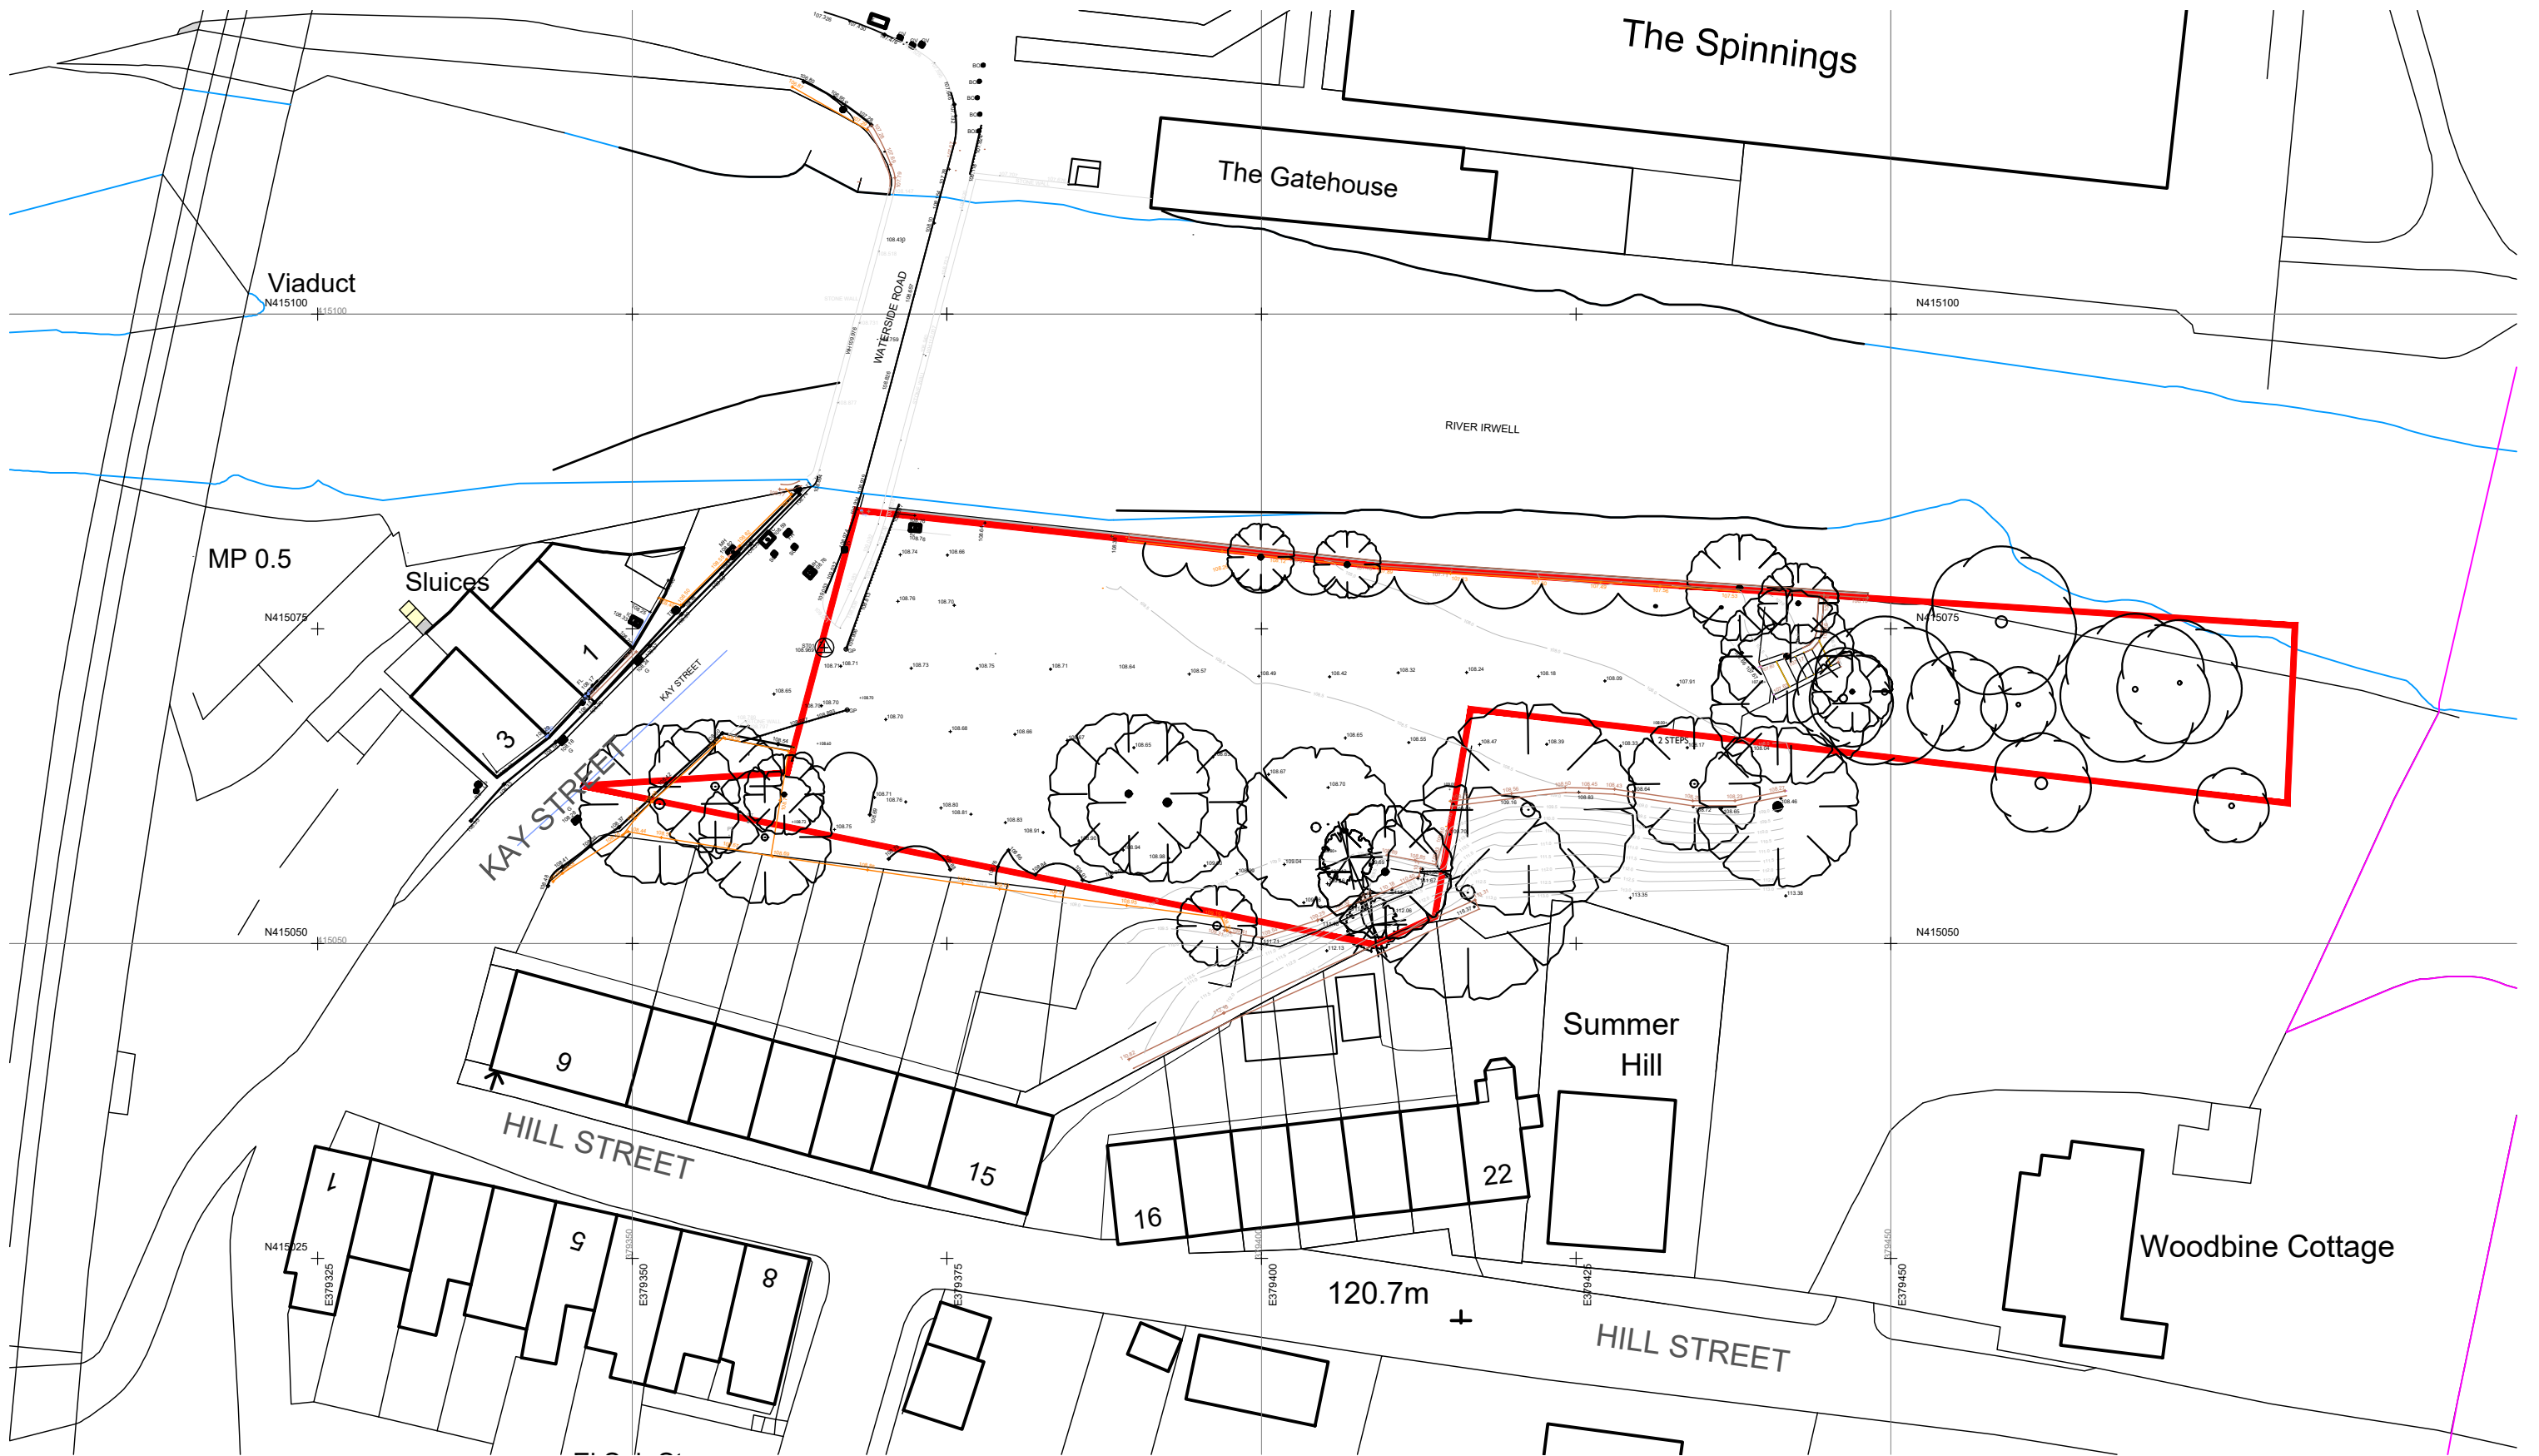

2492.2.02 REV A

Opulwood Developments

Existing Site Plan

Waterside Apartment, Kay St, Summerseat

REVISION	AMENDMENTS	DATE	CHKD
A	Existing wall to bridge shown	03-05-23	IS

1:500 @ A3

HATTRELL LLP

Suite E, Kings Court, Railway Street, ALTRINCHAM, CHESHIRE, WA14 3RD
TELEPHONE 0161 820 4207
e-mail: design@hastrellarchitects.com / www.hastrellarchitects.com