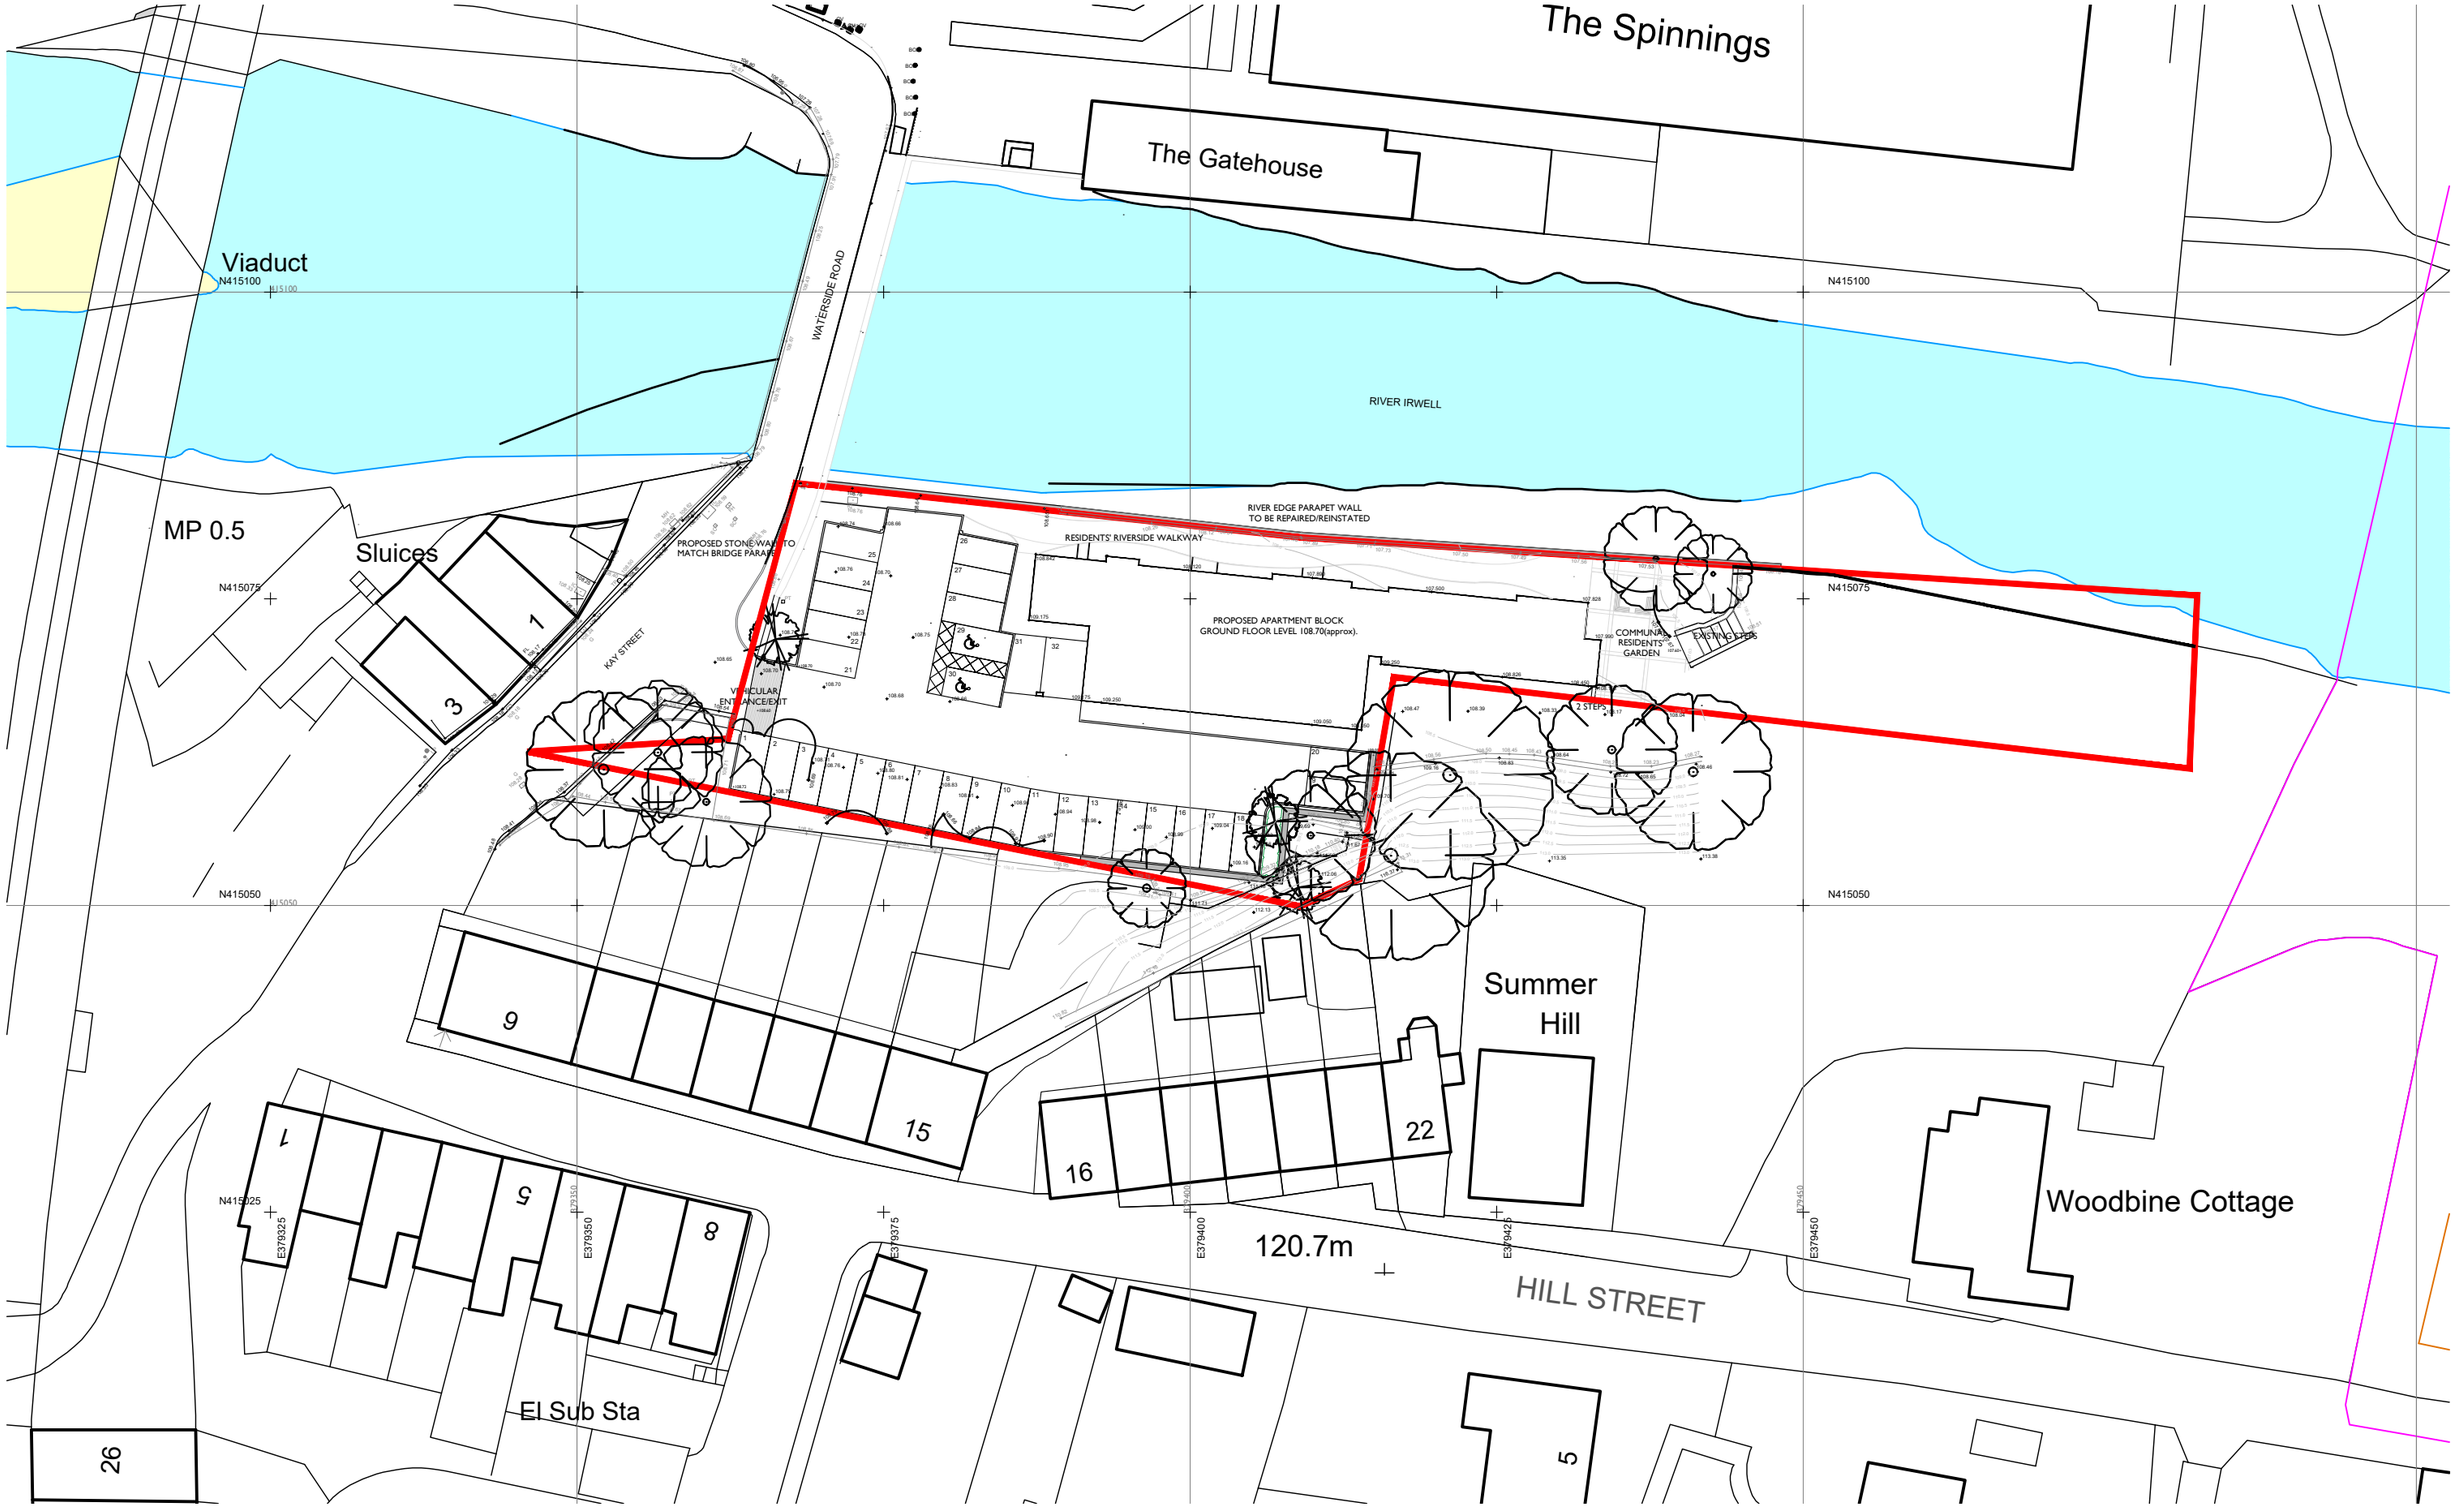


0 4 8 12 16 20m

REVISION	AMENDMENTS	DATE	CHKD
A	Existing wall to bridge shown	03-05-23	IS

2492.2.03 REV A

Proposed Site Plan

1:500 @ A3

Opulwood Developments

Waterside Apartment, Kay St, Summerseat

HATTRELL LLP
Suite E, Kings Court, Railway Street, ALTRINCHAM CHESHIRE WA14 2RD
TELEPHONE 0161 820 4207
e-mail: design@hattrellarchitects.com / www.hattrellarchitects.com