


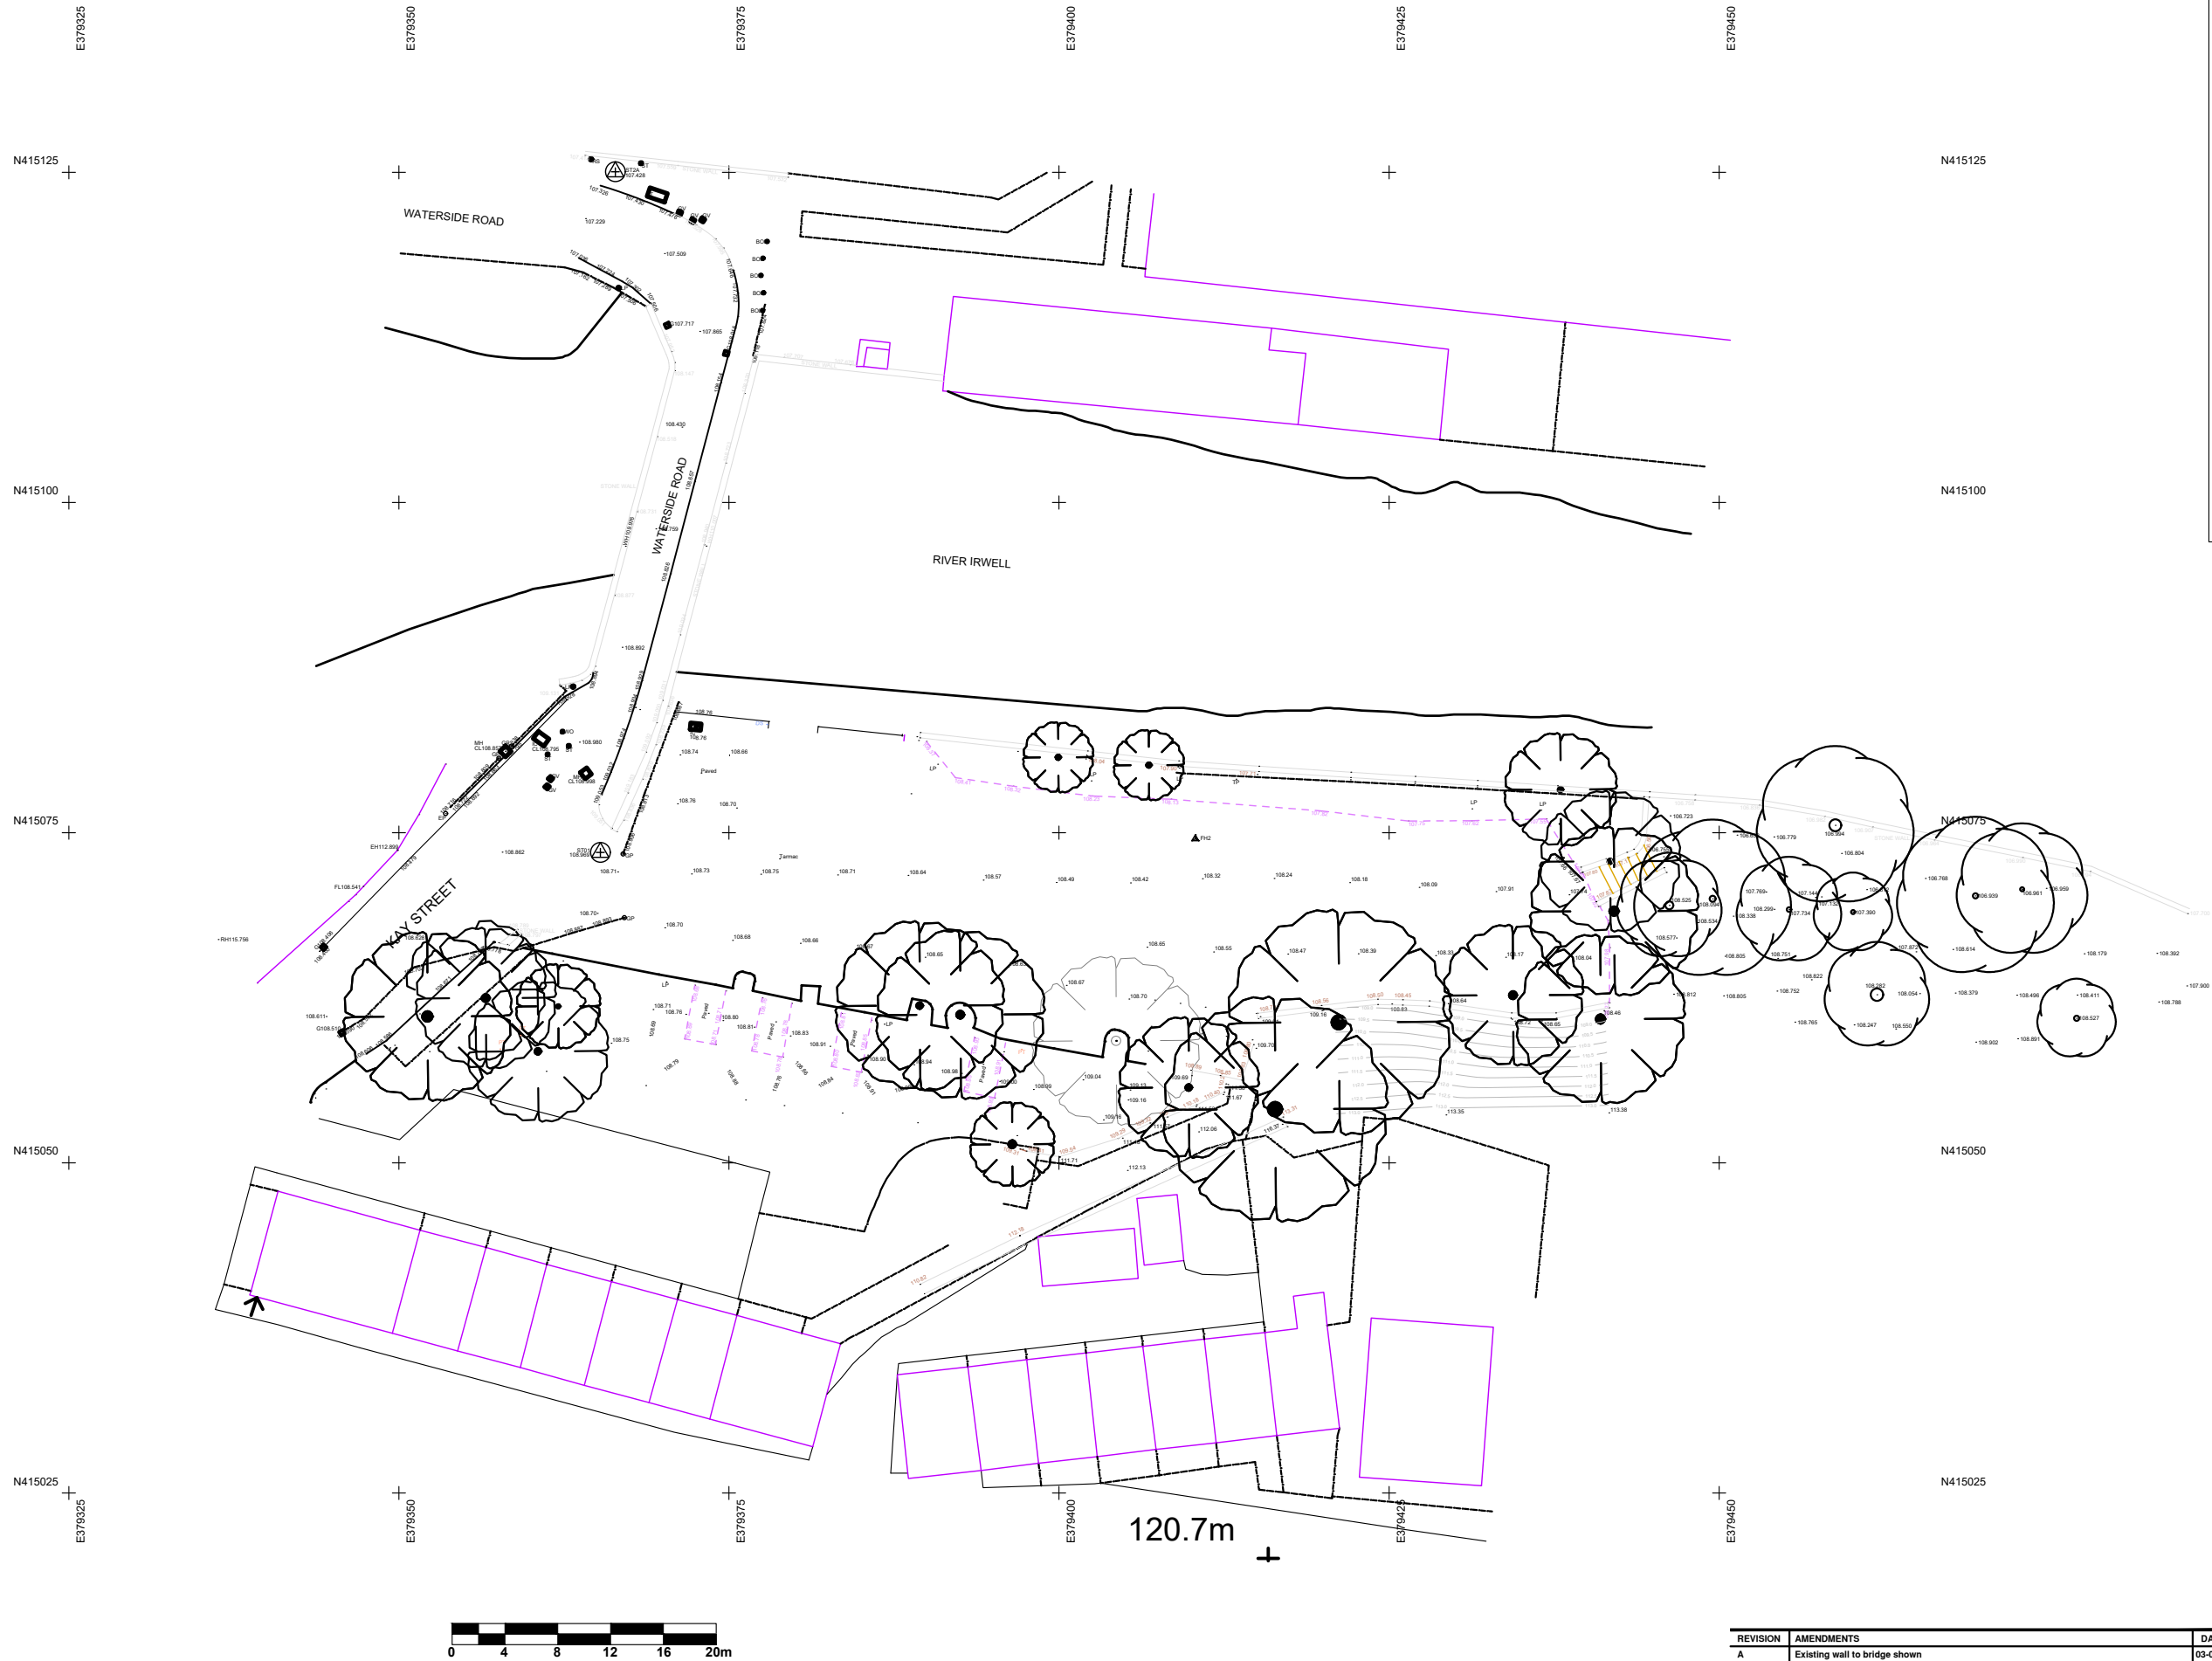

Topographical Survey Legend

Bin	Litter bin	TL	Tie line
BH	Bore Hole	TP	Telegraph pole
Bol	Bollard	TPS	Tactile paving slabs
BS	Bus stop	TS	Traffic signal light
BT	British telecom ic	TV	Television cover
CPS	Concrete paving slabs	VP	Vent pipe
DR	Drain	WM	Water meter
Elec	Electrical ic	WO	Wash Out
EP	Elec. pole	UTL	Unable to lift
ER	Earth rod	Fence annotation	
FH	Fire Hydrant	B/W	Barbed wire
FP	Flagpole	C/B	Closed boarded
FT	Floodlight	C/I	Corrugated iron
G	Gully	C/L	Chain link
GP	Gate post	C/P	Concrete panel
GV	Gas valve	H/R	Hand rail
IC	Inspection cover	I/R	Iron railings
JB	Junction box	O/B	Open boarded
KO	Kerb outlet	P/C	Post & chain
LB	Letter box	P/R	Post & rail
LP	Lamp post	P/W	Post & wire
Mkr	Utility marker	W/M	Wire mesh
MP	Mile post	Level prefix descriptions	
MW	Monitoring Well	AL	Arch level
NP	Name plate	BL	Bed level
P	Post	CL	Cover level
PM	Parking meter	EH	Eaves level
RE	Rodding eye	FL	Floor level
RS	Road sign	IL	Invert level
rwp	Rain water pipe	PL	Parapet level
SP	Sign post	RH	Roof/ridge level
ST	Stop tap	SL	Soffit level
SB	Service Box	Spr	Arch springing level
SV	Stop valve	Top	Top of pipe/culvert
TCB	Telephone call box	WH	Wall height
TH	Trial Hole	WL	Water level

2492.2.07 REV A

Opulwood Developments

Existing Topographical Plan

Waterside Apartment, Kay St, Summerseat

REVISION	AMENDMENTS	DATE	CHKD
A	Existing wall to bridge shown	03-05-23	IS

1:500 @ A3

HATTRELL LLP

Suite E, Kings Court, Railway Street, ALTRINCHAM, CHESHIRE WA14 3RD
TELEPHONE 0161 820 4207
e-mail: design@hastrellarchitects.com / www.hastrellarchitects.com