



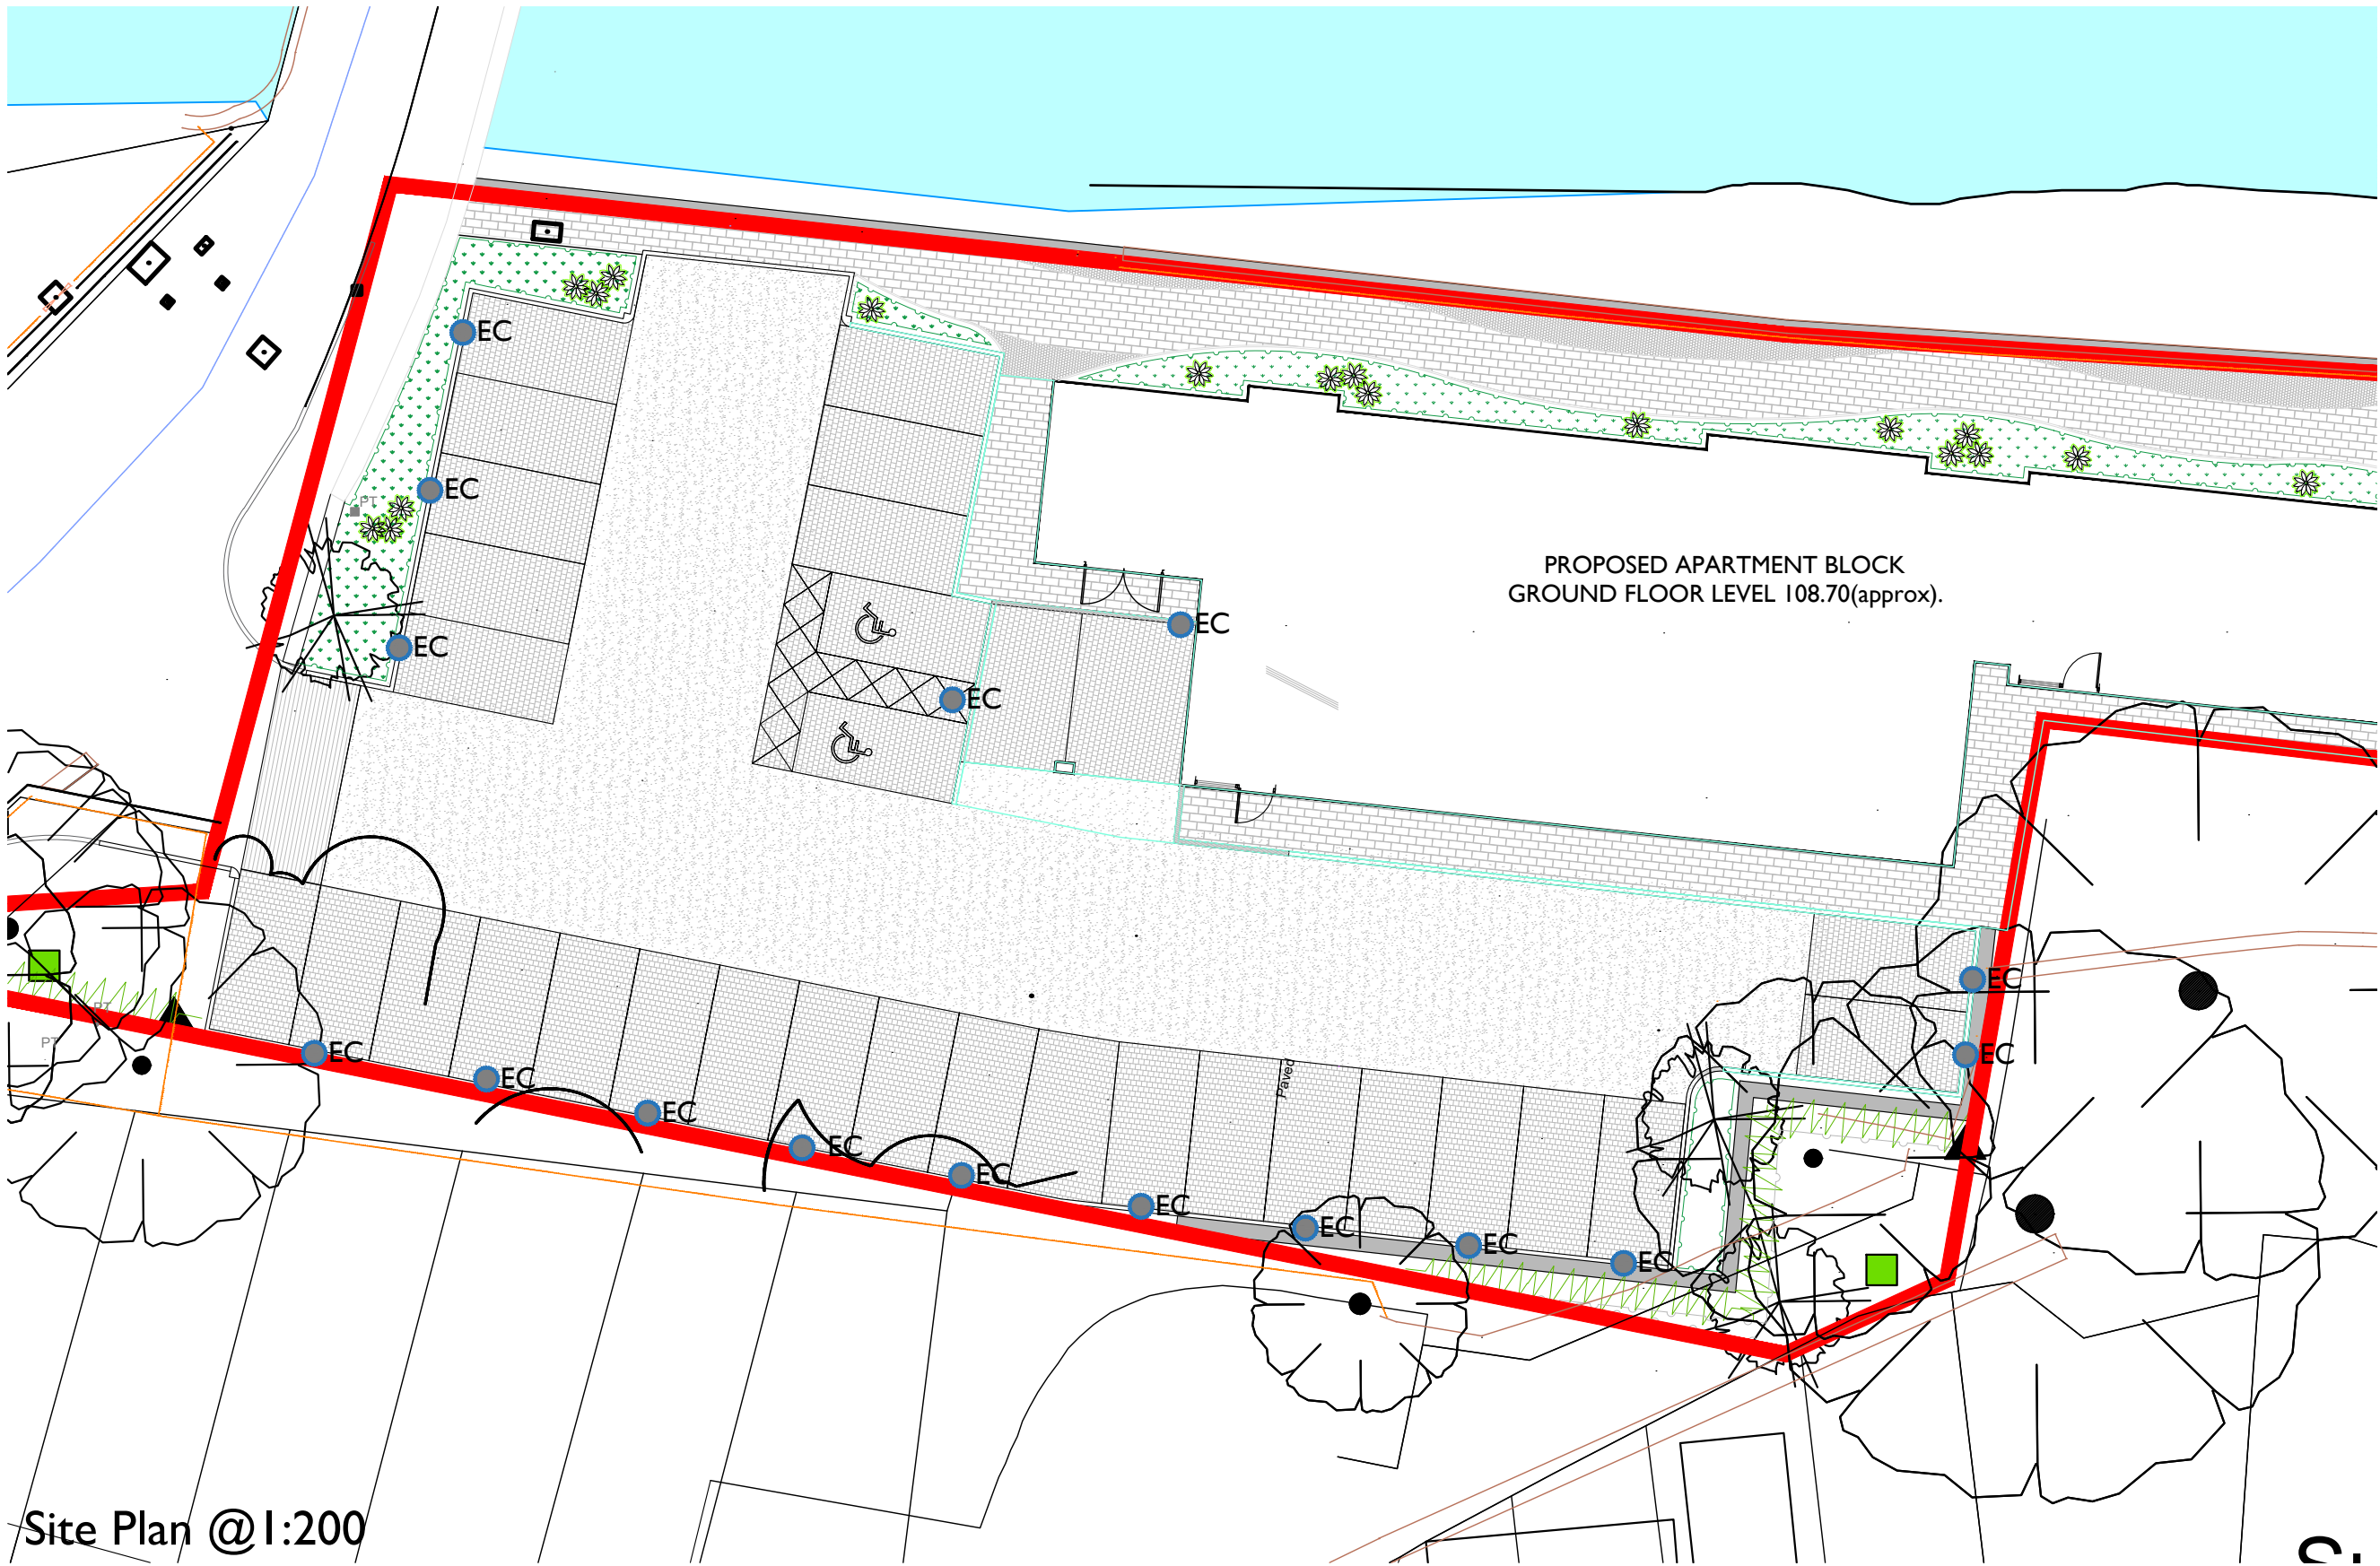


Site Plan @ 1:200

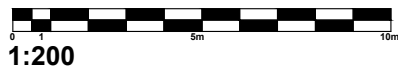


KEY

 EC Electric Car Charger Point

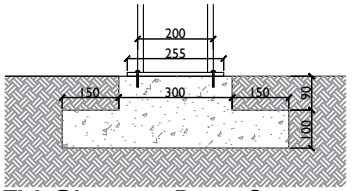

EV Charger Base Section
@ 1:20

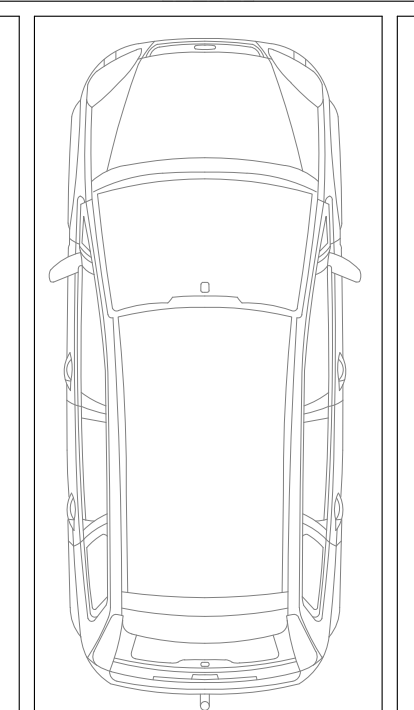

Typical EV Charger Plan
@ 1:50

2492.2.12 REV B

Opulwood Developments

Proposed Electric Car Charging Points Plan

Waterside Apartment, Kay St, Summerseat

REVISION	AMENDMENTS	DATE	CHKD
A	EV Charger Point Details added & charger positions amended	Nov 22	IS
B	Existing wall to bridge added	May 23	IS

Varies @ A3

HATTRELL LLP

Suite E, Kings Court, Railway Street, ALTRINCHAM CHESHIRE WA14 3RD
TELEPHONE 0161 820 4207
e-mail: design@hattrellarchitects.com / www.hattrellarchitects.com