



KEY

- NEW STONE WALL TO MATCH EXISTING ALONG BRIDGE ON KAY STREET(SEE DRAWING 2492.02.22)
- EXISTING METAL RAILING TO BE CLEARED OF FOLIAGE, MADE GOOD, AND CLEANED
- EXISTING STONE WALL TO BE CLEARED OF FOLIAGE, MADE GOOD, AND CLEANED

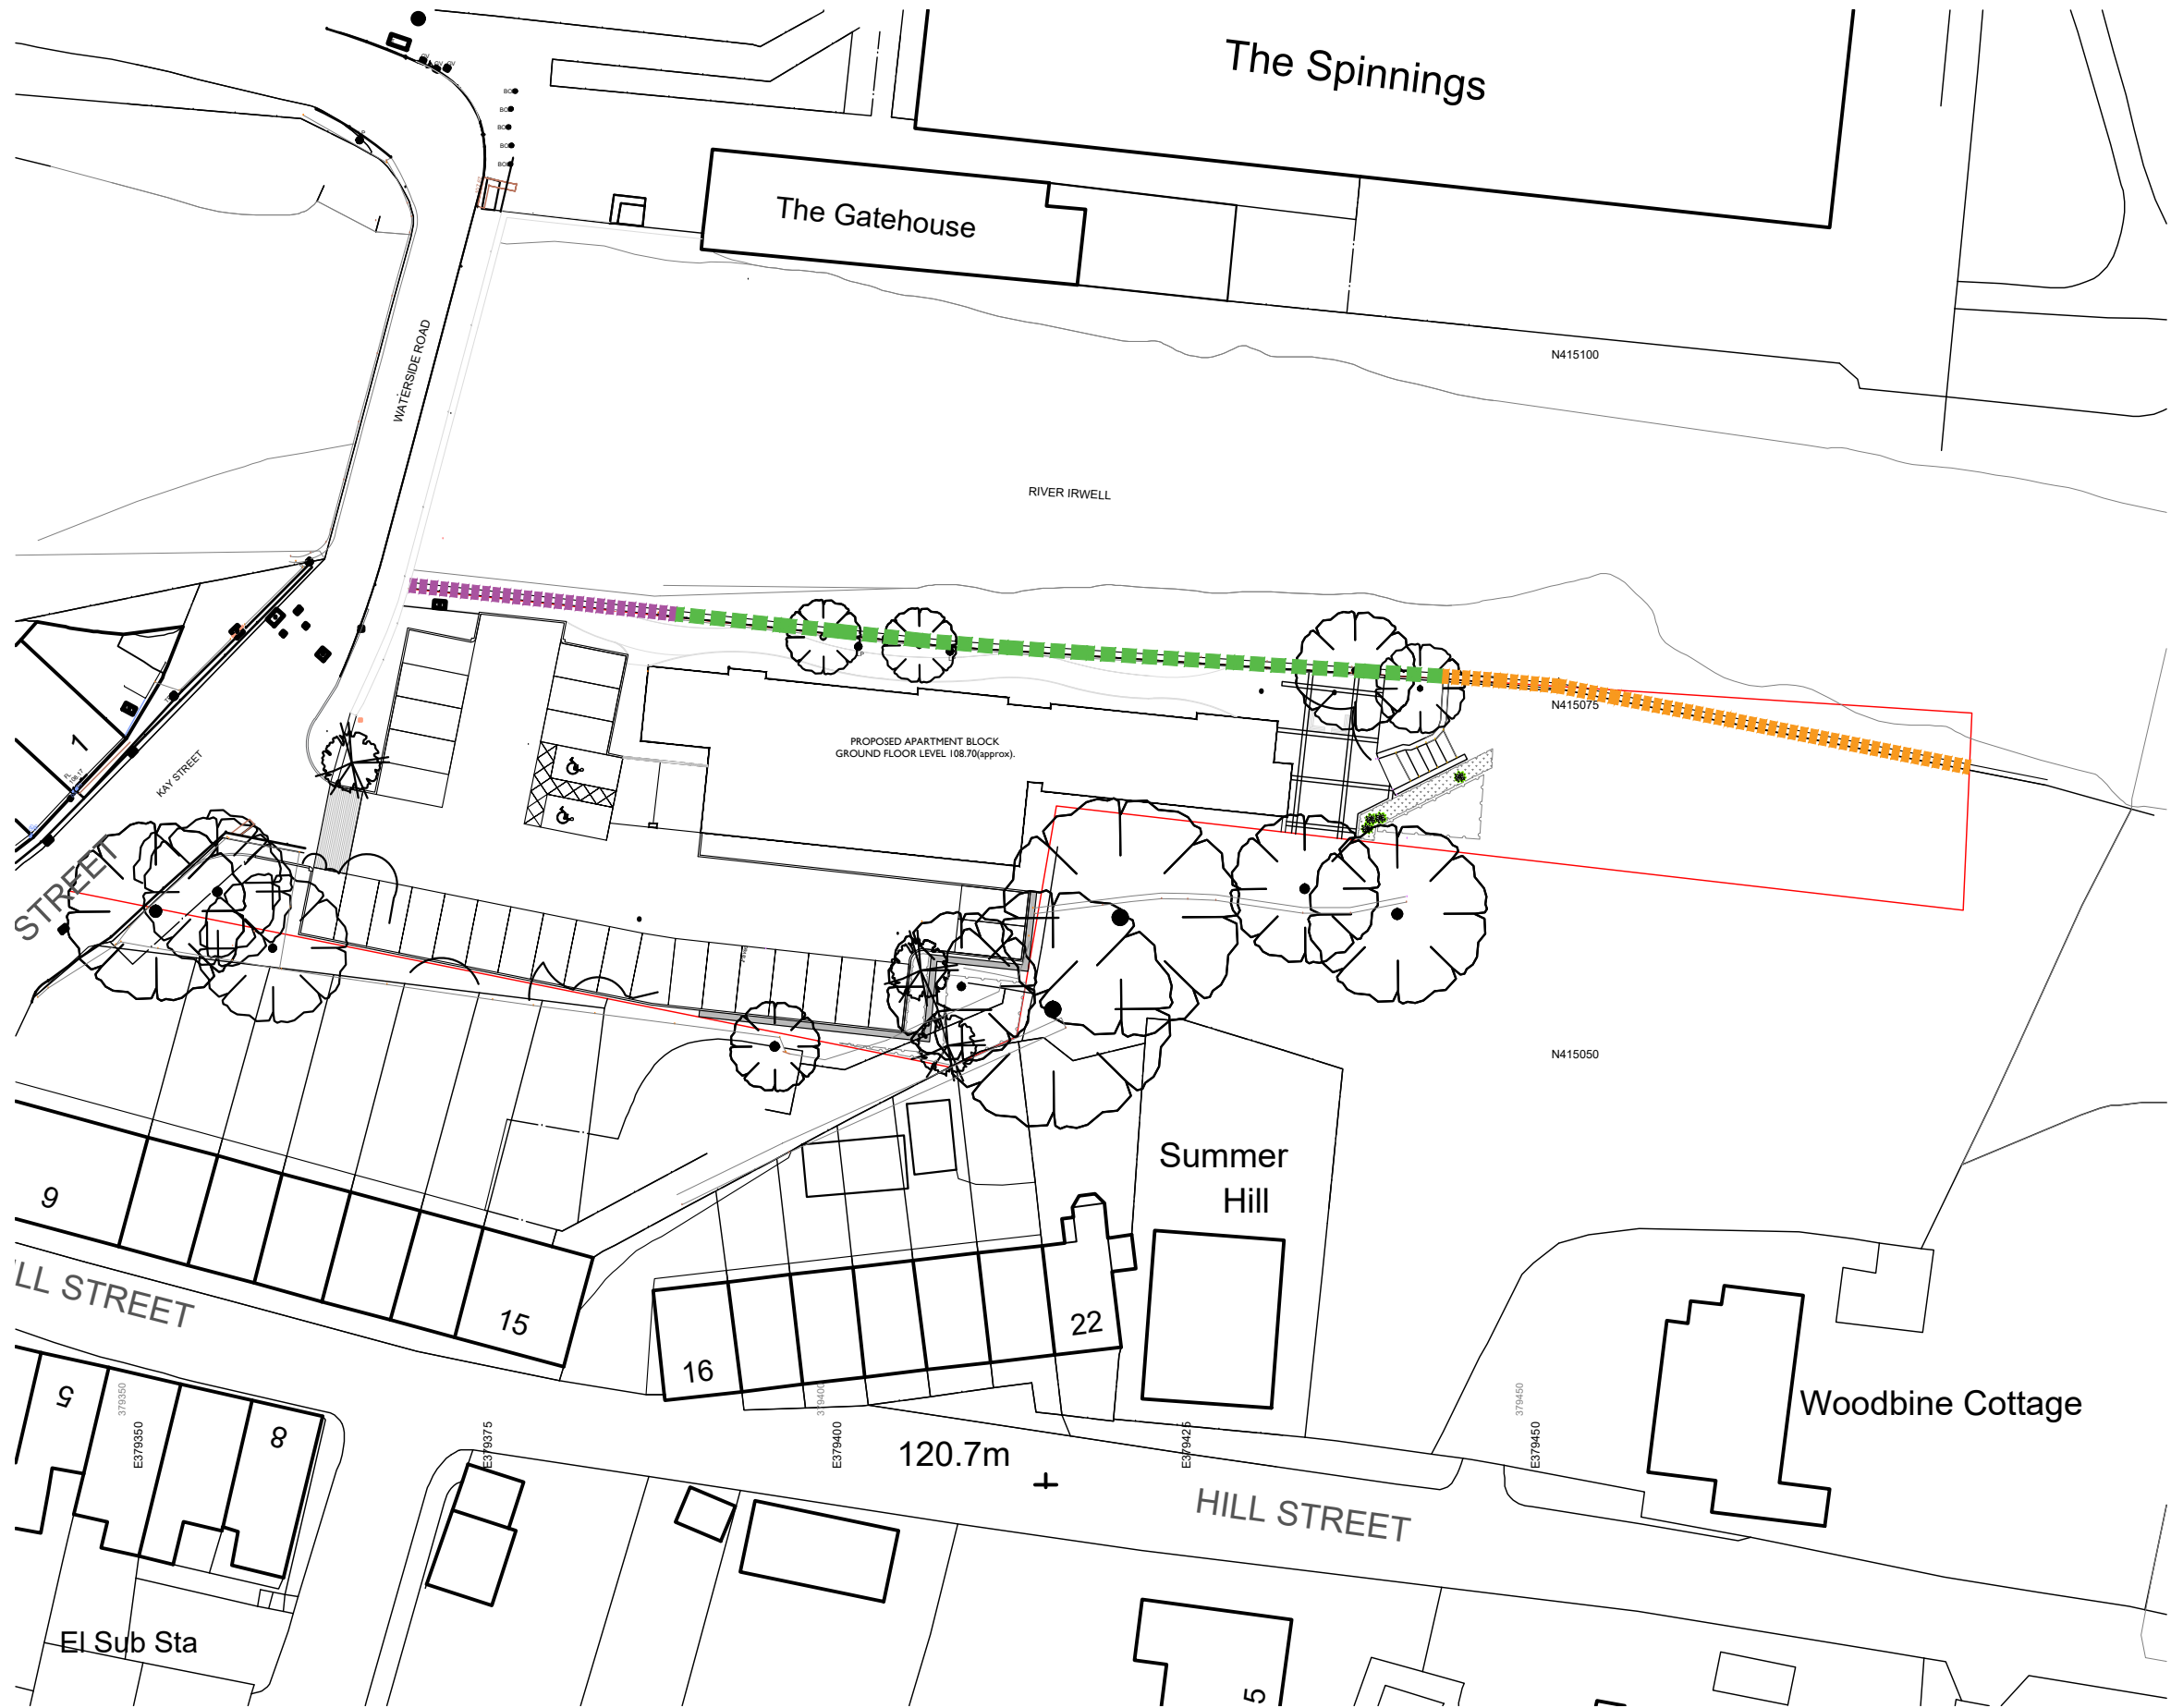

2492.2.20 REV A

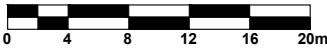

Opulwood Developments

Proposed Boundary Wall Site Plan

Waterside Apartment, Kay St, Summerseat

REVISION	AMENDMENTS	DATE	CHKD
A	Existing wall to bridge shown	May 23	IS

1:500 @ A3

HATTRELL LLP

Suite E, Kings Court, Railway Street, ALTRINCHAM, CHESHIRE, WA14 3RD
TELEPHONE 0161 820 4207
e-mail: design@hastrellarchitects.com / www.hastrellarchitects.com