




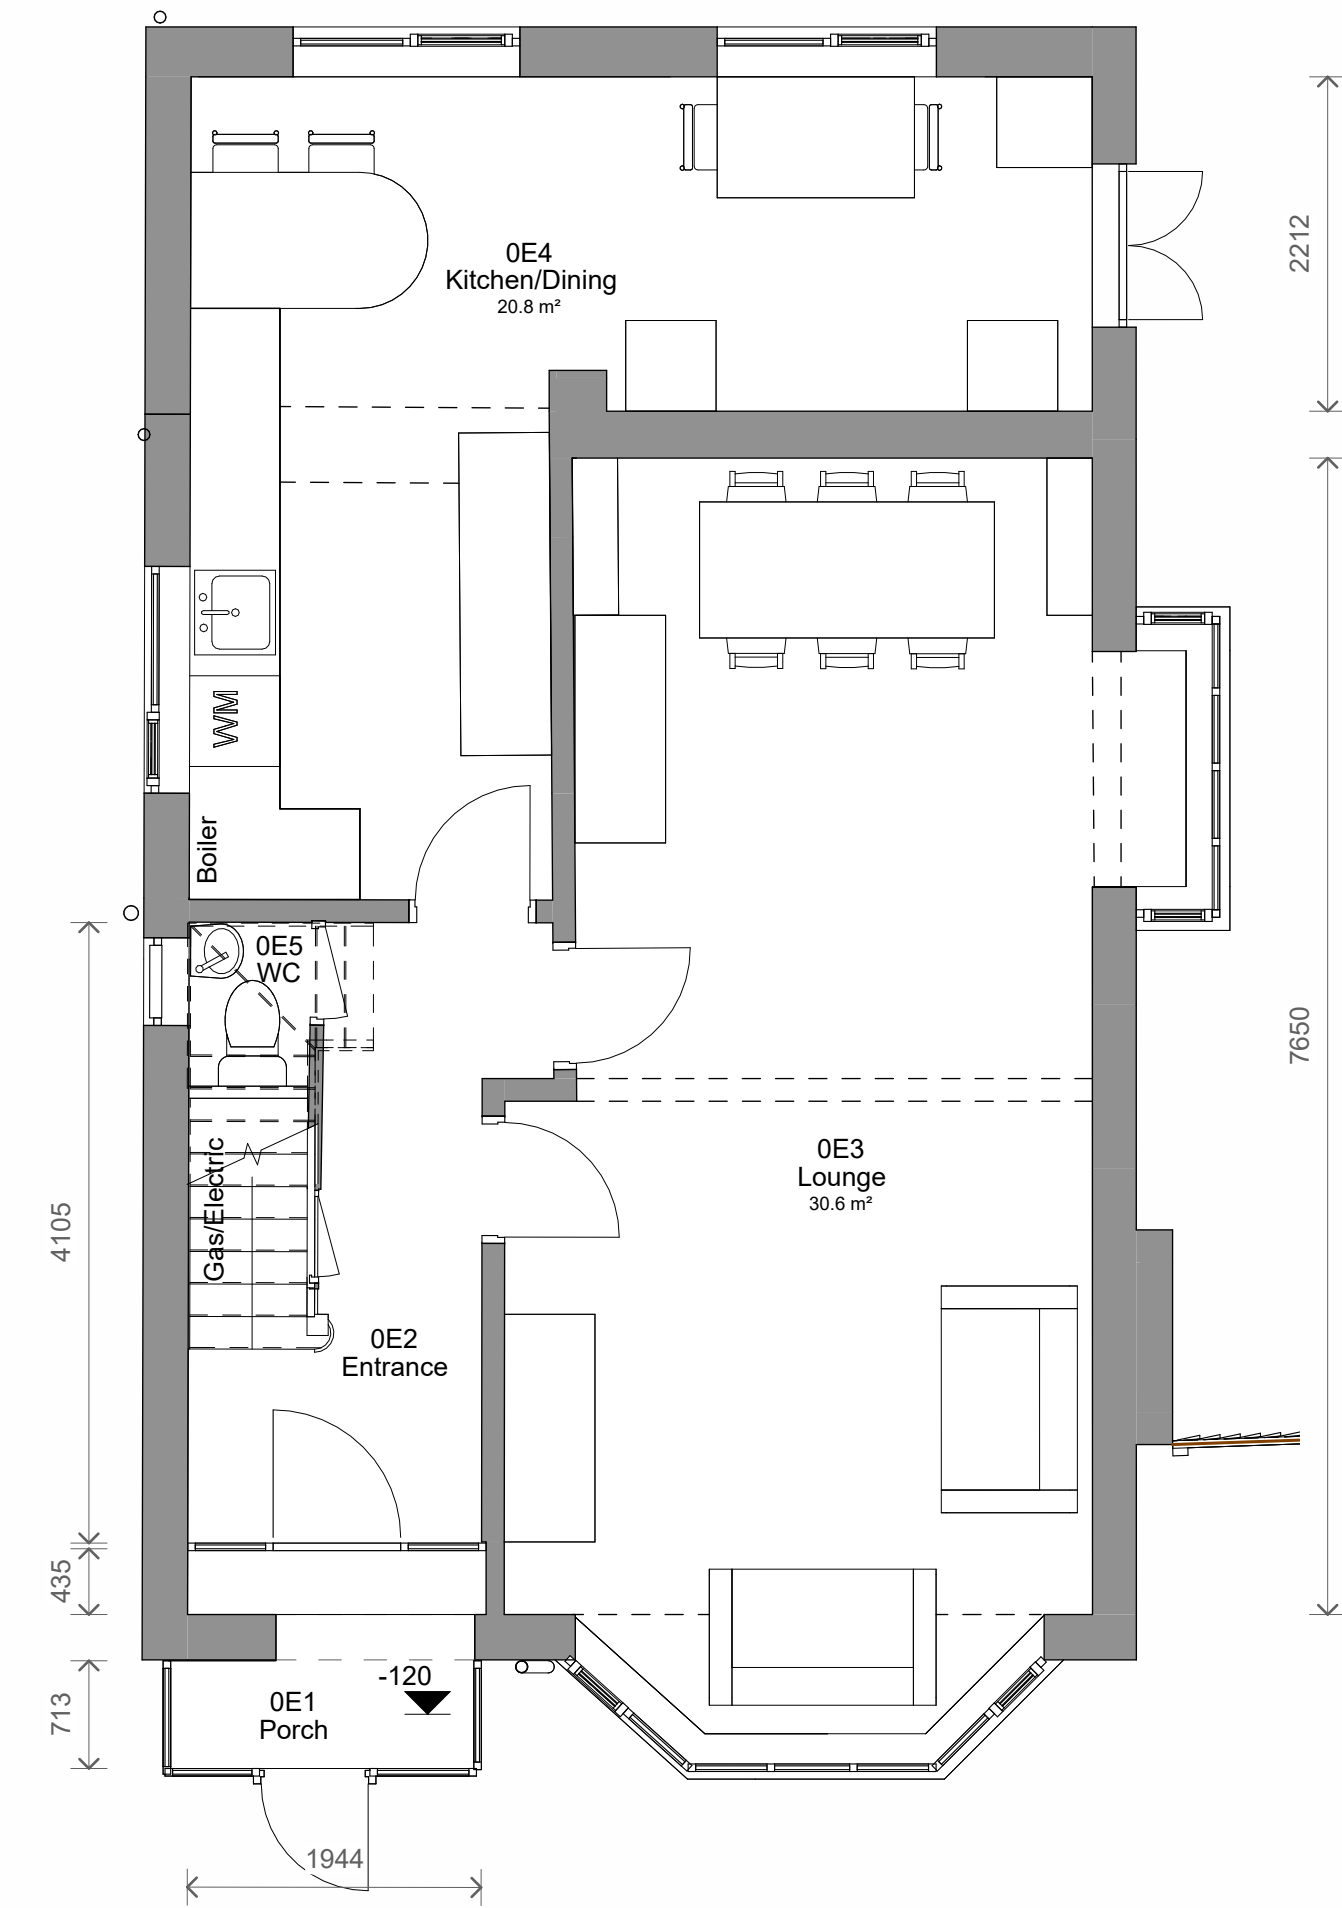


1 Level 0 - Existing
1 : 50

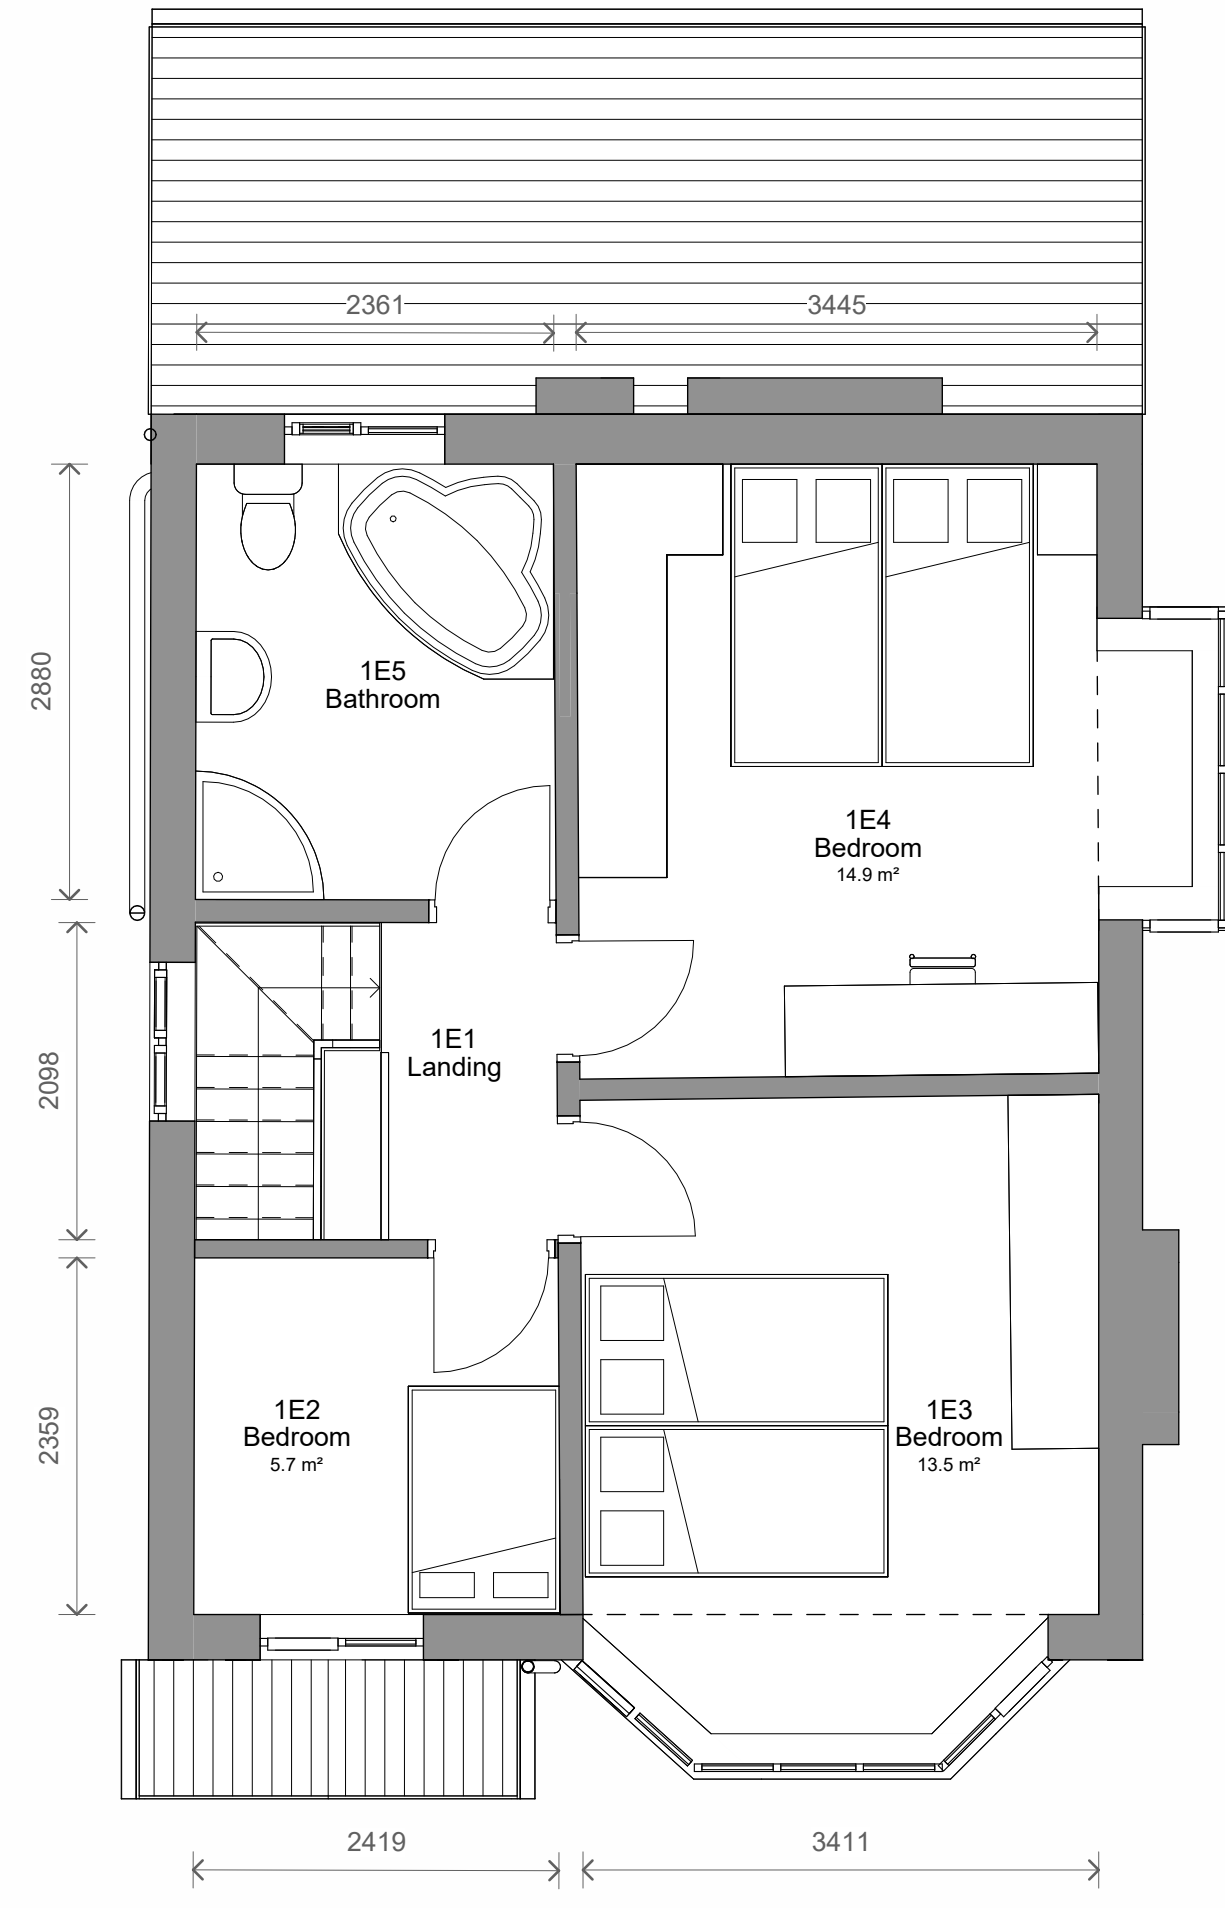


2 Level 1 - Existing
1 : 50

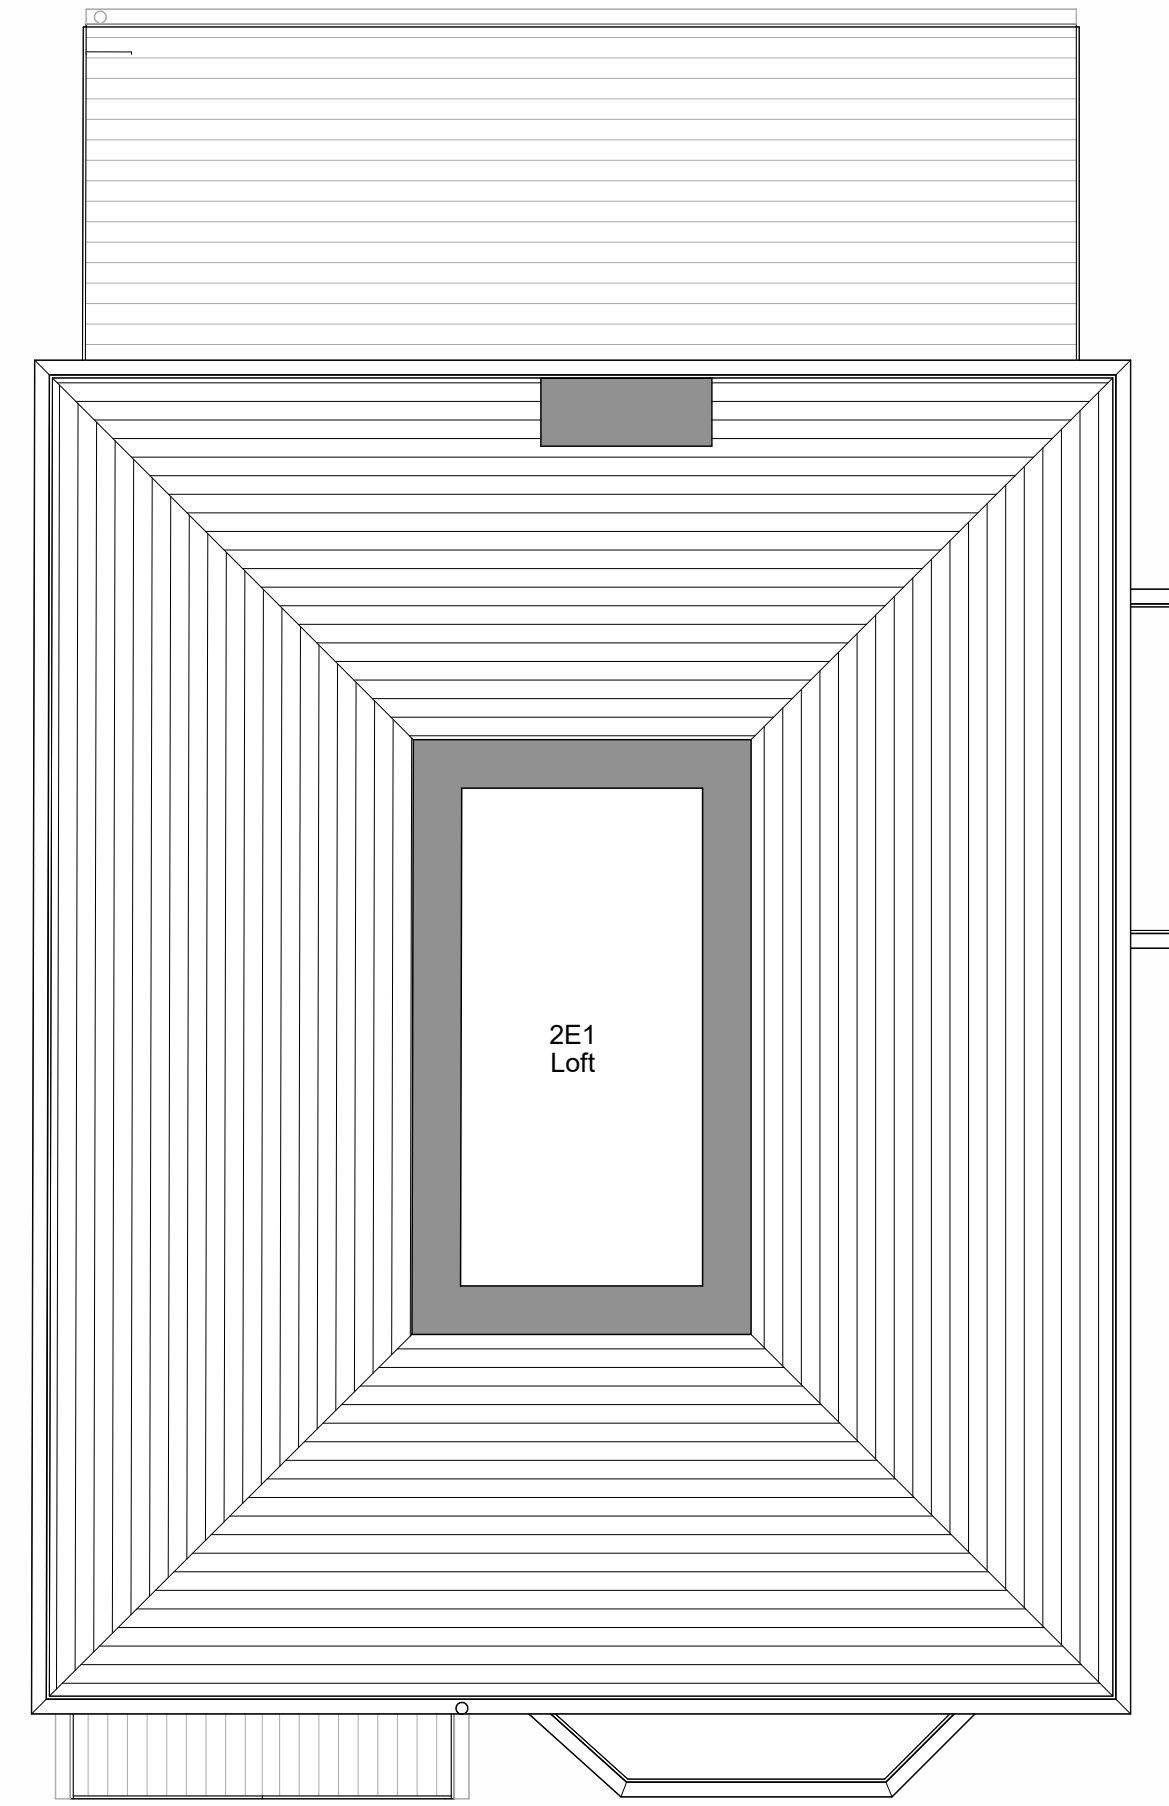

3 Level Loft - Existing
1 : 50

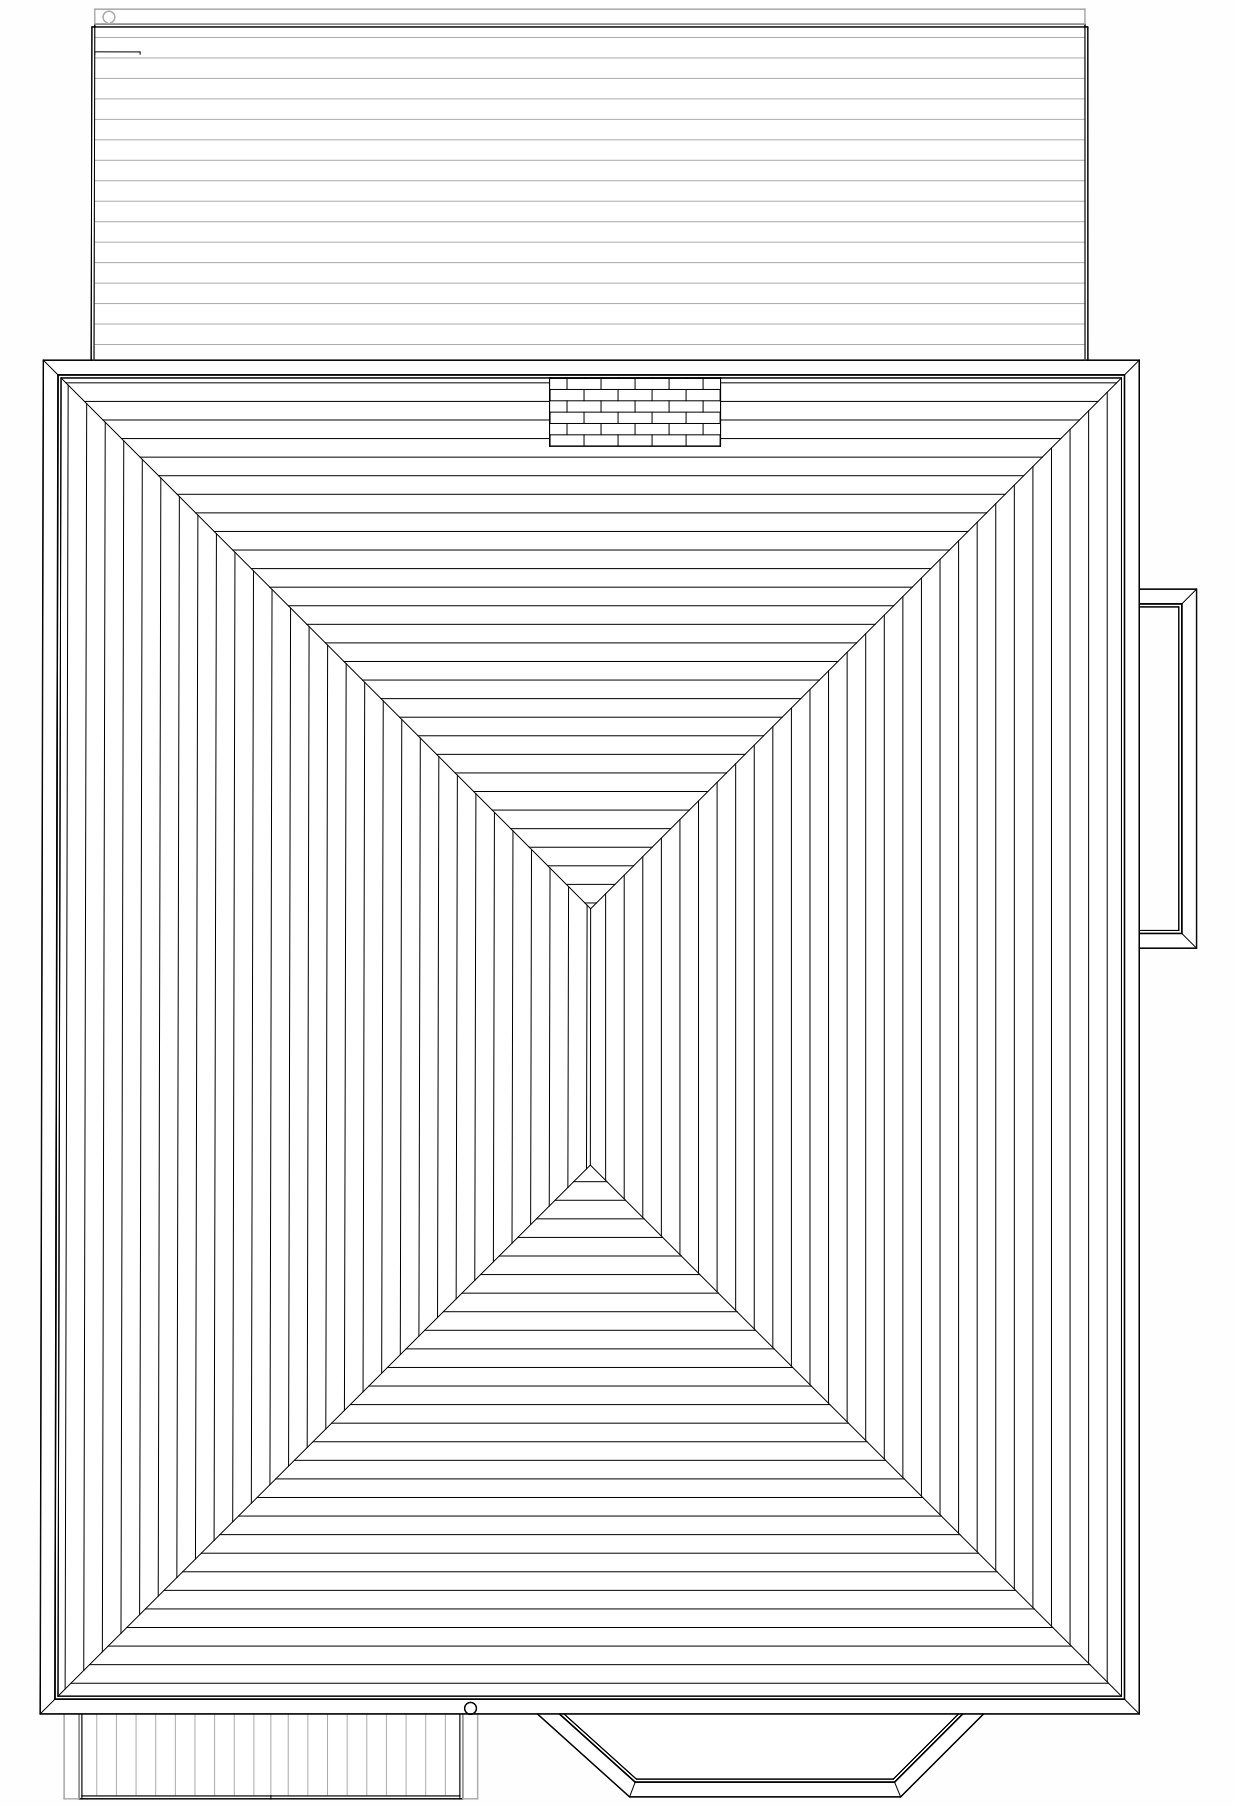

8 Level Roof - Existing
1 : 50

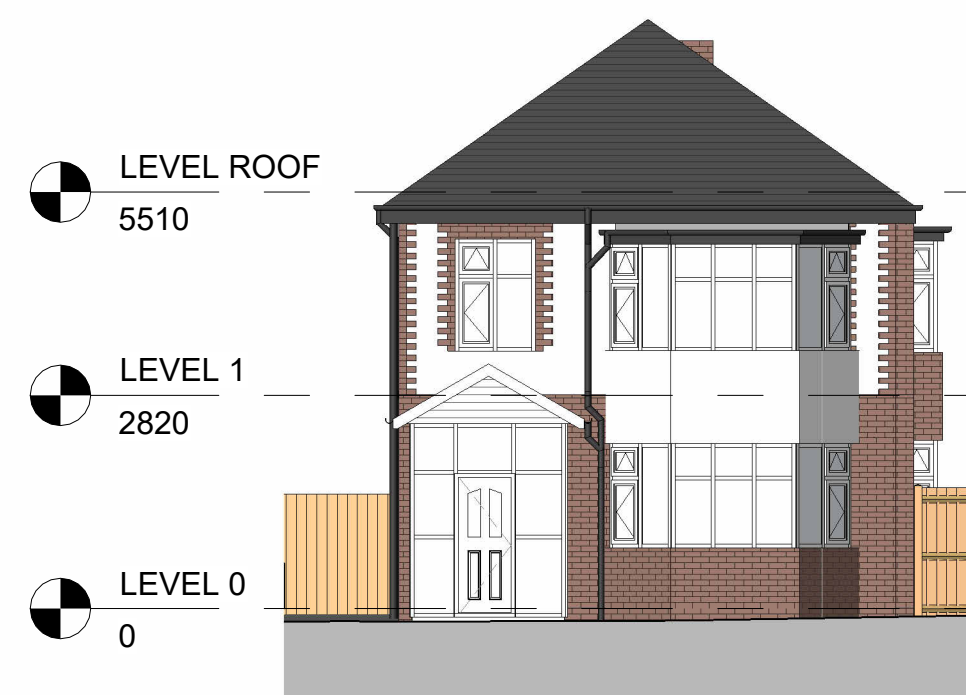

4 Front - Existing
1 : 100




5 Left Side - Existing
1 : 100



6 Rear - Existing
1 : 100



7 Right Side - Existing
1 : 100

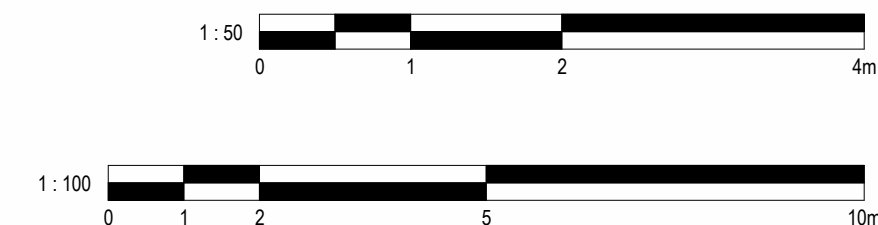

1	Planning	06/10/2025	CB
No.	Description	Date	Initial

PROJECT		3 Ravensway	
TITLE			
Existing Plans and Elevations			
STATUS			
DESIGN			
DRAWN BY	DATE	SCALE (@ A1)	
CB	15/08/2025	As indicated	
PROJECT NUMBER		DRAWING NUMBER	REV
GSS25148		002	1
GOLD SKETCH			
S T U D I O S			
www.goldsketch.co.uk		info@goldsketch.co.uk 0161 792 9595	
NOTES			
© COPYRIGHT - ALL RIGHTS RESERVED.			
THIS DRAWING MUST NOT BE REPRODUCED WITHOUT PRIOR WRITTEN CONSENT.			
DRAWING TO BE USED FOR THE STATUS INDICATED ONLY.			
ALL DIMENSIONS AND SETTING OUT SHALL BE CHECKED AND CONFIRMED ON SITE. ANY DISCREPANCIES TO BE REPORTED TO THE			
DESIGNER PRIOR TO THE COMMENCEMENT OF ANY WORK. ALL RIGHTS AND WARRANTIES TO BE IN ACCORDANCE WITH CURRENT BUILDING			
LEGISLATION, RELEVANT CODES OF PRACTICE AND BRITISH STANDARDS. ALL DIMENSIONS ON THIS DRAWING ARE IN MILLIMETRES UNLESS			
OTHERWISE STATED.			