


427 Bury New Road

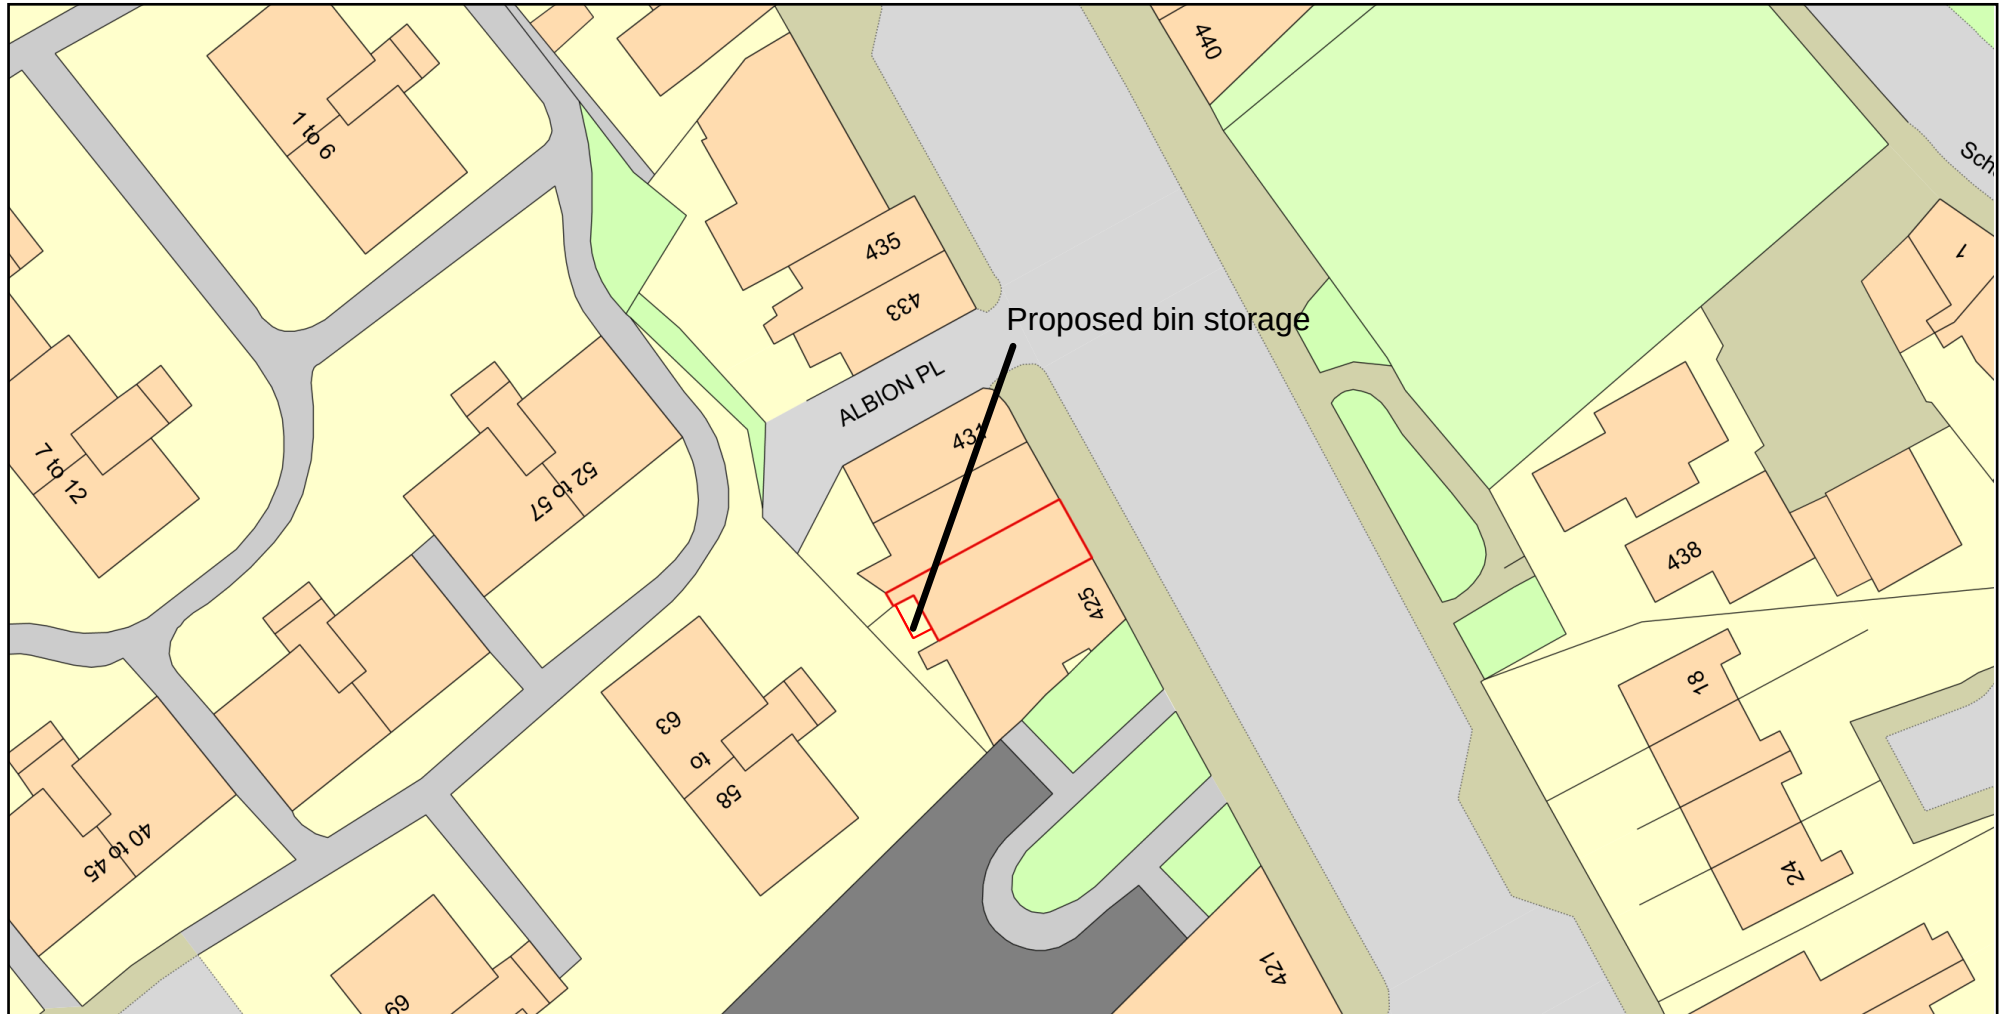

0 20
Metres



Plan Produced for: The Cellar Door

Date Produced: 17 Mar 2025

Plan Reference Number: TQRQM25076130854142

Scale: 1:500 @ A4

© Crown copyright and database rights 2025 OS 100042766

