


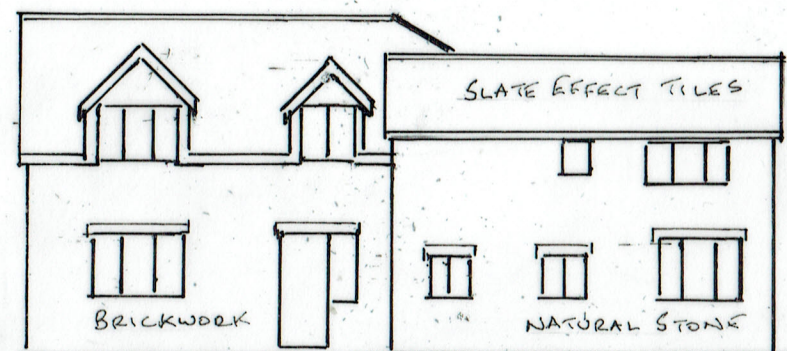

EXISTING FRONT ELEVATION



SIDE


EAST ELEVATION
UNAFFECTED




PROPOSED FRONT ELEVATION




SIDE

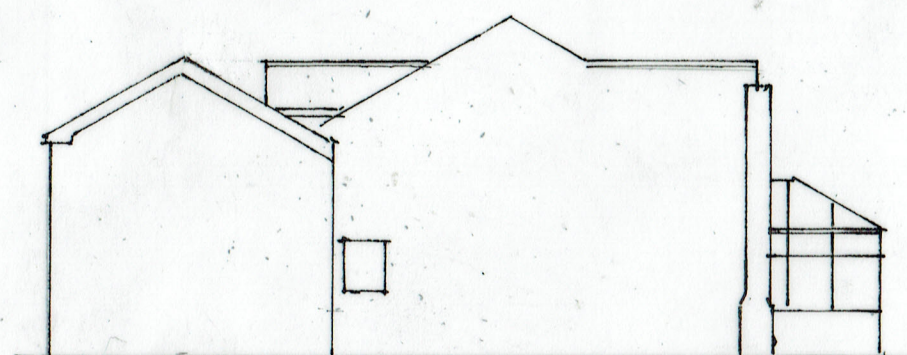

EXISTING SIDE (SOUTH) ELEVATION

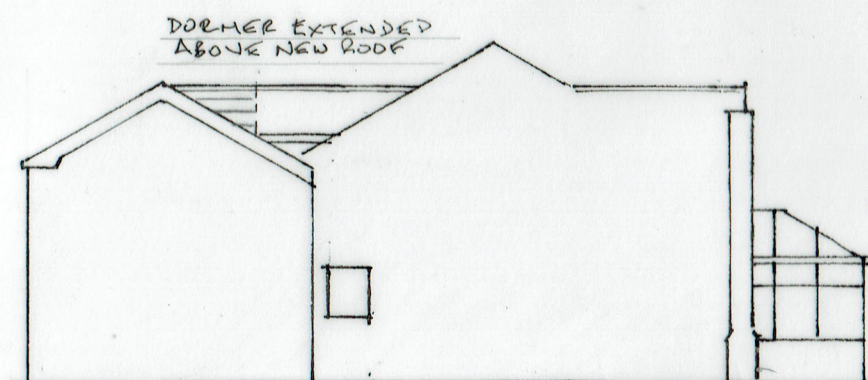


PROPOSED

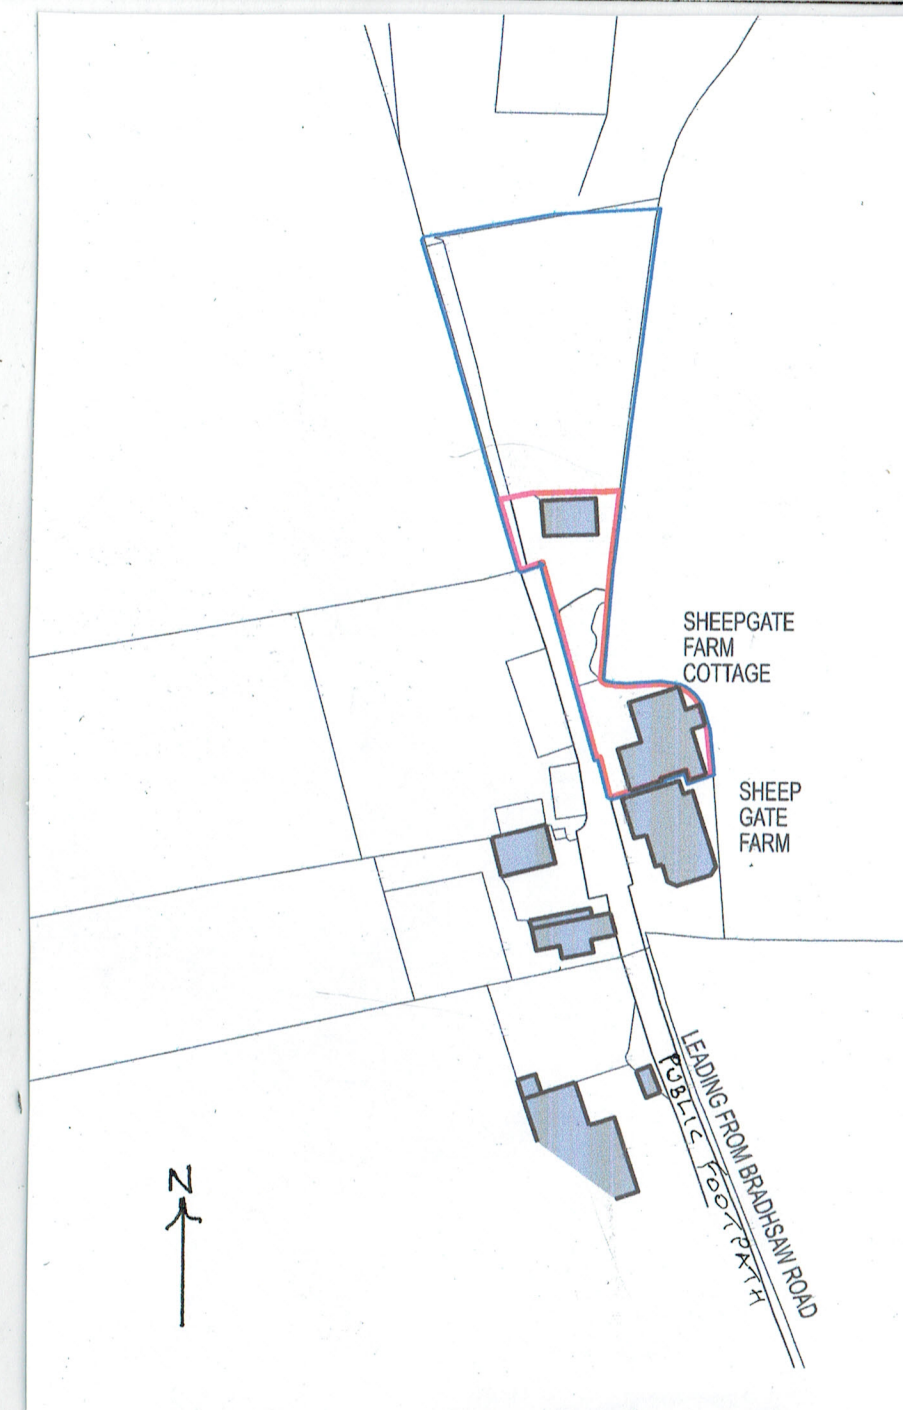

LOCATION PLAN (1:1250)

3A ELEVATIONS

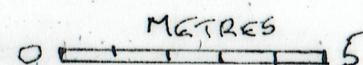

12/11/2024 - DORMER RETAINED & EXTENDED
11/10/2024

24/191/03A

TWO STOREY EXTENSION

SHEEPGATE FARM COTTAGE, BRADSHAW ROAD BL8 3PL