


255 Stand Lane, Radcliffe, Greater Manchester, M26 1AJ

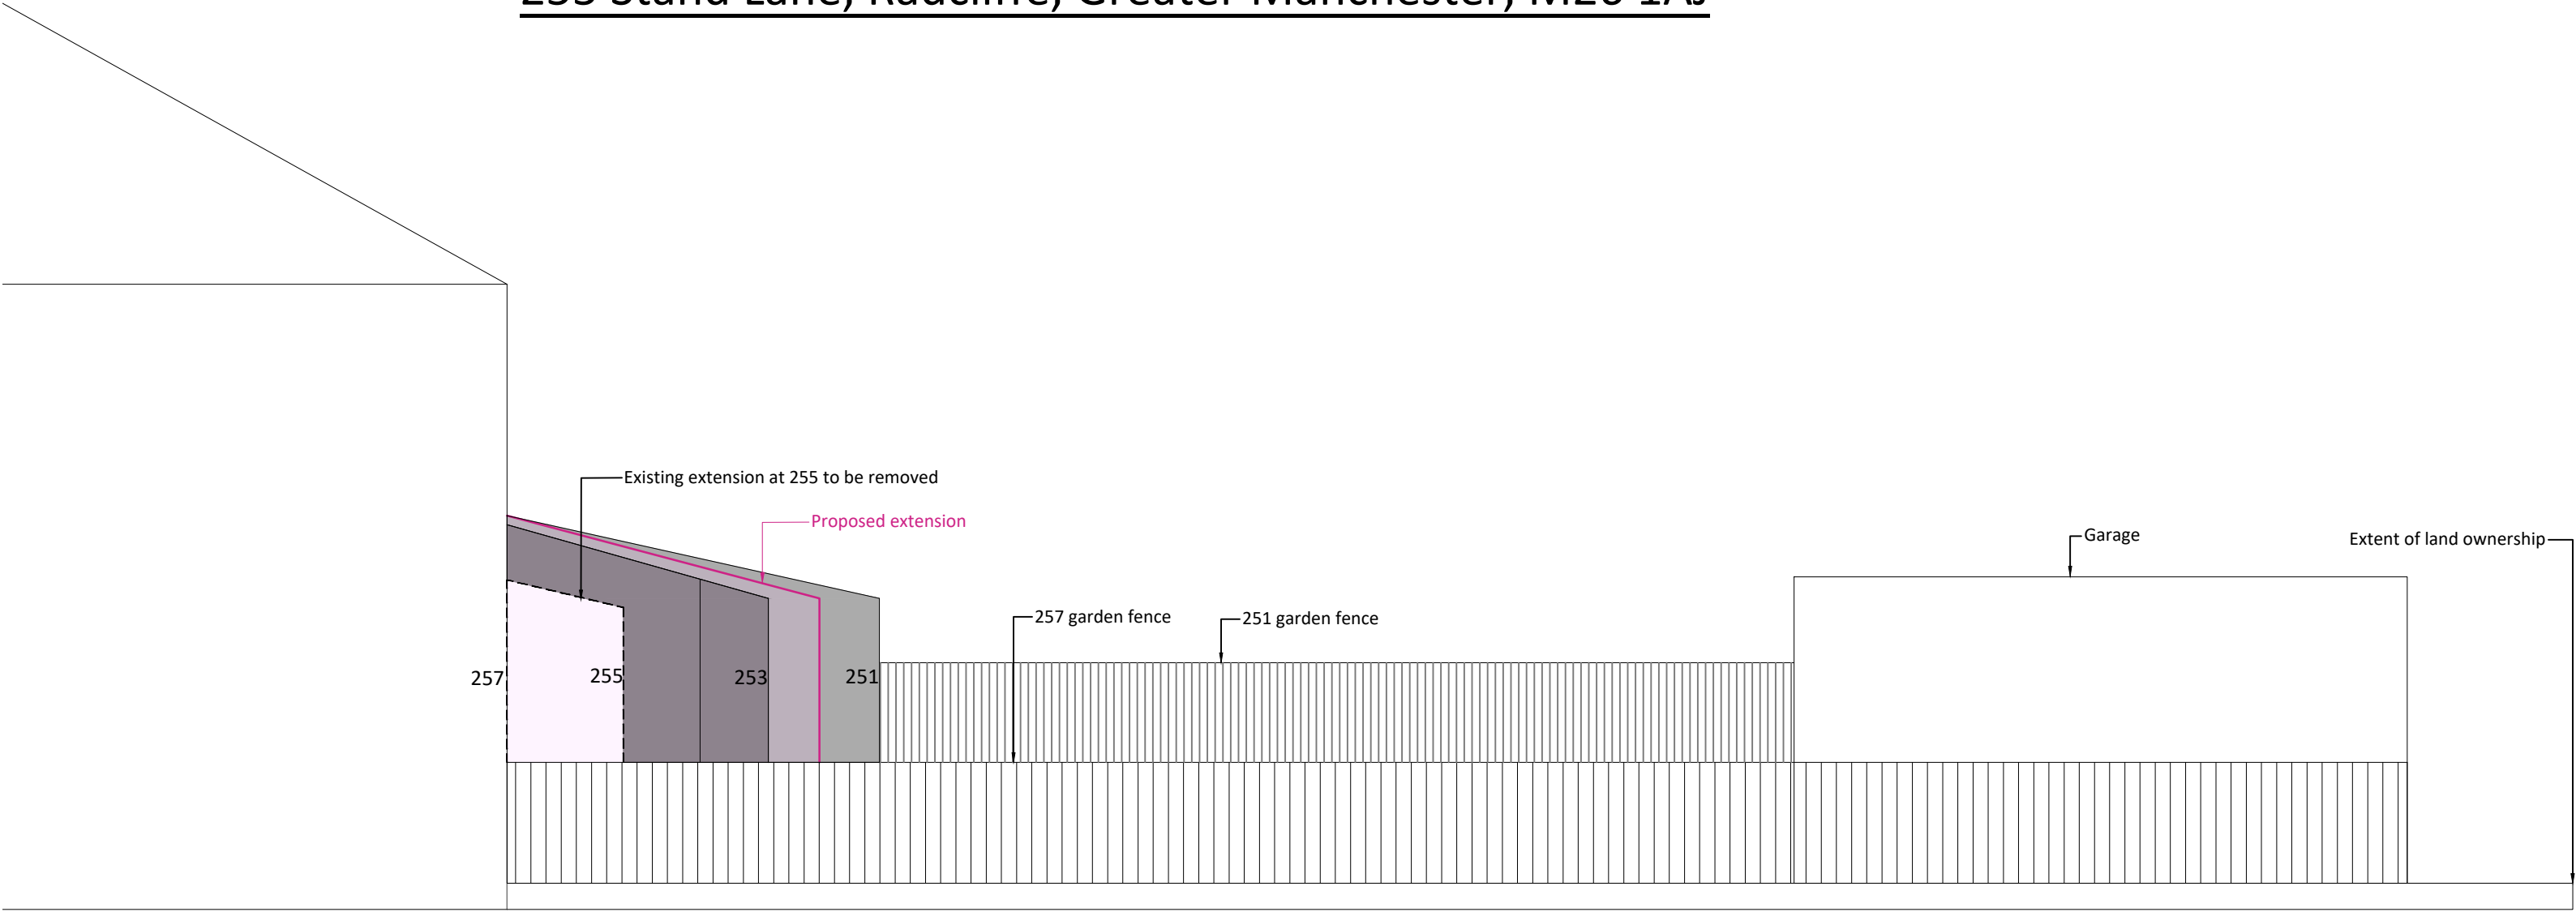

03 Elevation A : proposed extension and current neighbouring properties
01 1:50

KEY

- Existing extension at 255 to be removed
- Proposed extension
- 45° angle from existing openings (windows/doors)
- Windows/doors
- Indicative proposed steel frame
- Current suporting post to be removed
- Section lines




04 Elevation B : Current neighbouring properties and extensions
01 1:100



05 Elevation B : Current neighbouring properties and proposed extension at 255
01 1:100

Scale: 1:100

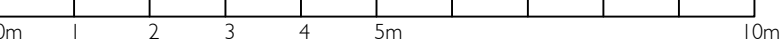

Ms Chloe Greenwood
255 Stand Lane, Radcliffe,
Greater Manchester, M26 1AJ

Proposed enlarged
kitchen extension at 255

Drwg No: 01

Scale: As shown @ A2



North