


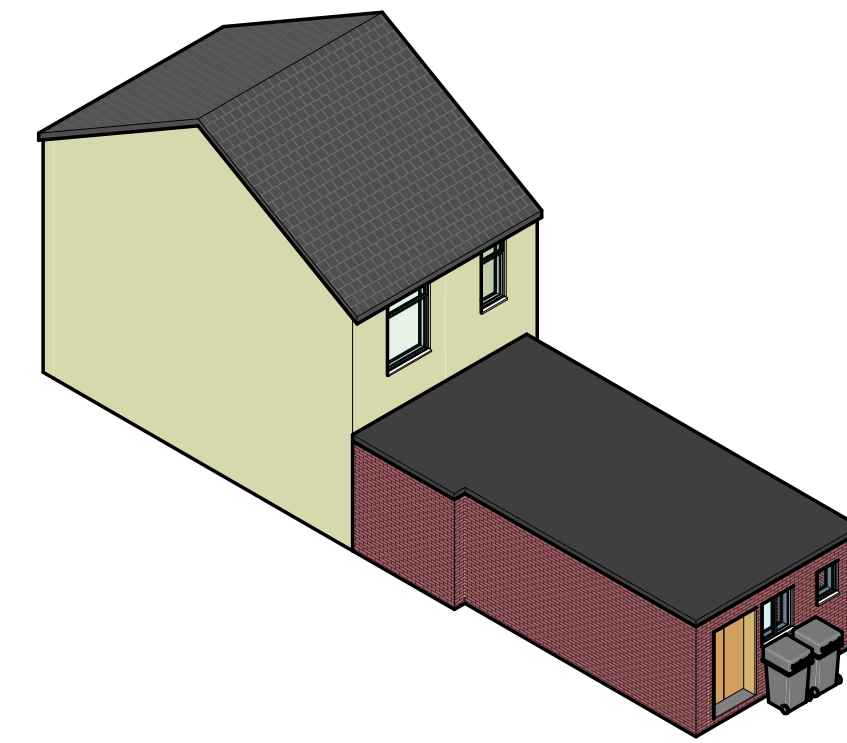
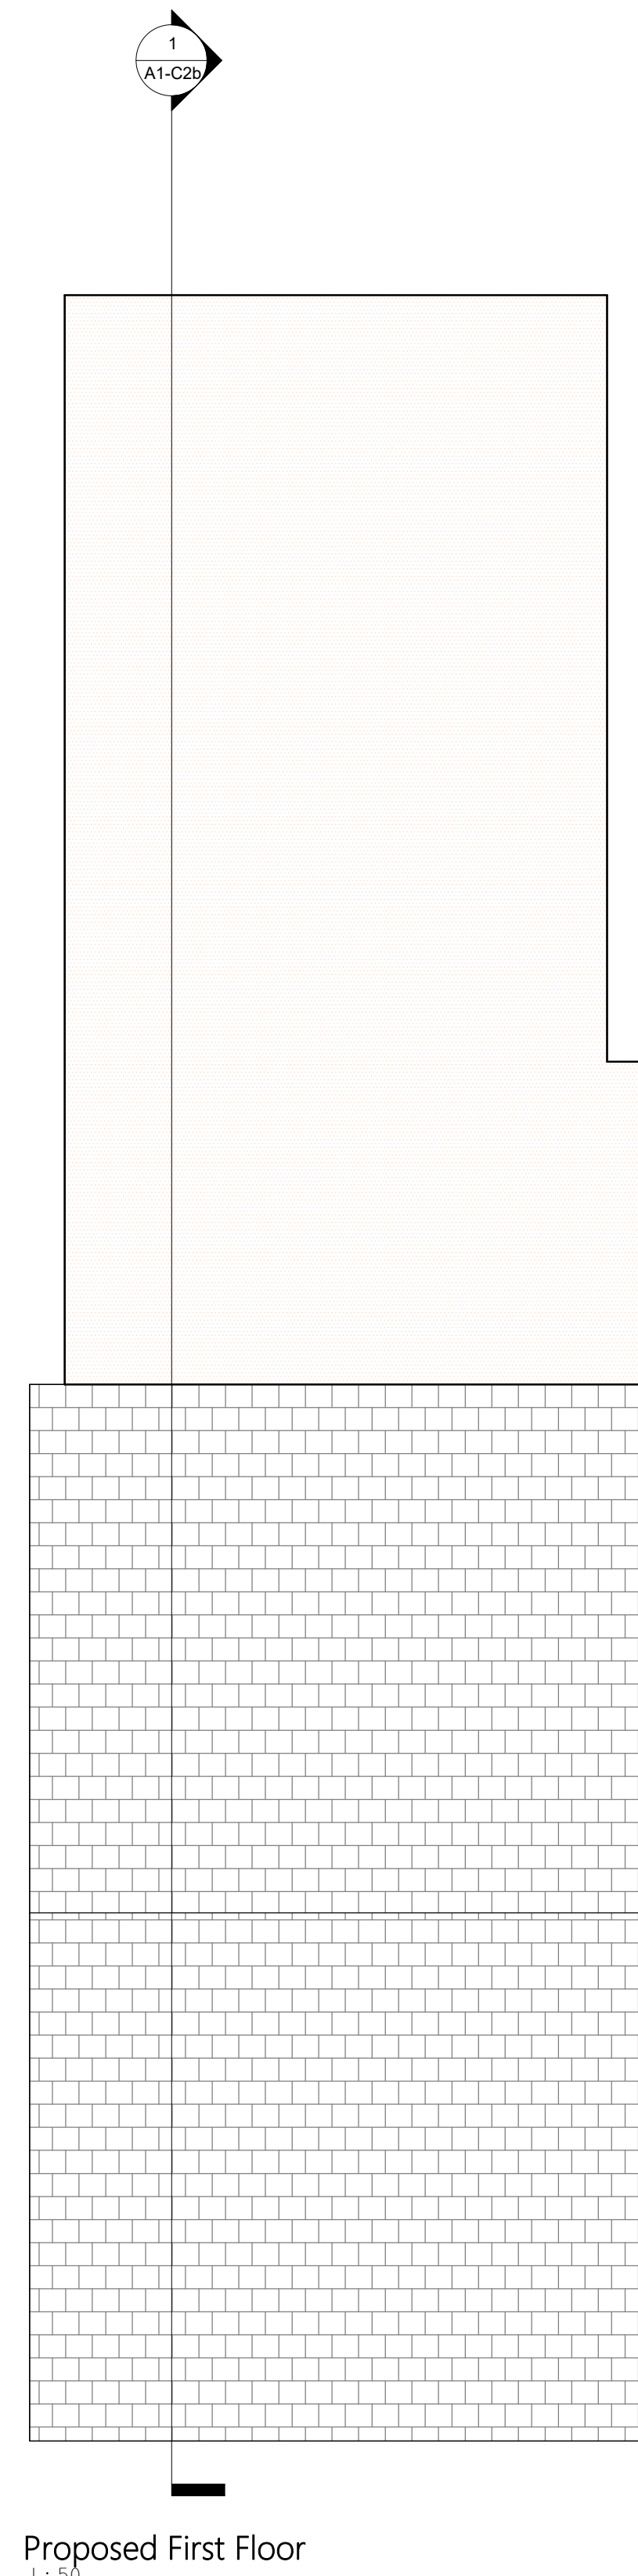
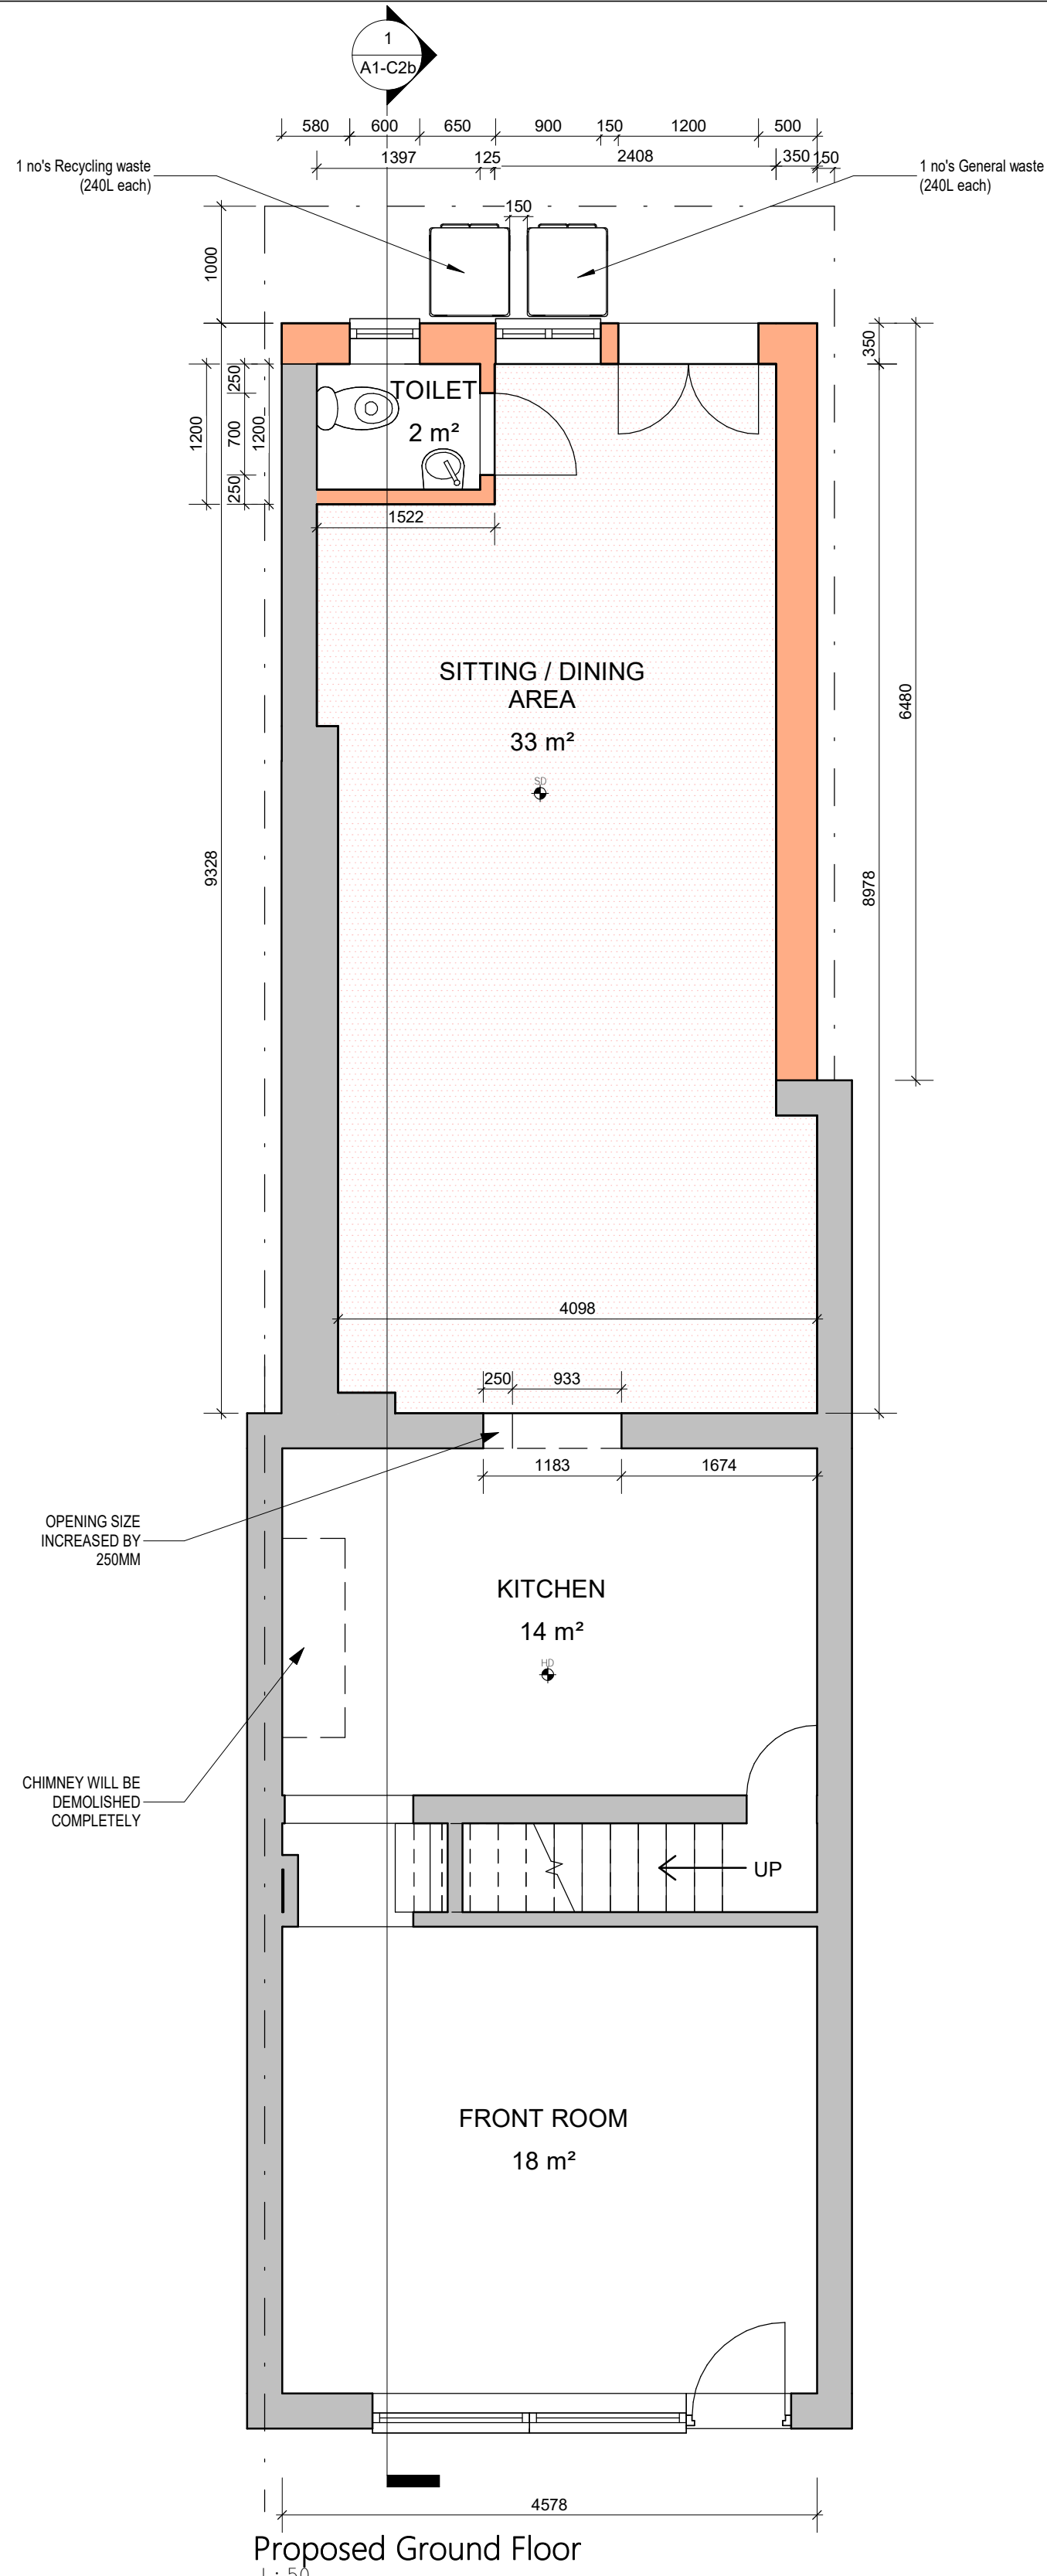
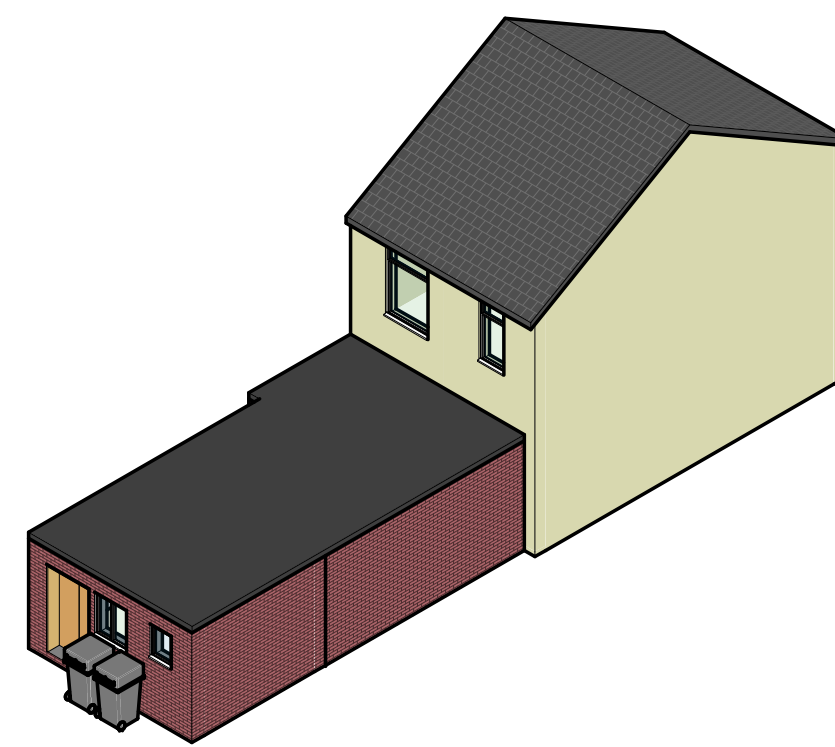
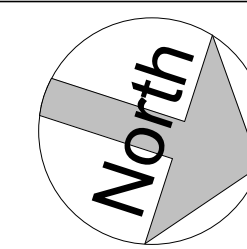
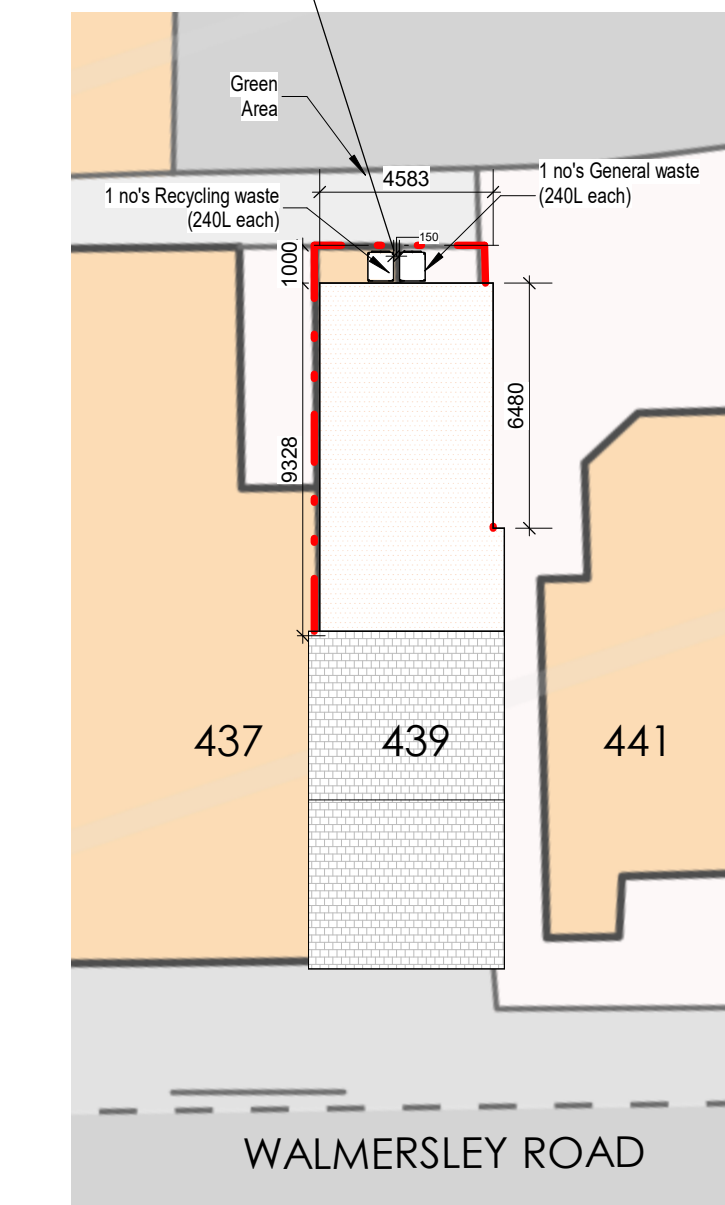
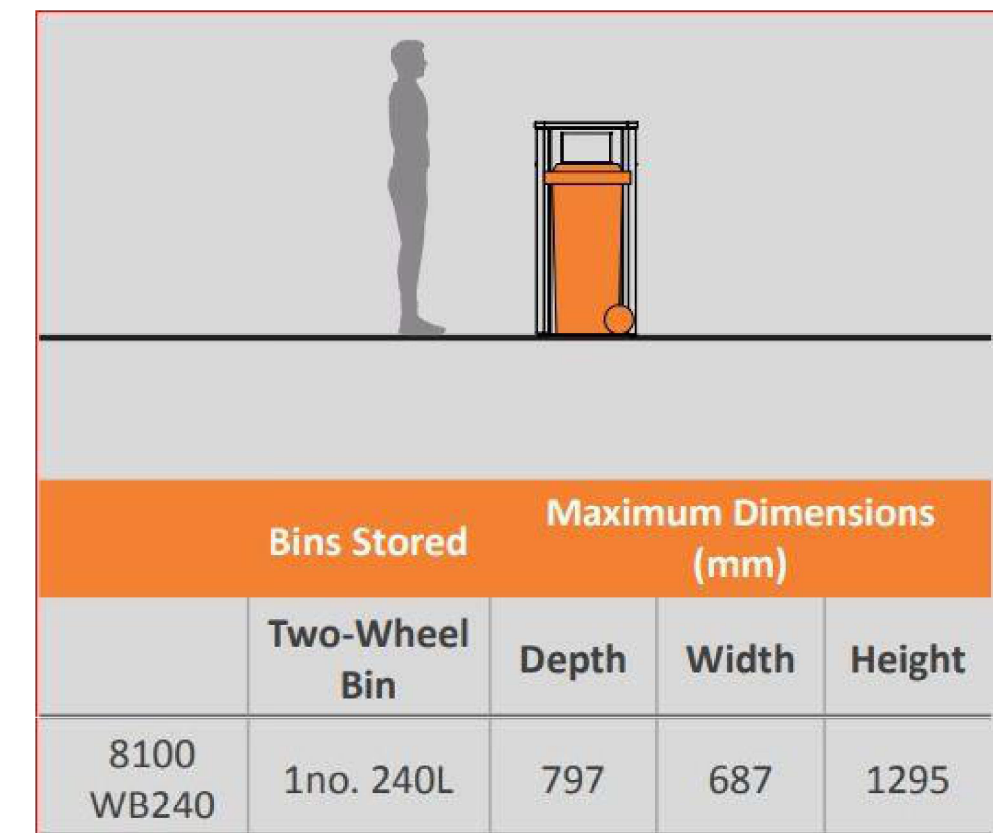
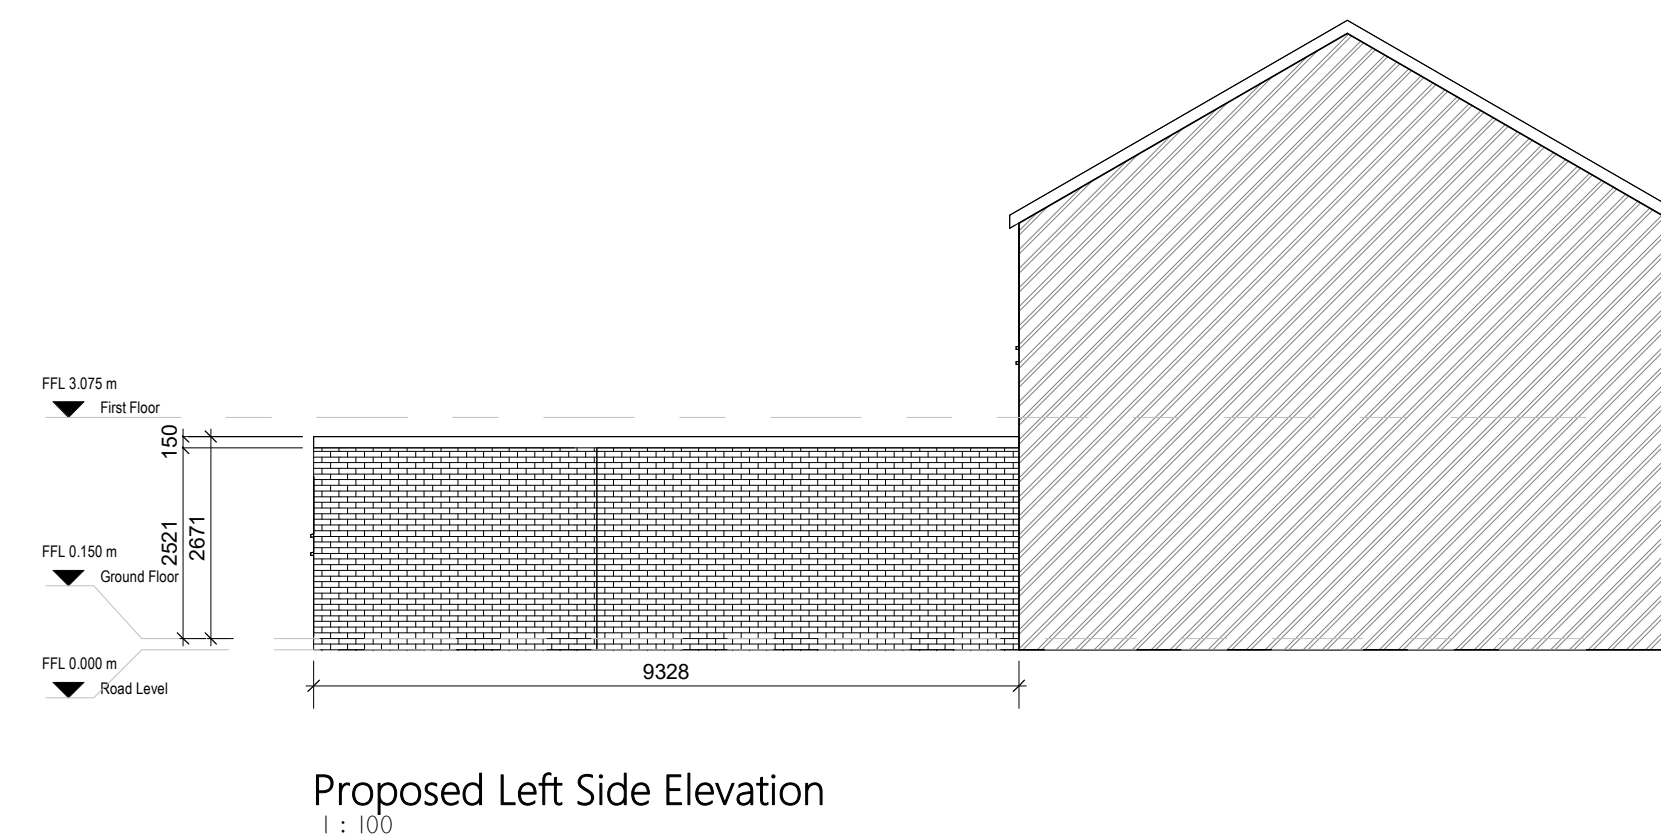


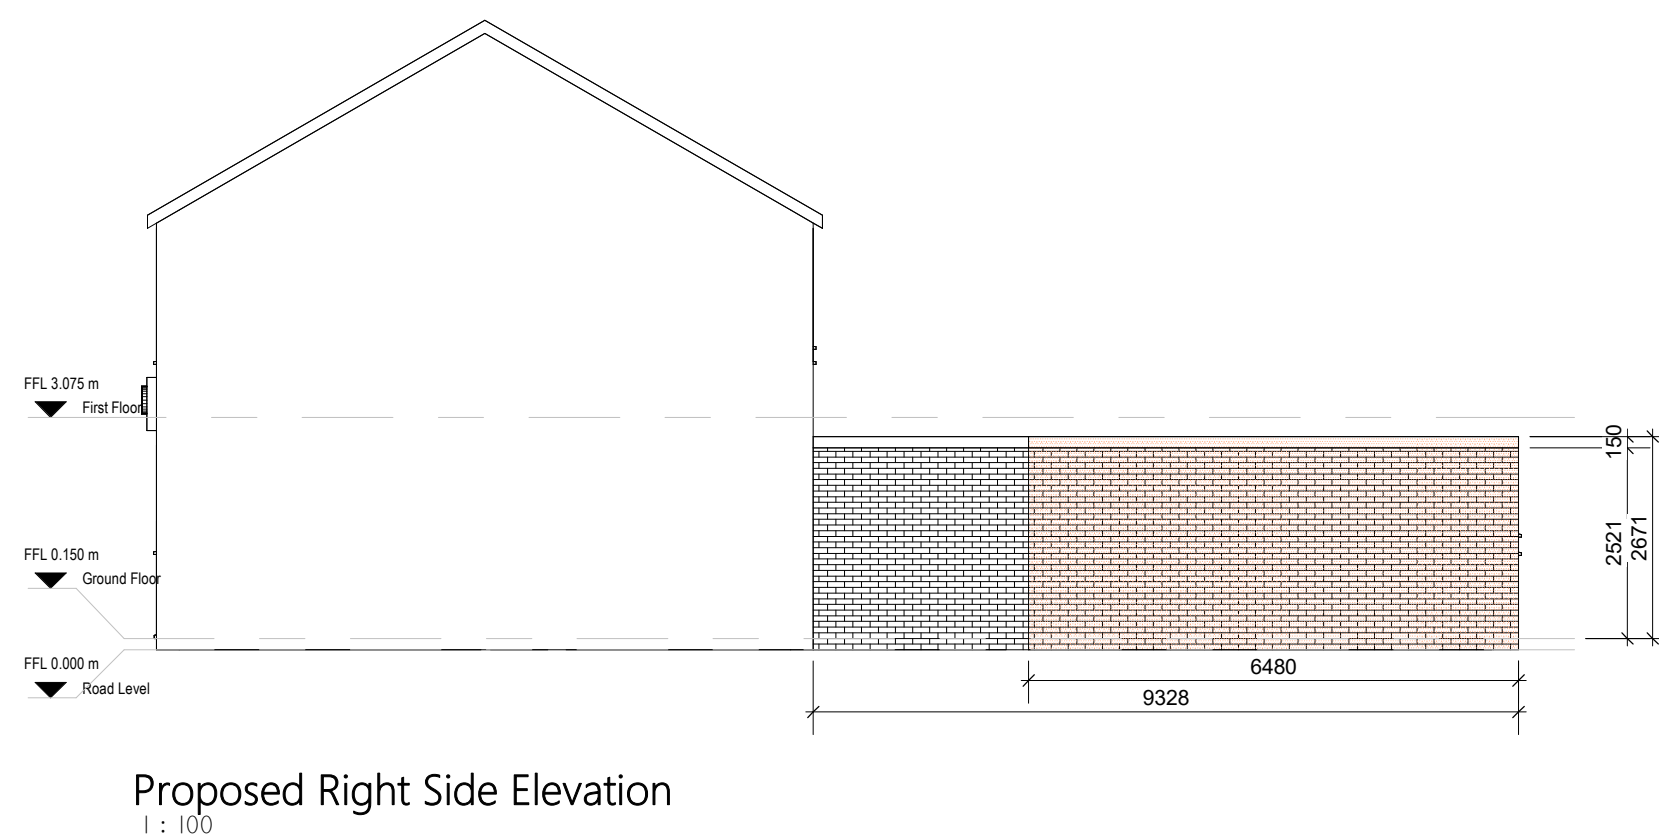

Proposed Rear-Right View

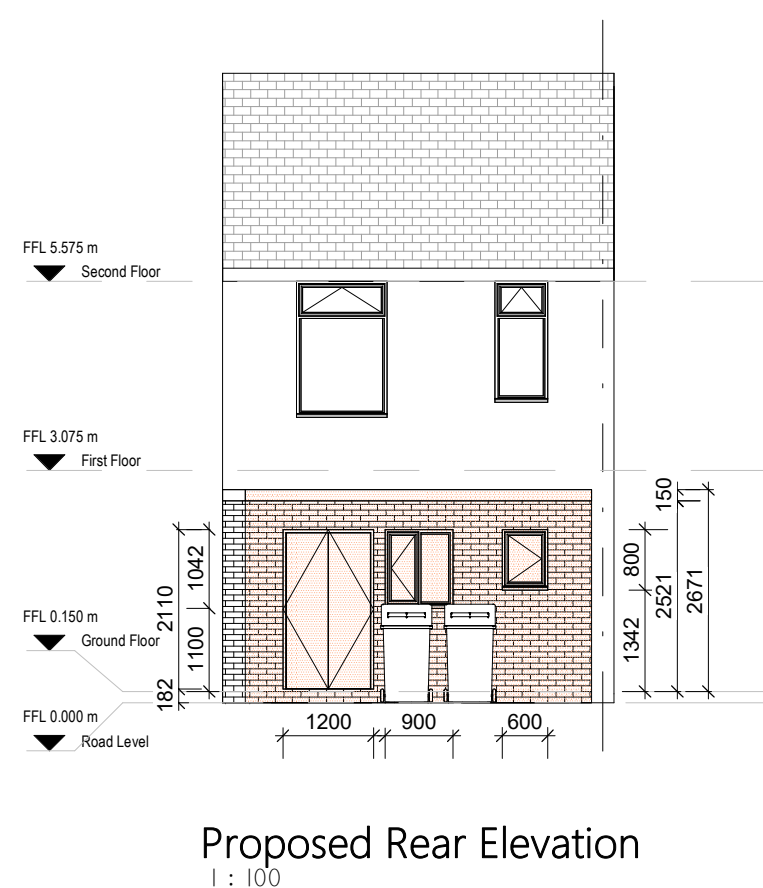

Proposed Rear-Left View

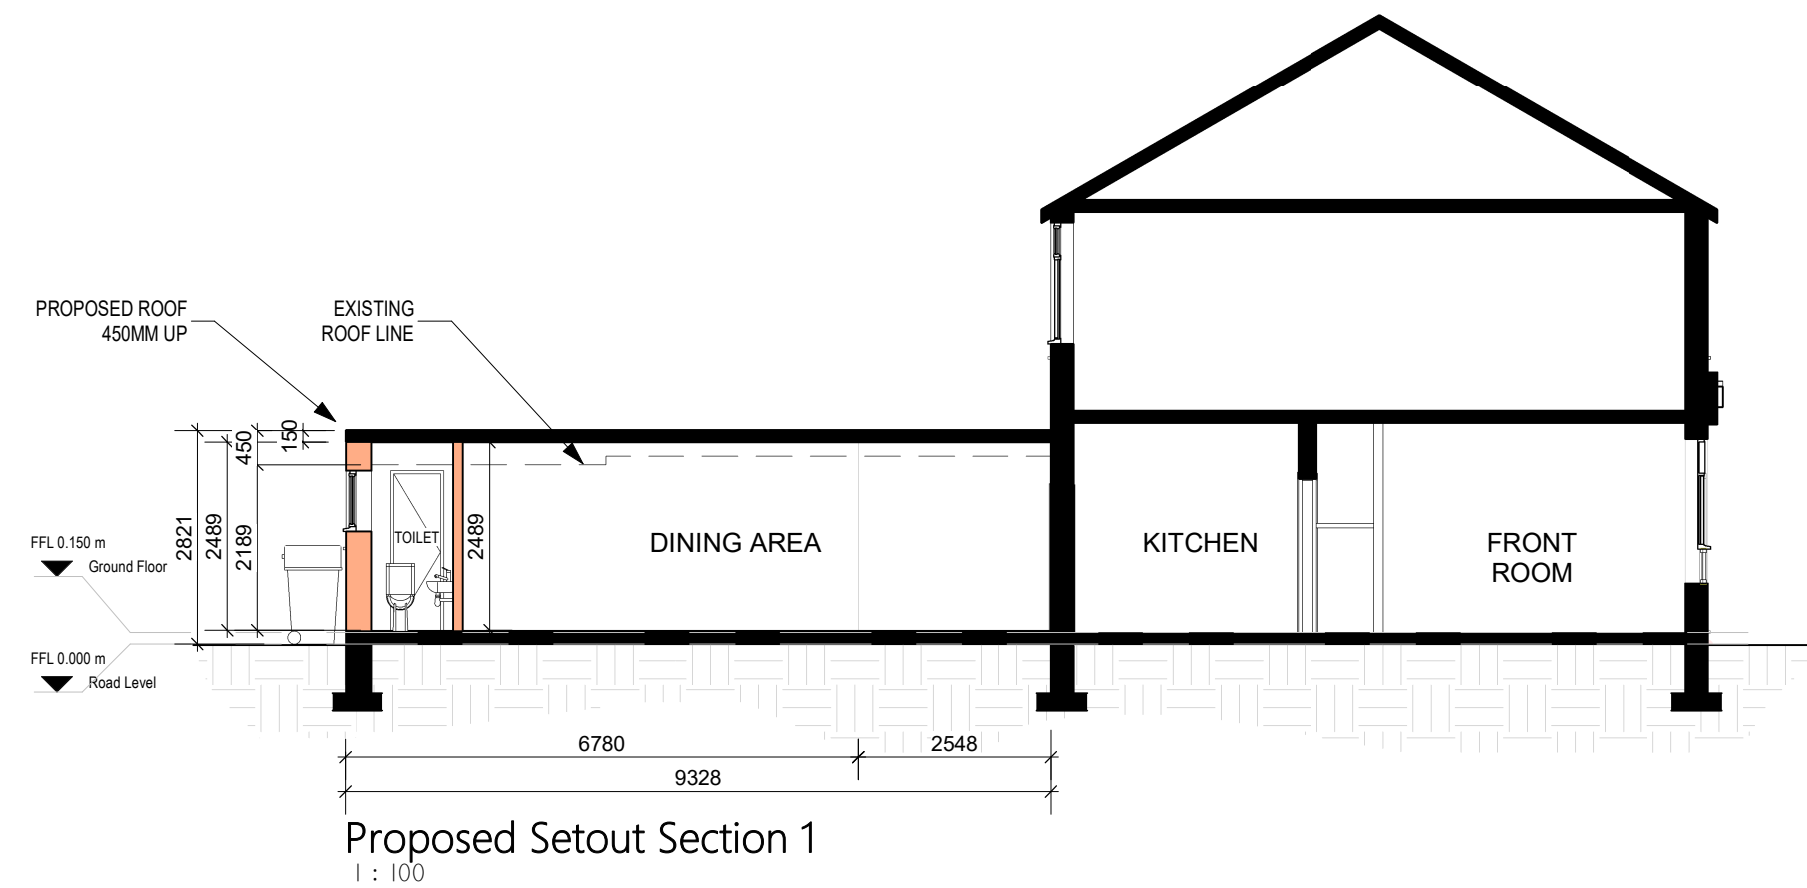

This drawing is the copyright of LDM Design.
All dimensions to be checked on site.
Do not scale.
All levels to be checked on site and refer to Ordnance Survey Datum Newlyn unless alternative datum given.
All errors and omissions to be reported to the Architect prior to commencement.
This drawing must be read in conjunction with the relevant specification clauses.
This drawing must not be used on site unless issued for construction.

KEY

	Proposed Walls (Internal-Internal)
	Prop. Masonry Wall - Exterior
	Prop. Timber Frame Wall - Exterior
	Proposed Masonry Walls - Interior
	Proposed Block Wall - Interior
	Proposed Stud Wall - Interior
	Proposed Floor
	Proposed Roof
	Wall Upgrade
	Floor Upgrade
	Roof Upgrade

Smoke Detector

Heat Detector



30 Minute Fire Resistant Door

Existing Escape Windows

Proposed Escape Windows

Fire Rated Wall Construction, minimum 30 minute fire resistance

Obscure glass windows

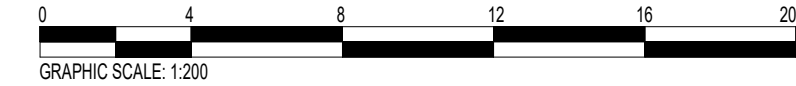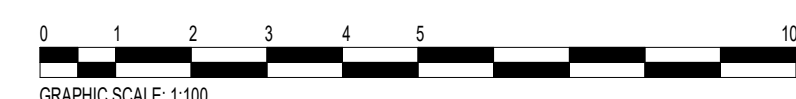

LDM Design

PROJECT: Man's 2000 439 Walmersley Road, Bury BL9 5EU

SHEET: Planning Drawings

CLIENT: Ms. Hua LIN

Scale (@ A1): As indicated

Drawn by: RI	DRAWING NUMBER: A1-002b	REV: A
Checked by: BA		