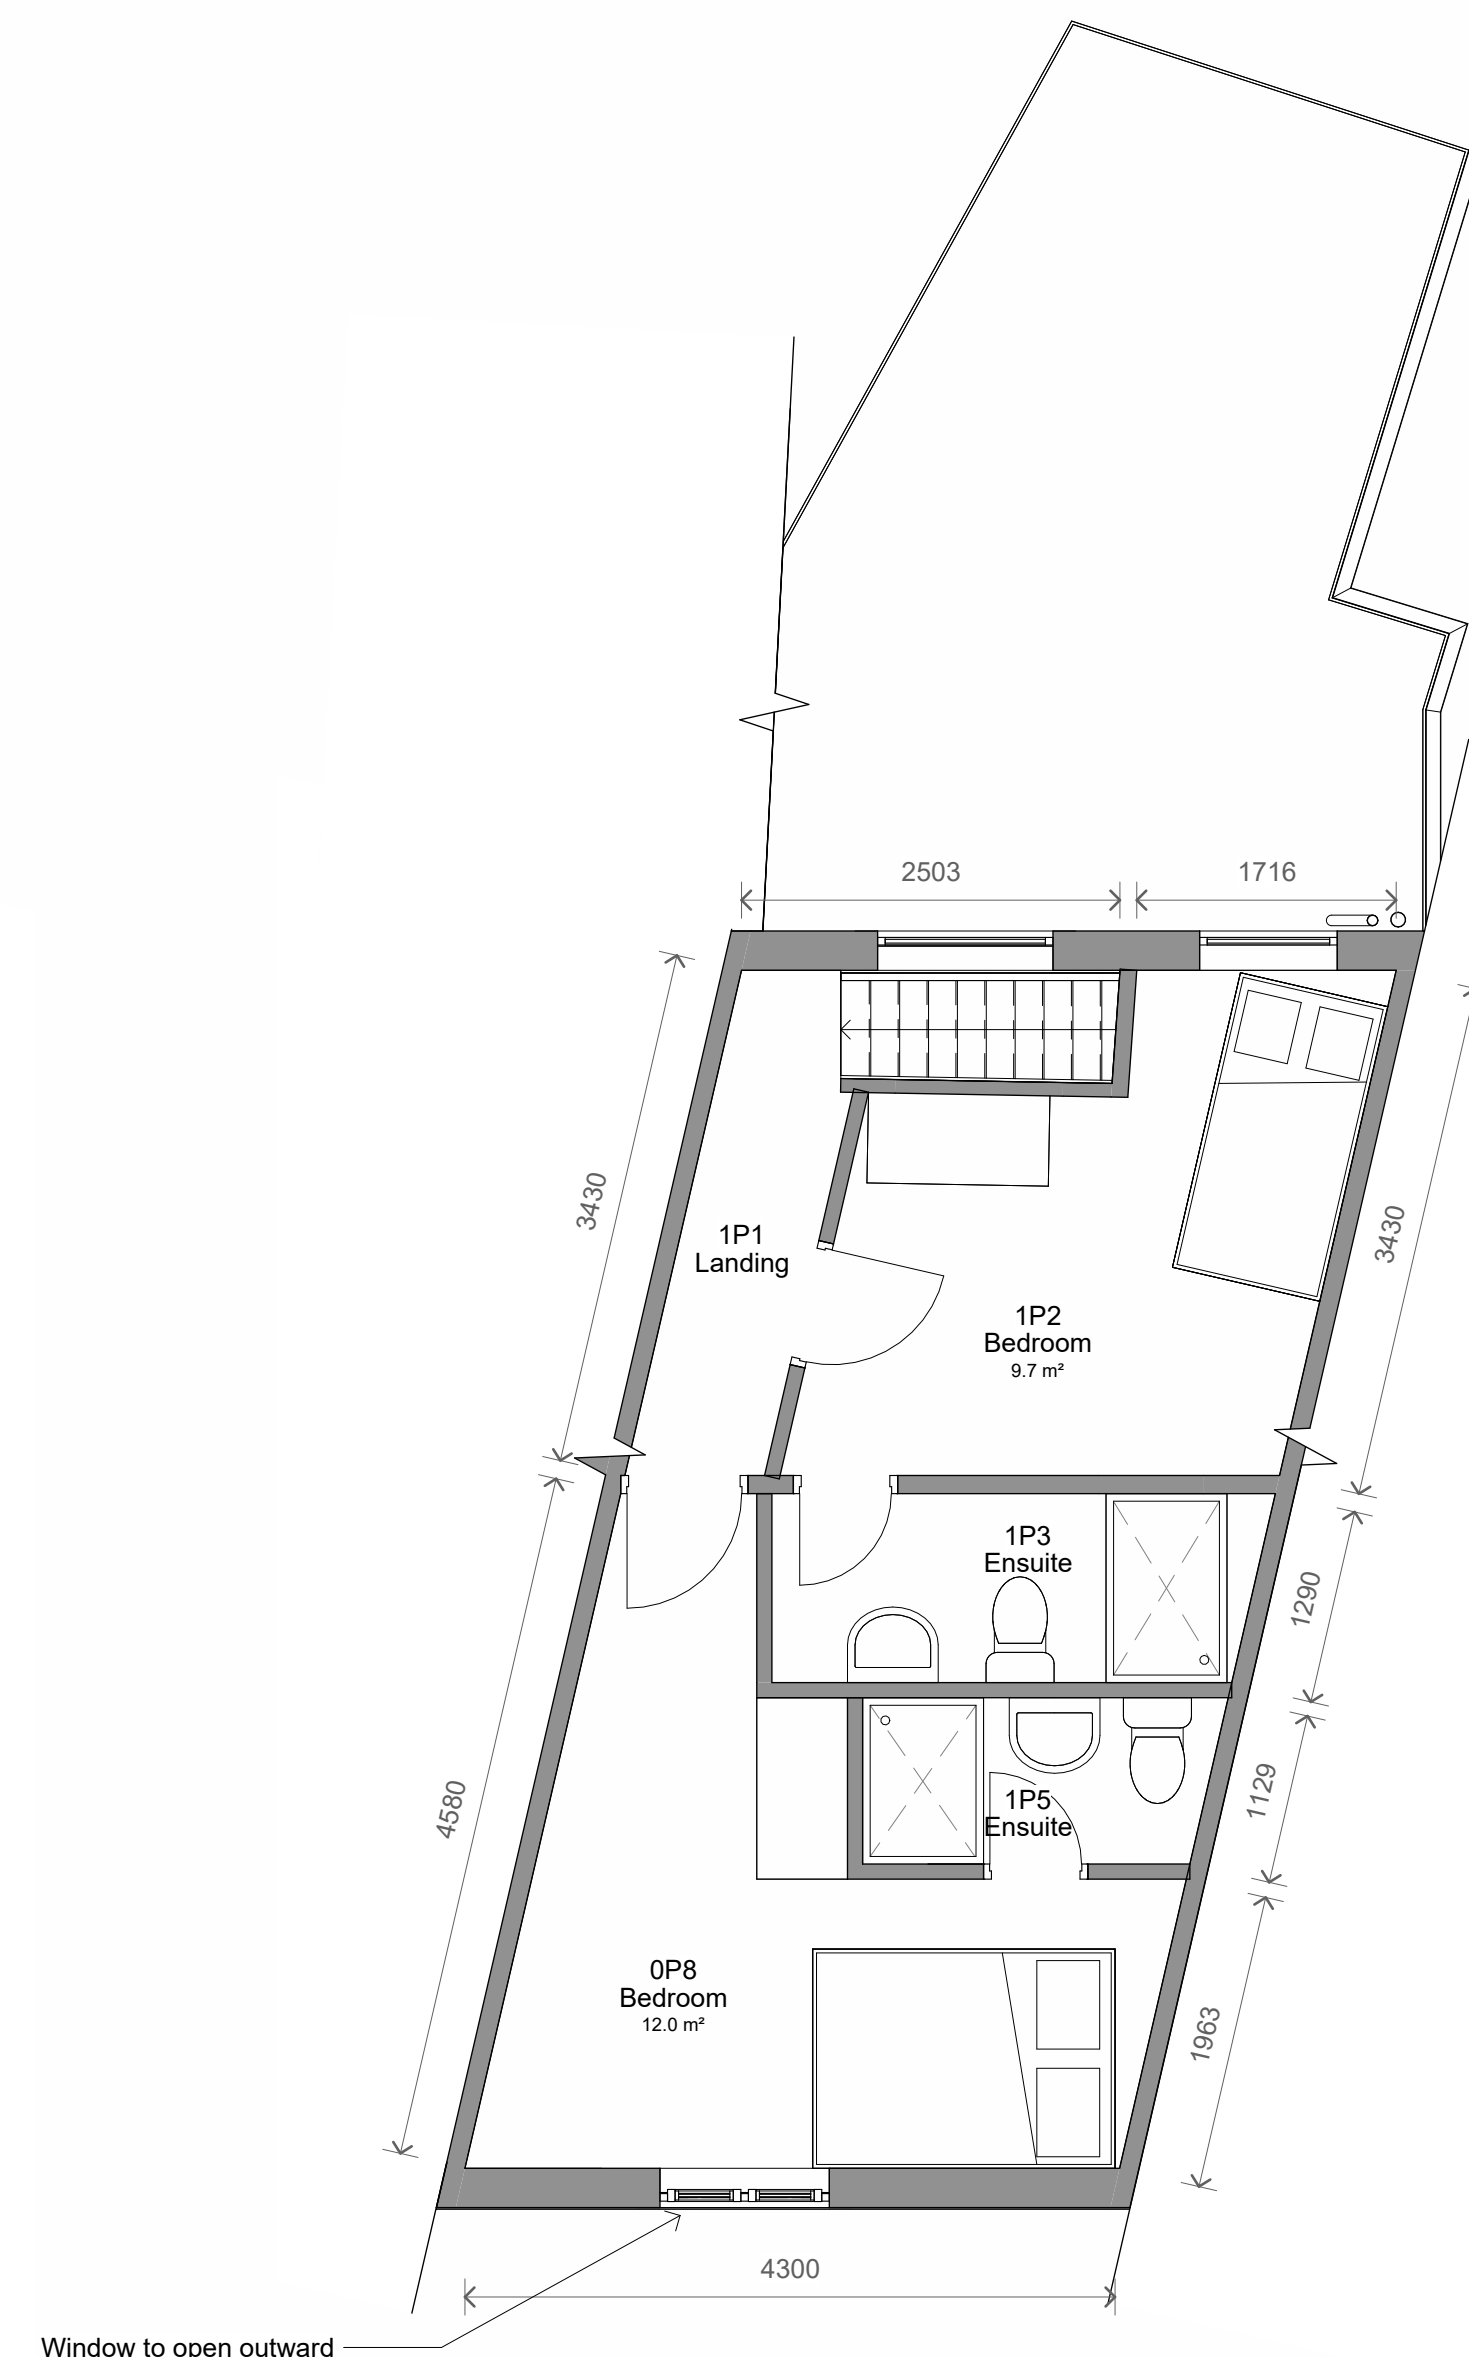
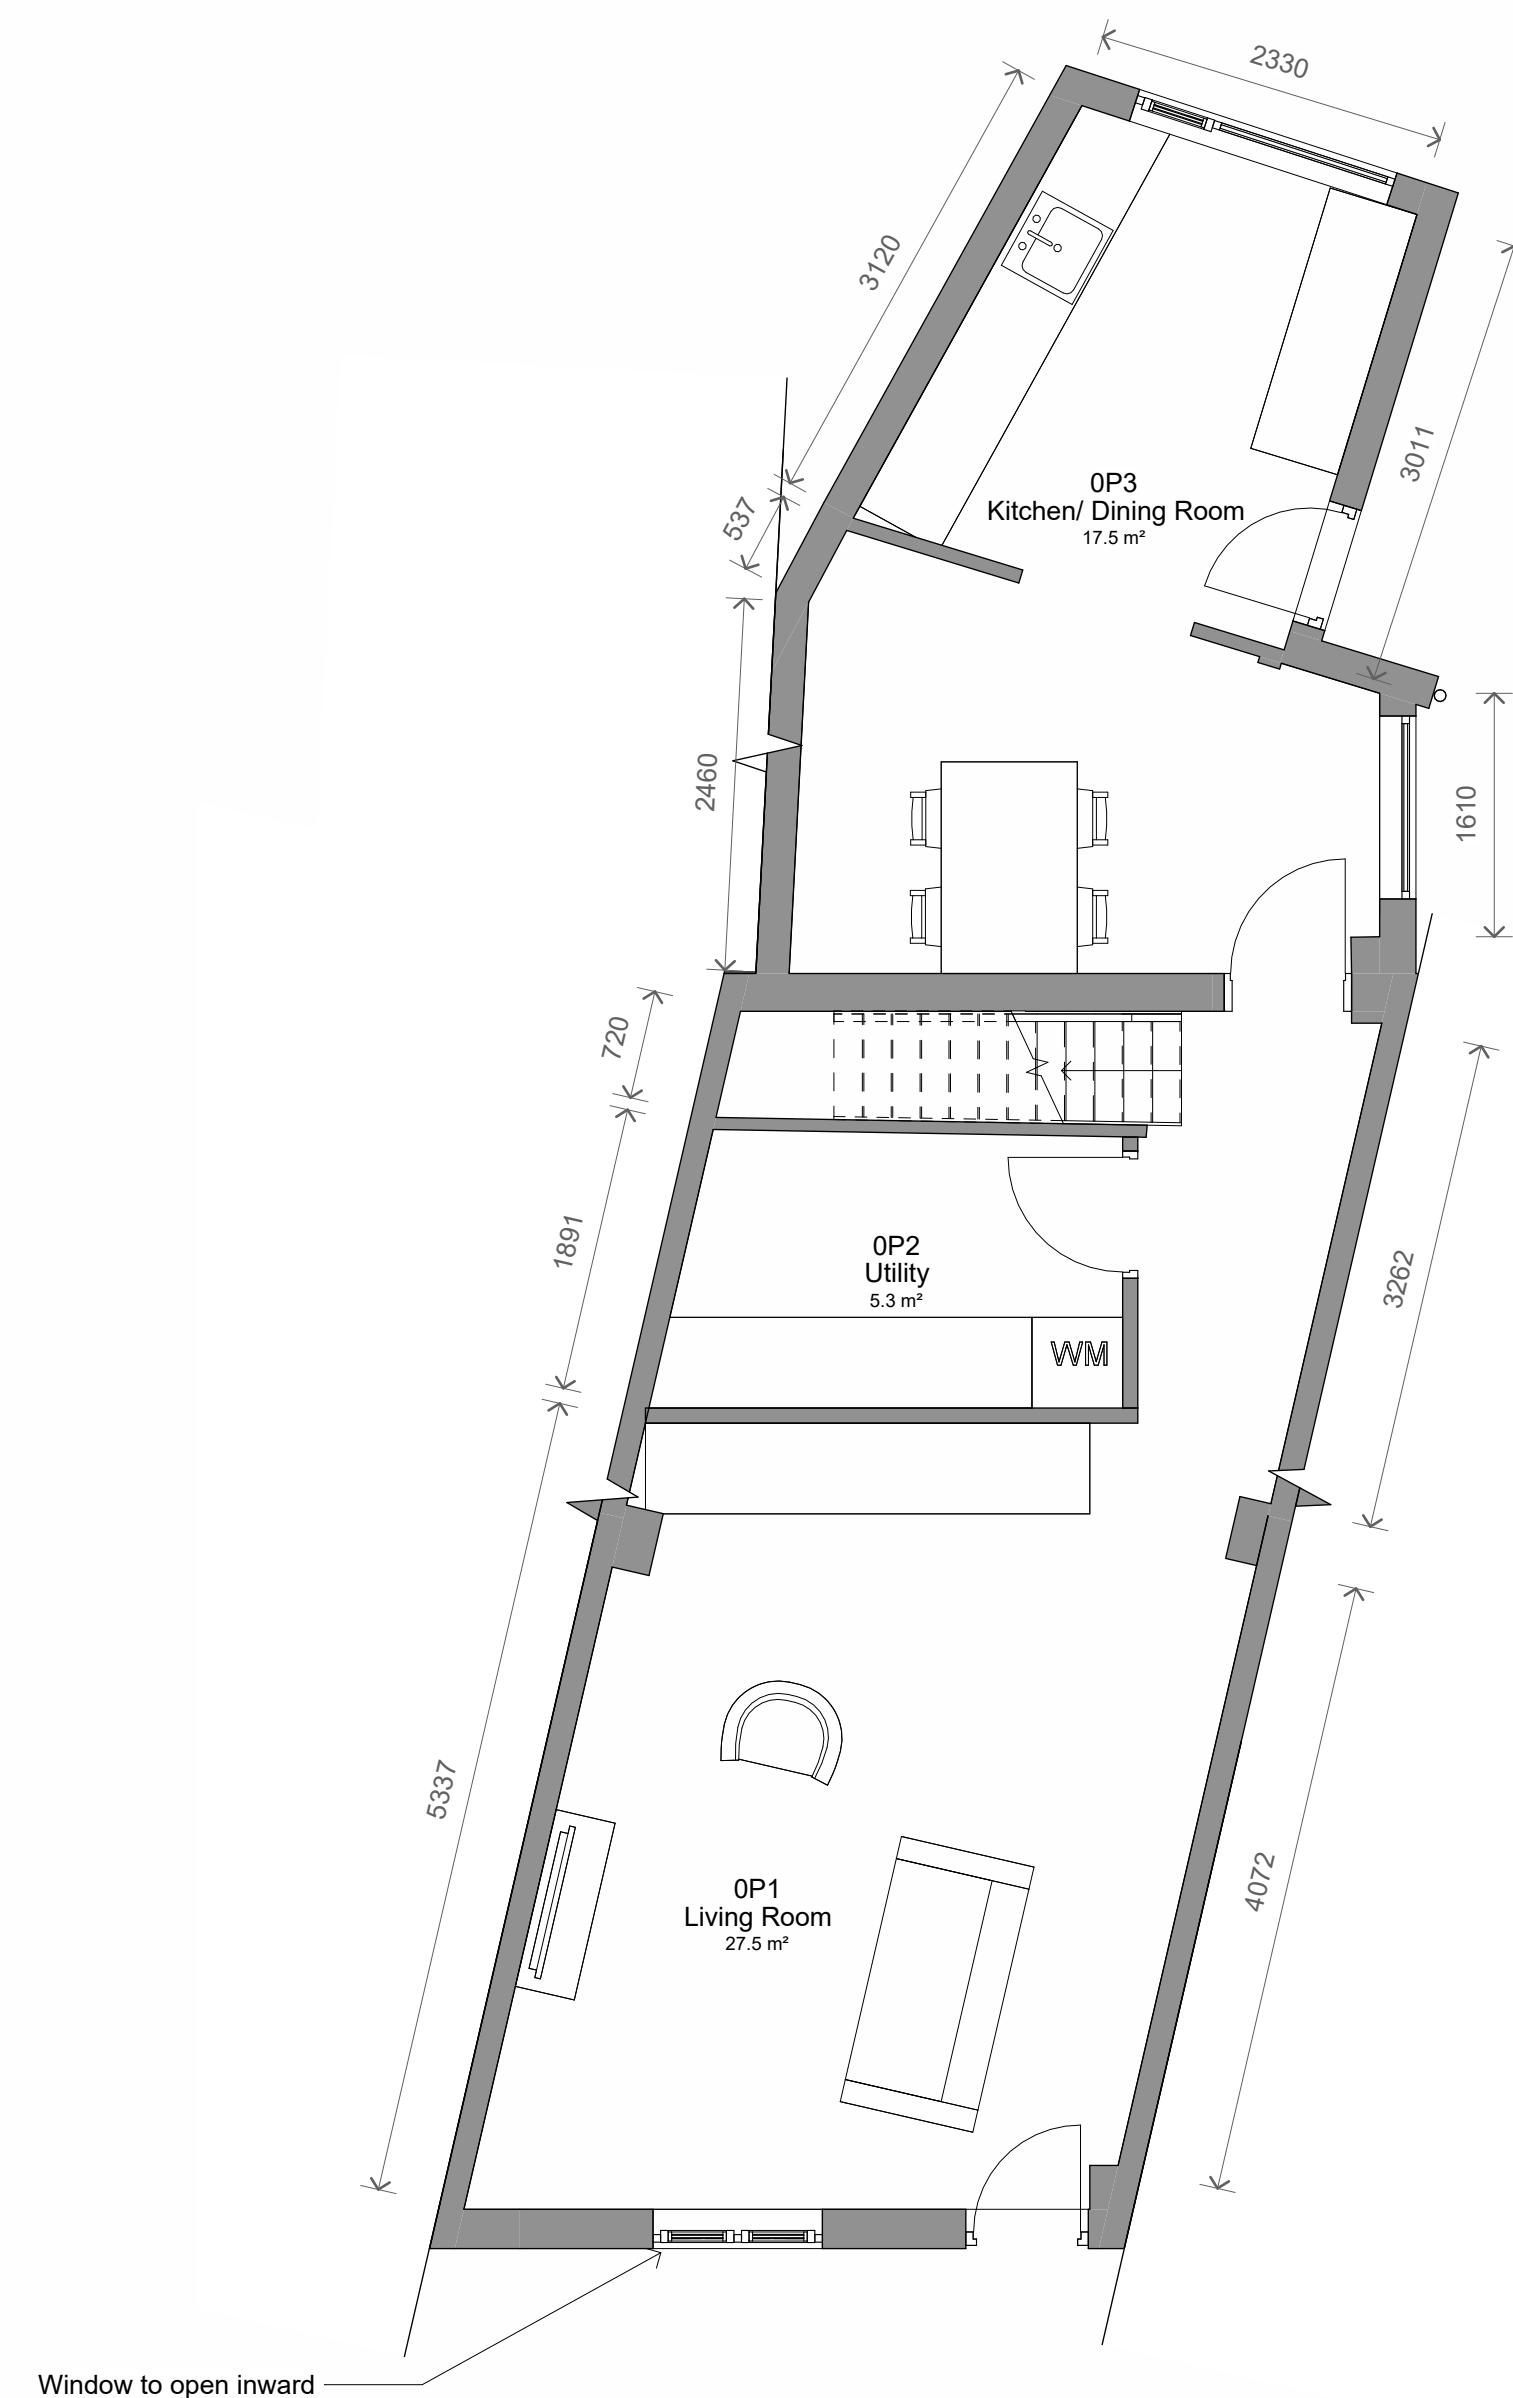
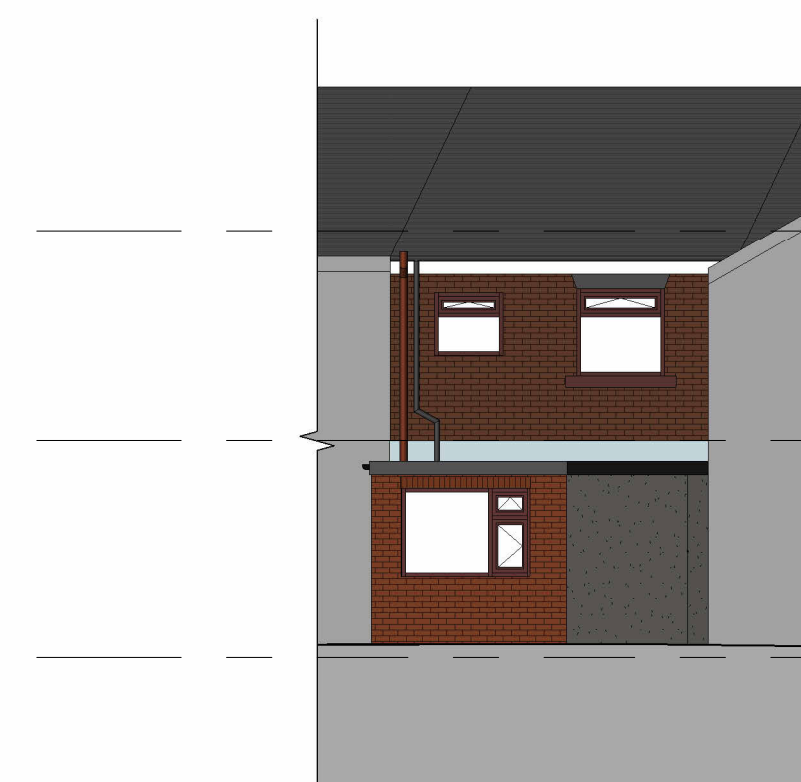
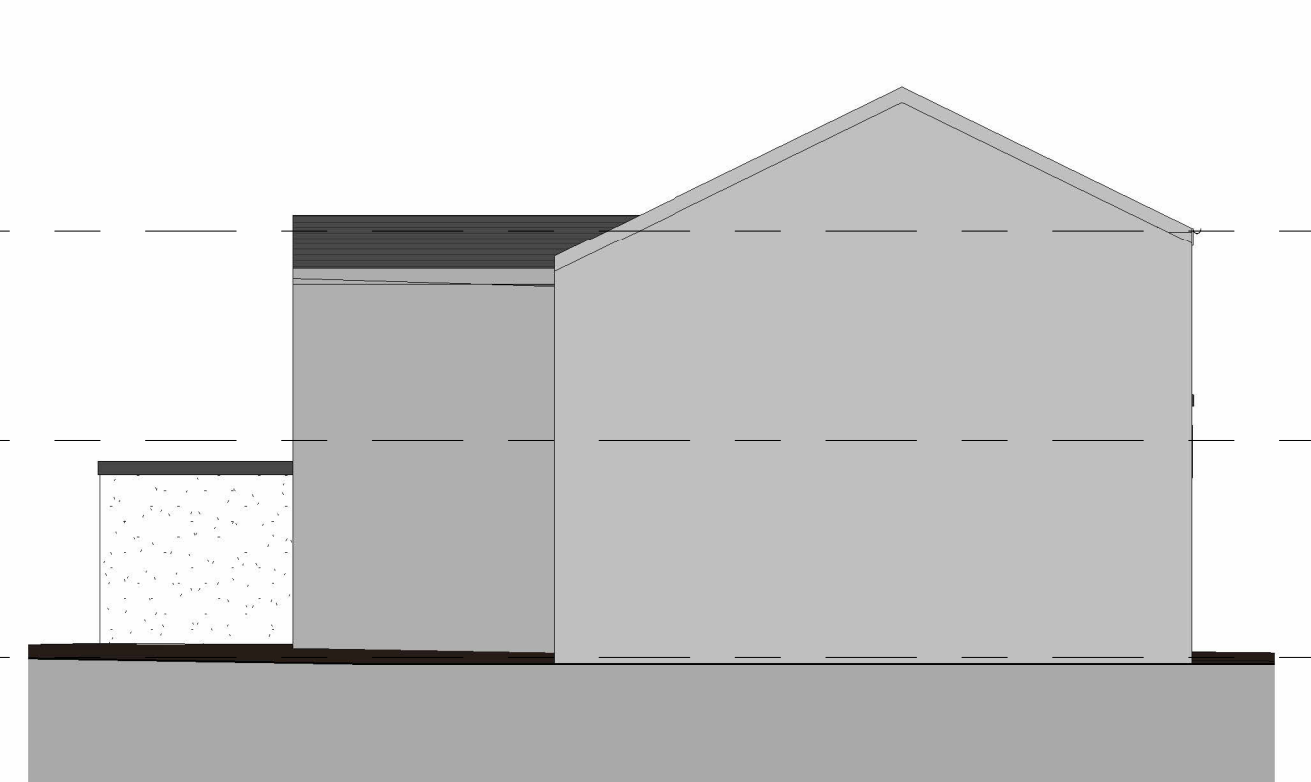
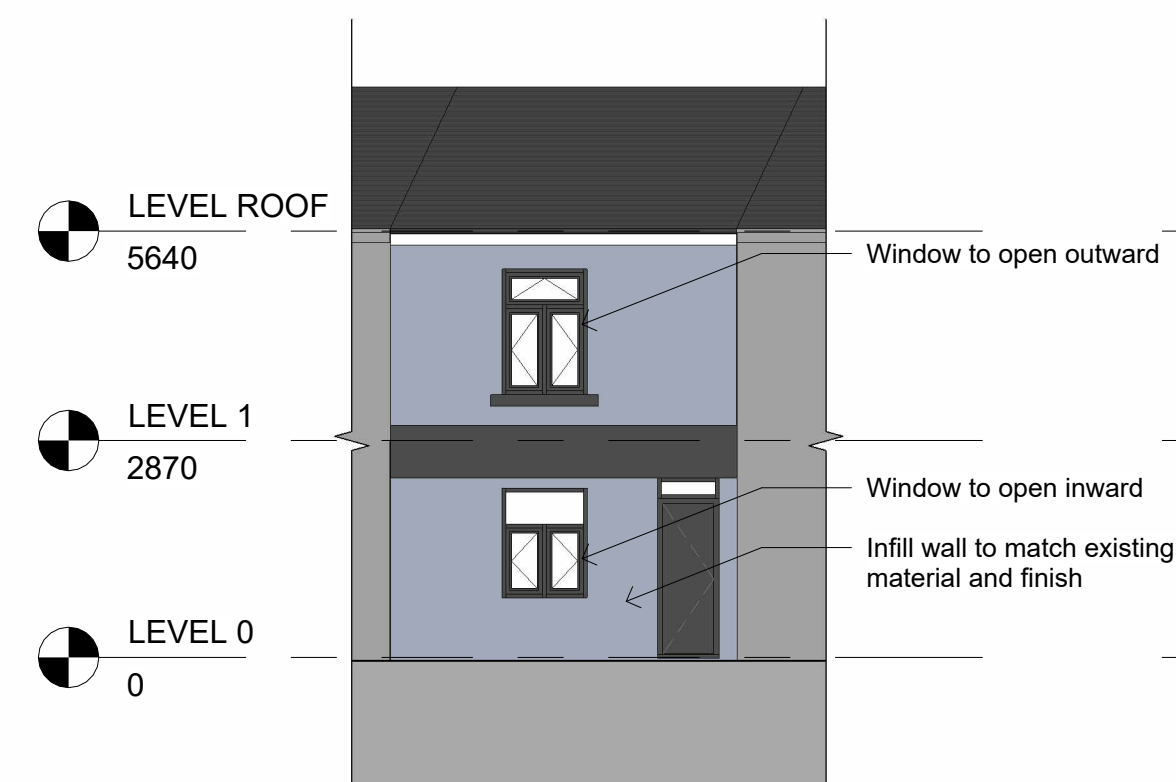


3	Revised Plans - Infill Note	09/06/2025	JB
2	Revised Plans - Roller Shutter	04/06/2025	JB
1	Revised Plans - Planning	30/05/2025	JB
No.	Description	Date	Initial

PROJECT		
9 Water Street, Radcliffe		
TITLE		
Proposed Plans and Elevations		
STATUS		
DESIGN		
DRAWN BY	DATE	SCALE (@ A1)
MA	25/03/2025	As indicated
PROJECT NUMBER	DRAWING NUMBER	REV
GSS24210.4	003	3
www.goldsketch.co.uk info@goldsketch.co.uk 0161 792 9595		
NOTES © COPYRIGHT - ALL RIGHTS RESERVED. THIS DRAWING MAY NOT BE REPRODUCED WITHOUT PRIOR WRITTEN CONSENT. DRAWINGS TO BE USED FOR THE STATUS INDICATED ONLY. ALL DIMENSIONS AND SETTING OUT SHALL BE CHECKED AND CONFIRMED ON SITE. ANY DISCREPANCIES TO BE REPORTED TO THE DESIGNER IMMEDIATELY. DESIGNATION: THE COMPLETION OF ANY WORK, ALL WORK AND MATERIALS TO BE IN ACCORDANCE WITH THE CURRENT BUILDING REGULATION, LEGISLATION, RELEVANT CODES OF PRACTICE AND BRITISH STANDARDS. ALL DIMENSIONS ON THIS DRAWING ARE IN MILLIMETRES (UNLESS OTHERWISE STATED)		