


KEY

- NEW STONE WALL TO MATCH EXISTING ALONG BRIDGE ON KAY STREET(SEE DRAWING 2492.02.22)
- EXISTING METAL RAILING TO BE CLEARED OF FOLIAGE, MADE GOOD, AND CLEANED
- EXISTING STONE WALL TO BE CLEARED OF FOLIAGE, MADE GOOD, AND CLEANED

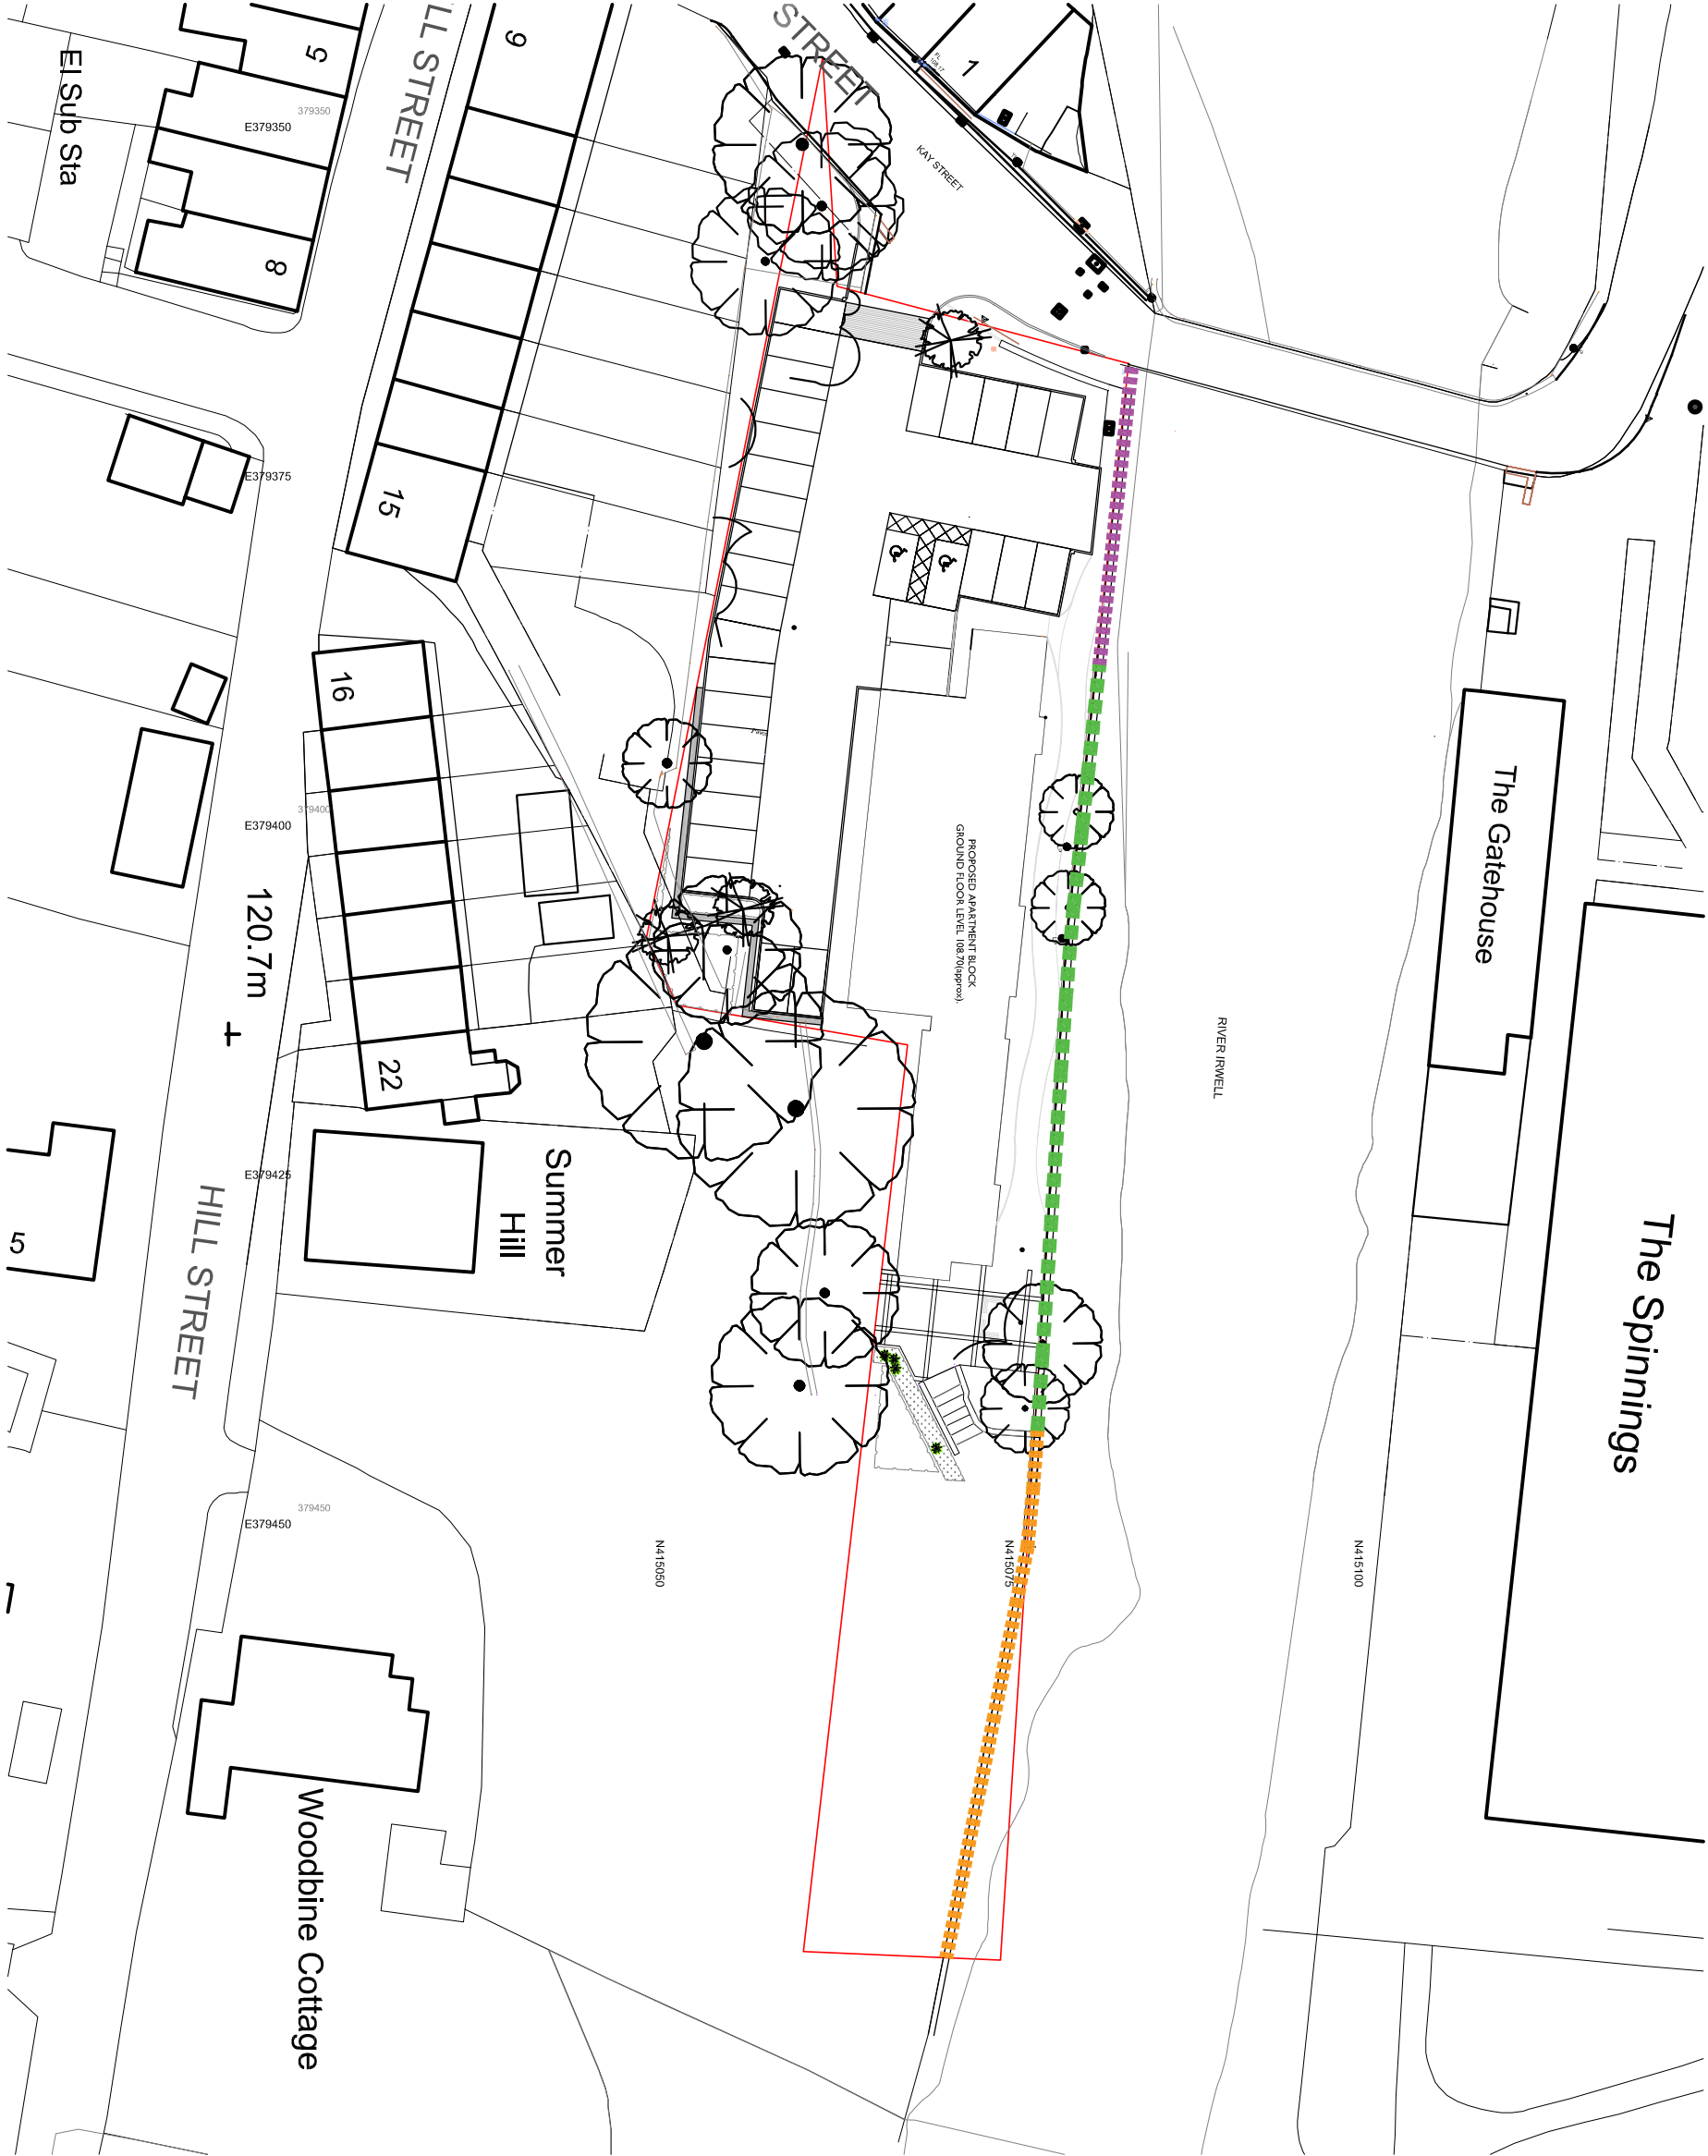

2492.2.20



Opulwood Developments

Proposed Boundary wall Site Plan

Waterside Apartment, Kay St, Summerseat

REVISION	AMENDMENTS	DATE	CHKD
1			
2			
3			
4			
5			

1:500 @ A3