
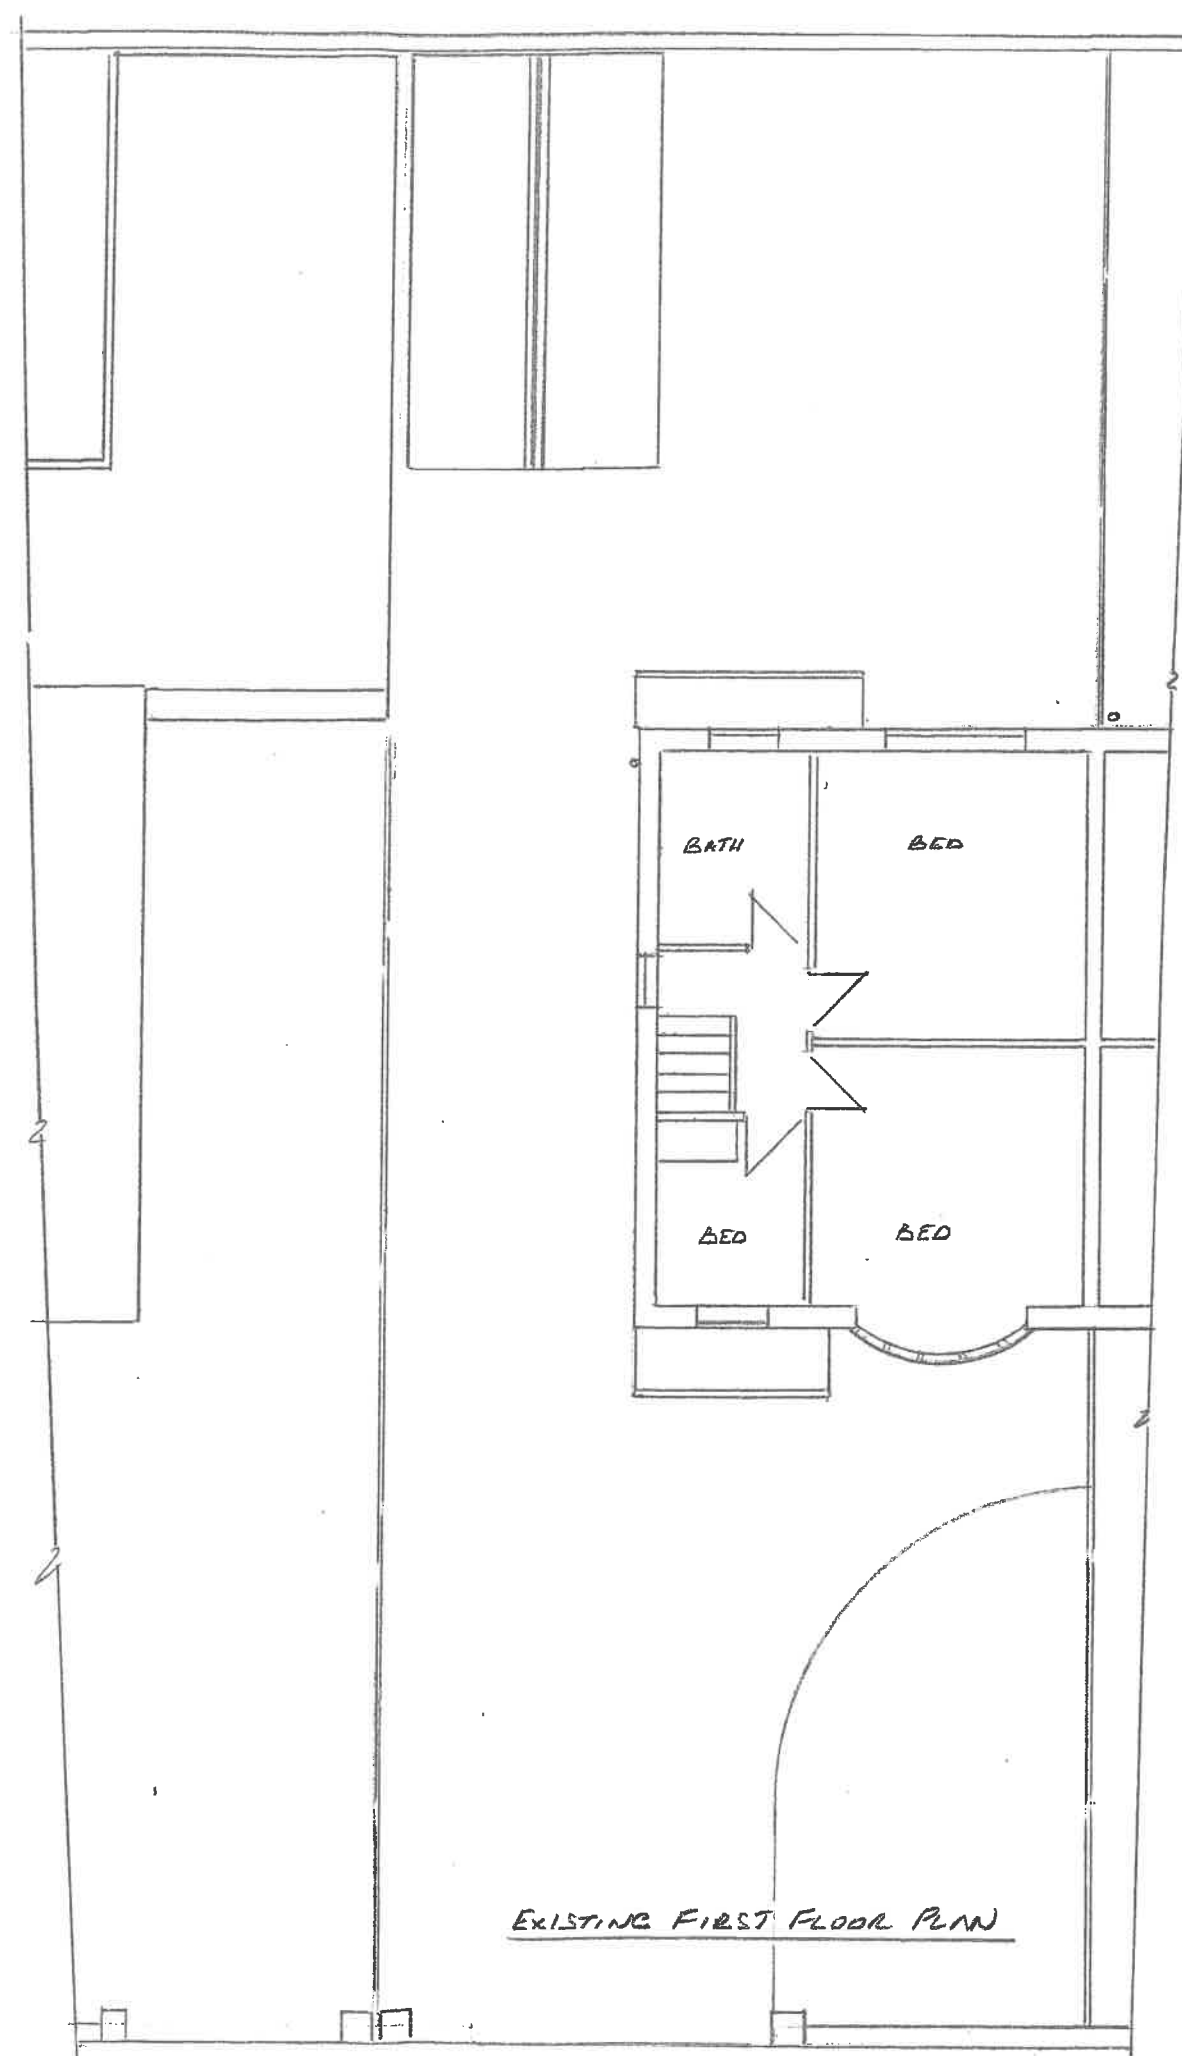


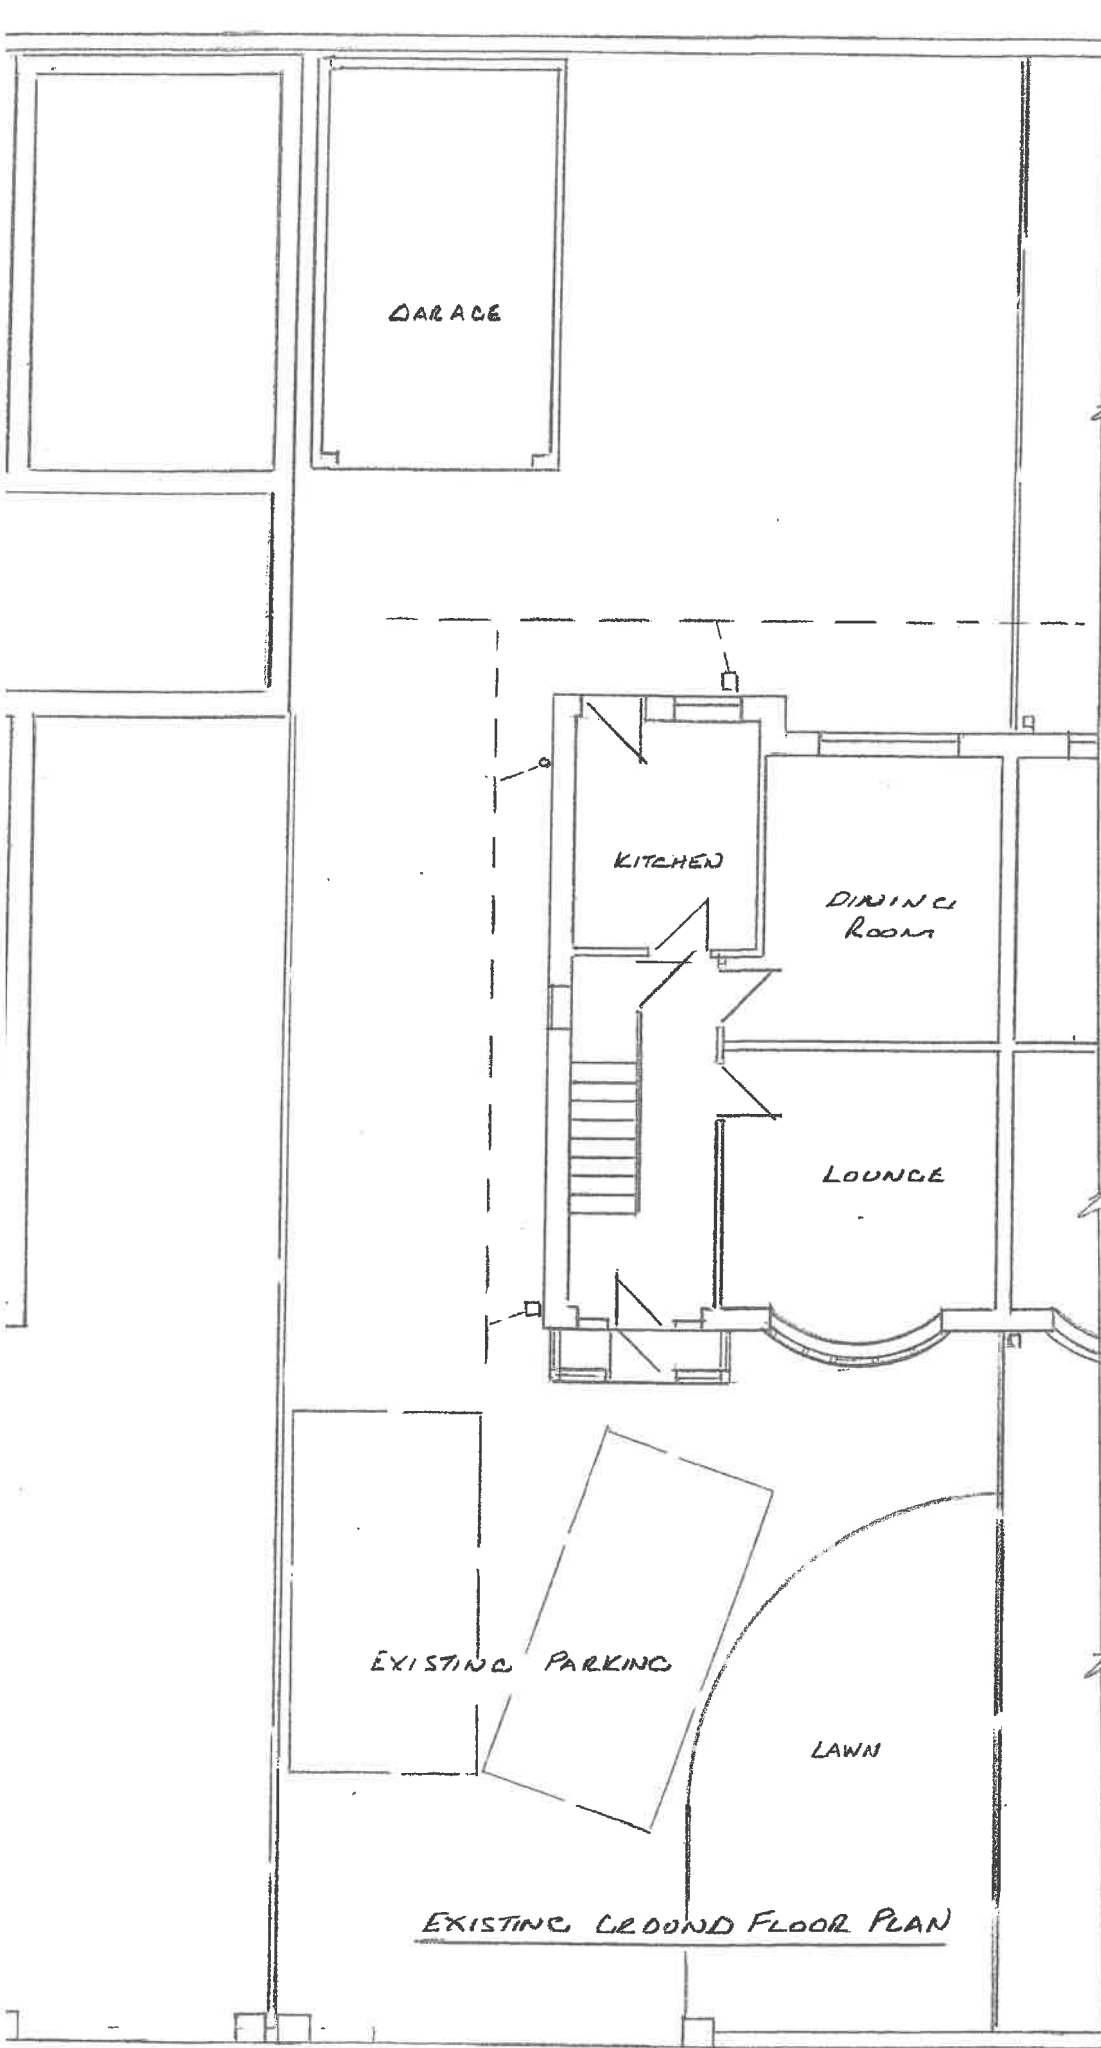

Thompson Designs
 Tel 0161 705 1458 Mob 07884 318634

Sheet 2
 Existing Plans
 107 Gigg Lane
 Bury BL9 9JB
 Scale 1 : 100 @ A3 Date April 2020