


NOTE:
• © THIS DRAWING AND THE BUILDING WORKS DEPICTED THEREIN ARE THE COPYRIGHT OF ECCLESTON HOMES LTD 2023. ALL RIGHTS RESERVED.

N.B. FABRICATOR/CONTRACTOR TO MEASURE ON SITE PRIOR TO MANUFACTURE OF RAILING PANELS. LENGTHS MAY VARY FROM STANDARD LENGTHS INDICATED AT ENDS OF RUNS AND AT JUNCTIONS ONLY TO CLIENTS APPROVAL


ALL STEELWORK TO BE 'HOT DIP' GALVANISED MILD STEEL TO BS 729. STEELWORK TO BE FULLY WELDED PRIOR TO GALVANISING. ALL BURRS AND SHARP EDGES TO BE REMOVED. ALL WELDS GROUND SMOOTH.

DEGREASING AND PREPARATION:
THOROUGHLY DEGREASE ALL GALVANISED STEELWORK USING EITHER WHITE SPIRIT OR PAINT SUPPLIERS DEGREASING AS TO MANUFACTURER'S RECOMMENDATIONS. APPLY MORDENT SOLUTION UNTIL METALWORK TURNS GREY/BLACK. REPEAT DEGREASING PROCESS AND APPLICATION OF MORDENT SOLUTION.


FINISH:
TO BE POWDER COATED IN GREEN (RAL 6005) TO BS EN 13438:2005.

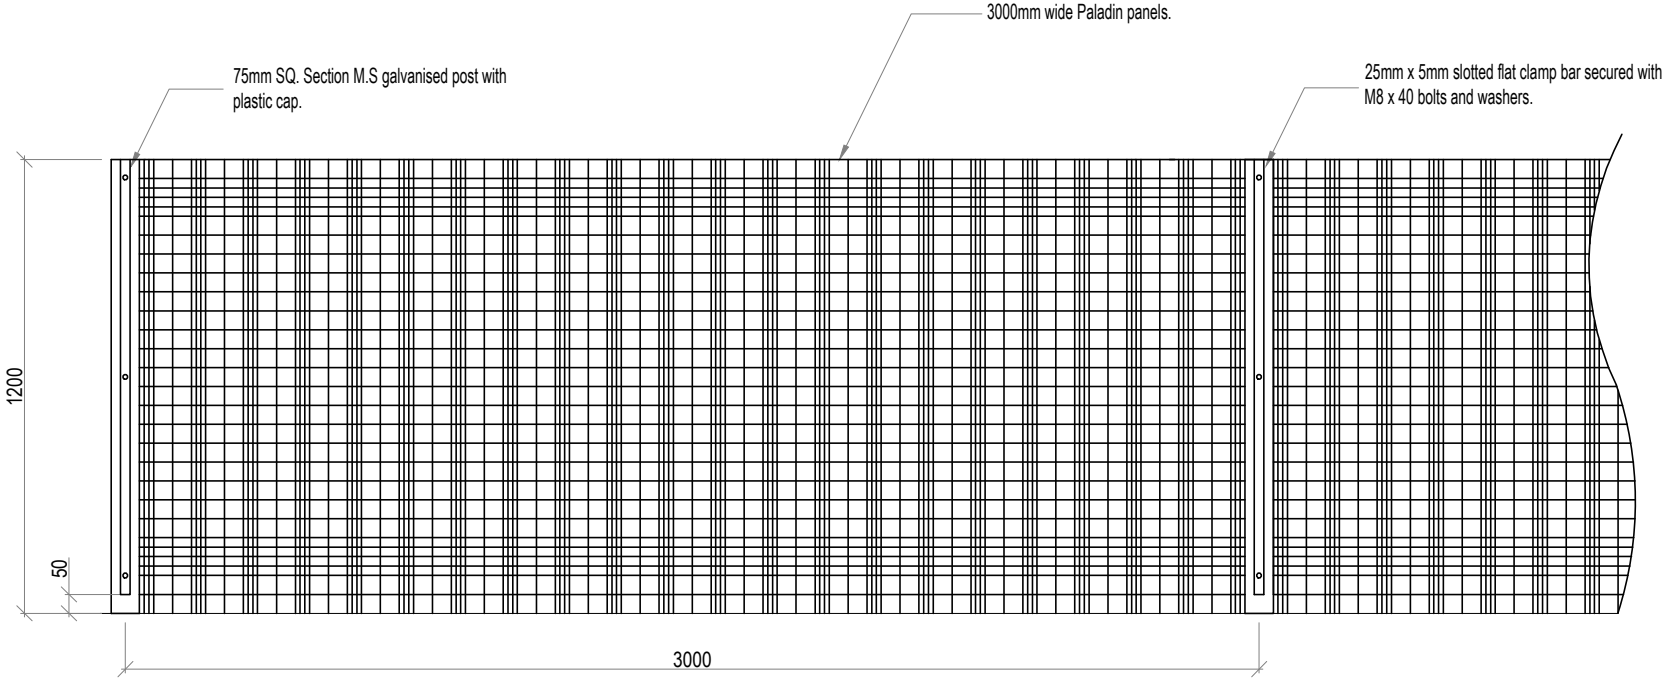

ELEVATION

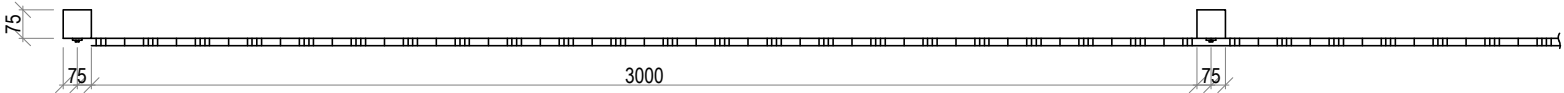

PLAN

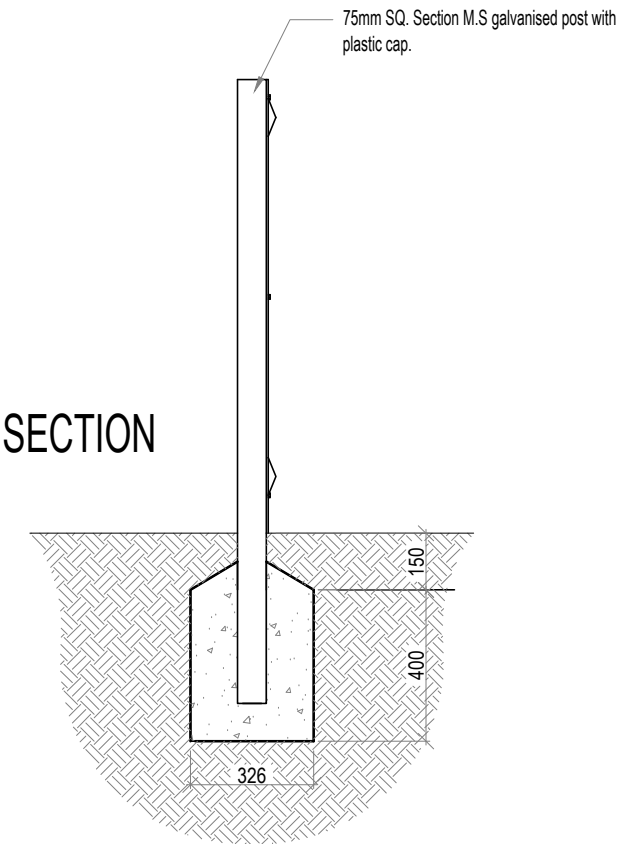

SECTION

REV.	DESCRIPTION	INT.	DATE
 Eccleston HOMES			
PROJECT			
STANDARD DETAILS			
DRAWING TITLE			
1.2m PALADIN FENCE			
JOB NUMBER		SD	REV
DRAWING NUMBER		F025	-
DRAWN	SM	23.10.23	SCALE
CHECKED	JSM	24.10.23	1:20
			A3