


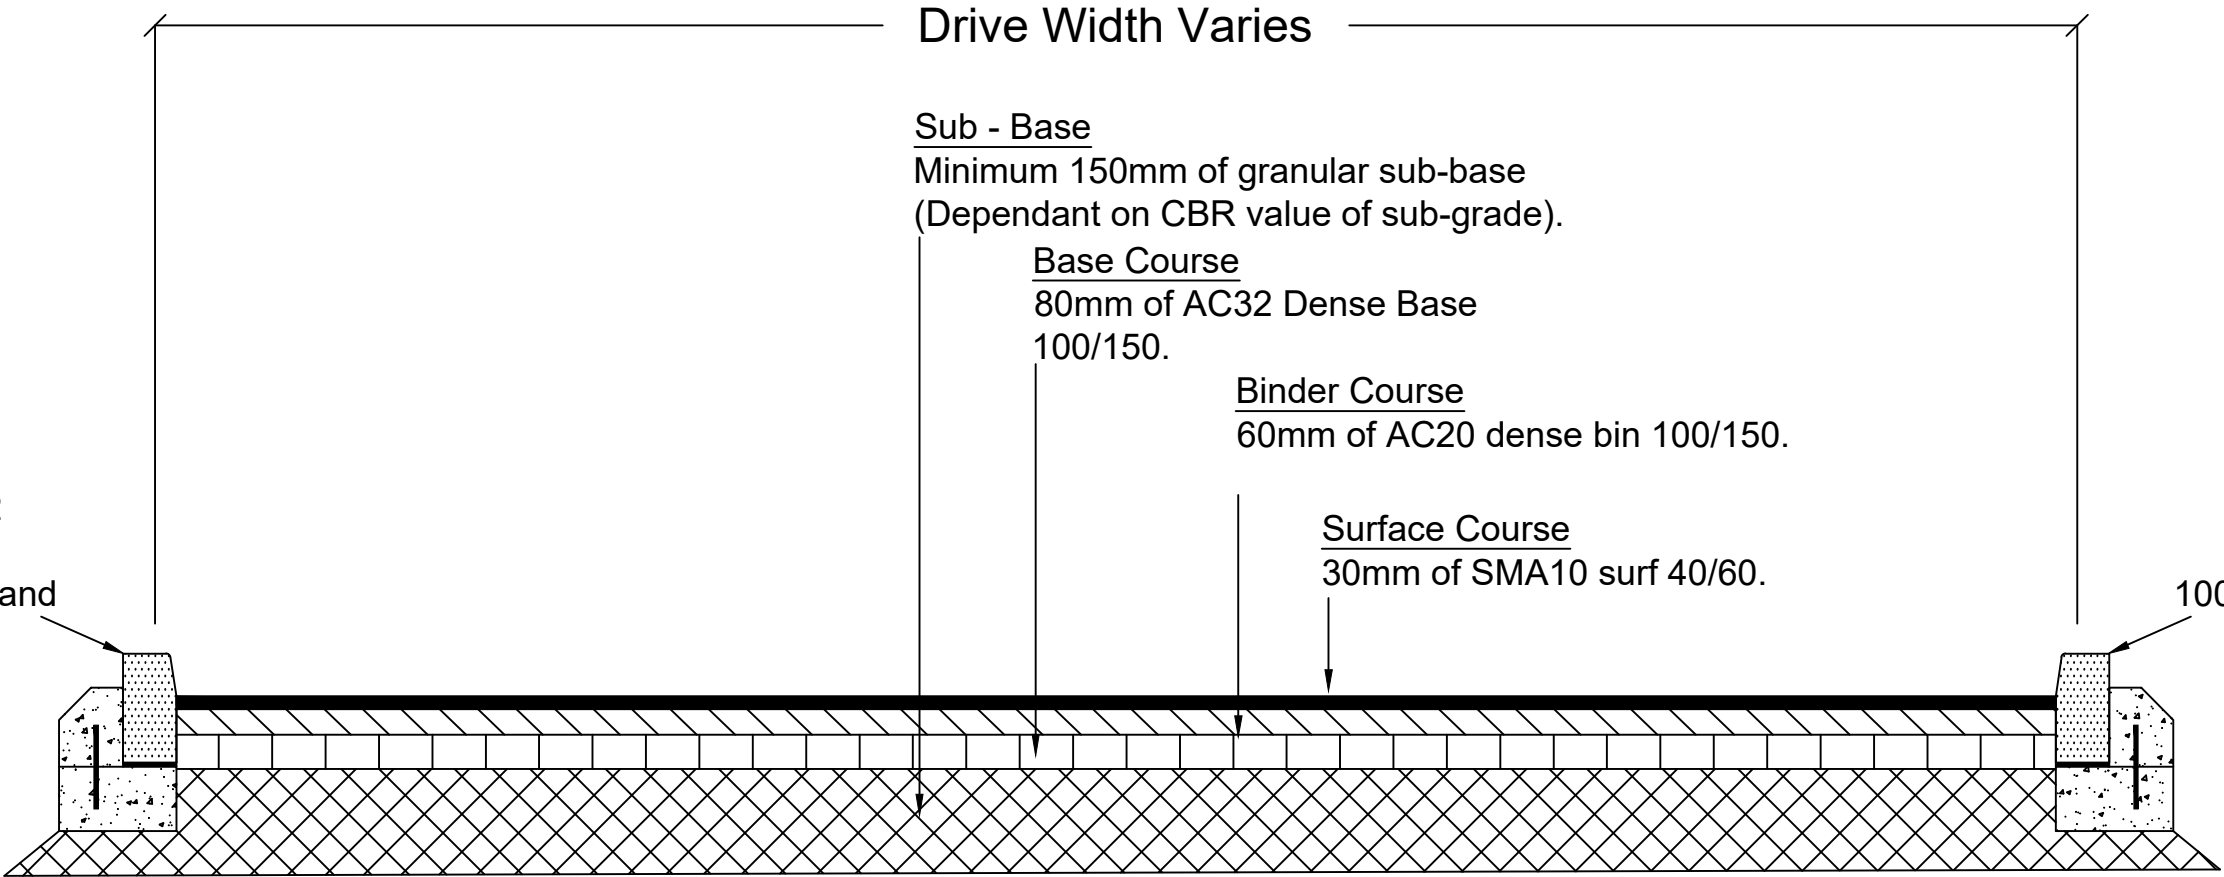

Drive Width Varies

Sub - Base
Minimum 150mm of granular sub-base
(Dependant on CBR value of sub-grade).

Base Course
80mm of AC32 Dense Base
100/150.

Binder Course
60mm of AC20 dense bin 100/150.

Surface Course
30mm of SMA10 surf 40/60.

125mm x
255mm HB2
Kerb with
100mm upstand

125mm x
255mm HB2
Kerb with
100mm upstand

Car Park Detail

REV	DESCRIPTION	INT.	DATE		
 Eccleston HOMES					
PROJECT HOLCOMBE MILL, RAMSBOTTOM					
DRAWING TITLE CAR PARK CONSTRUCTION DETAIL					
JOB NUMBER		ECC		REV	
DRAWING NUMBER		ECC-0111			
DRAWN	SM	24.10.23	SCALE		
CHECKED	-	-	NTS		A3