
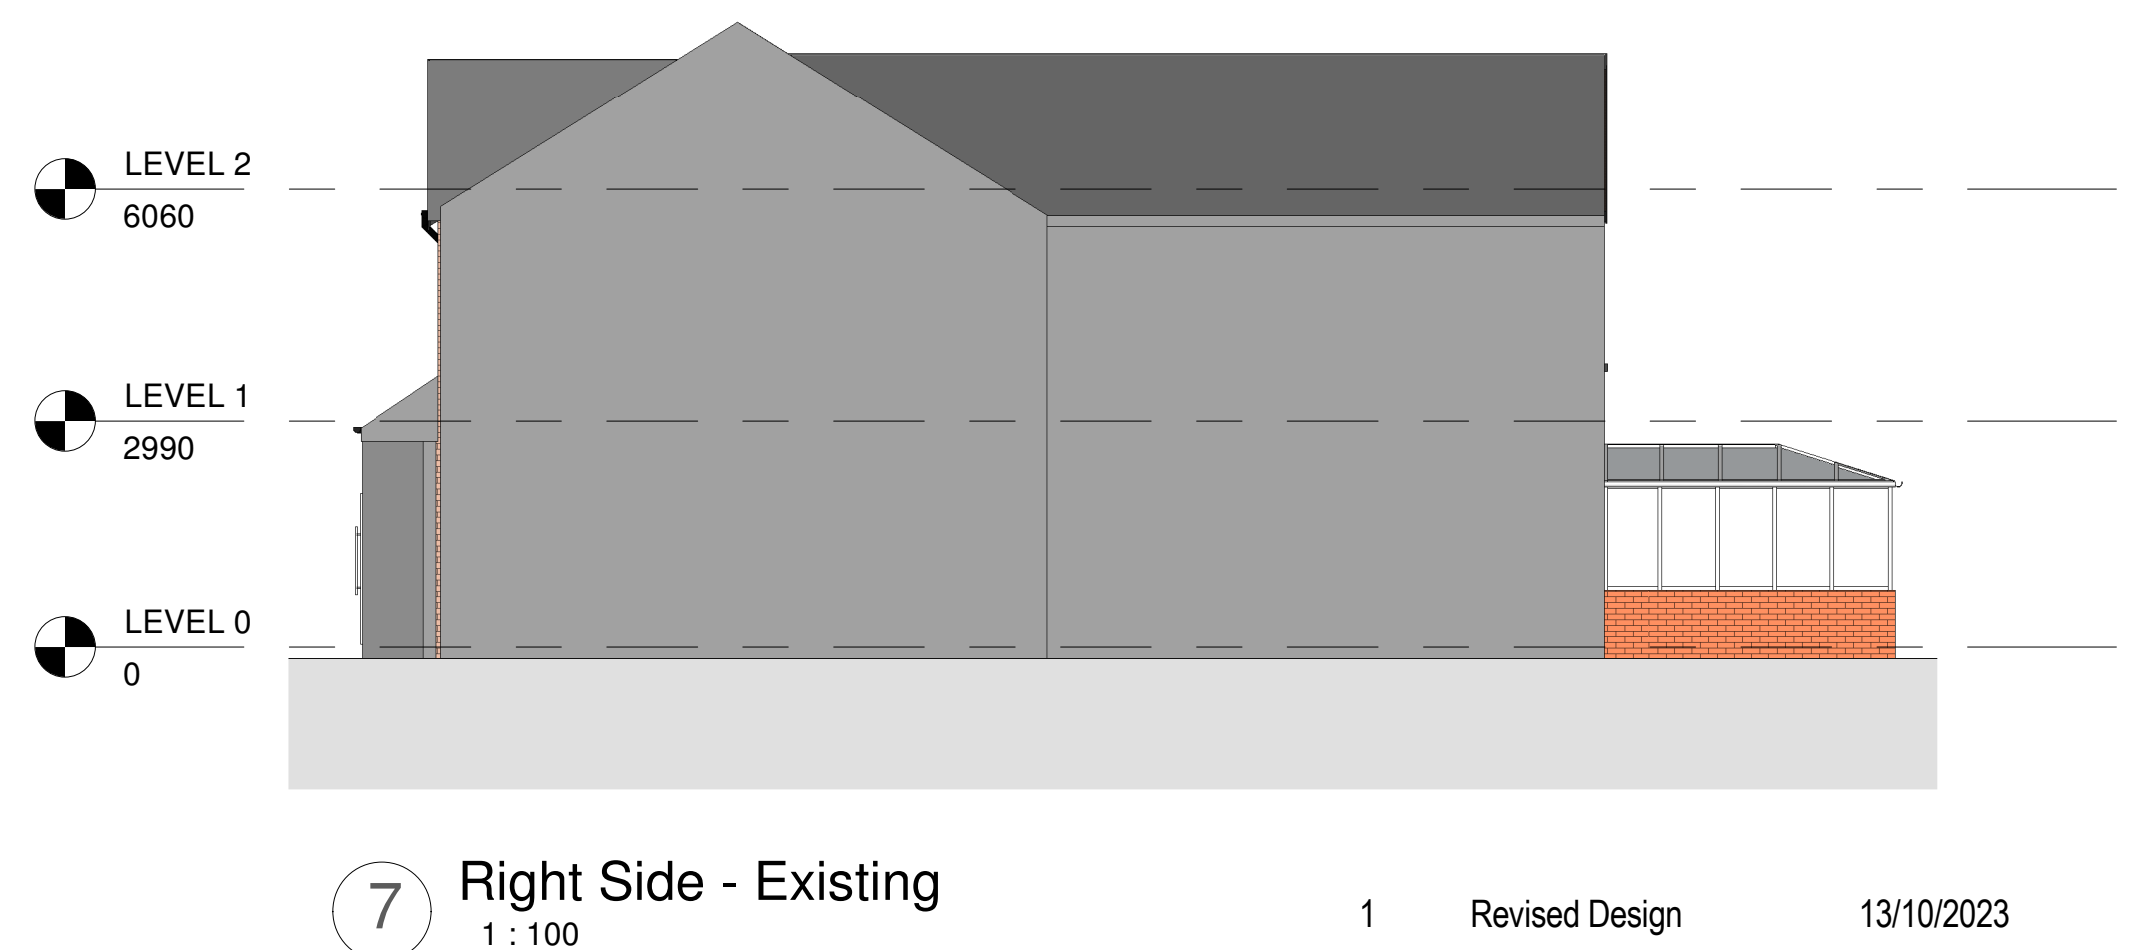
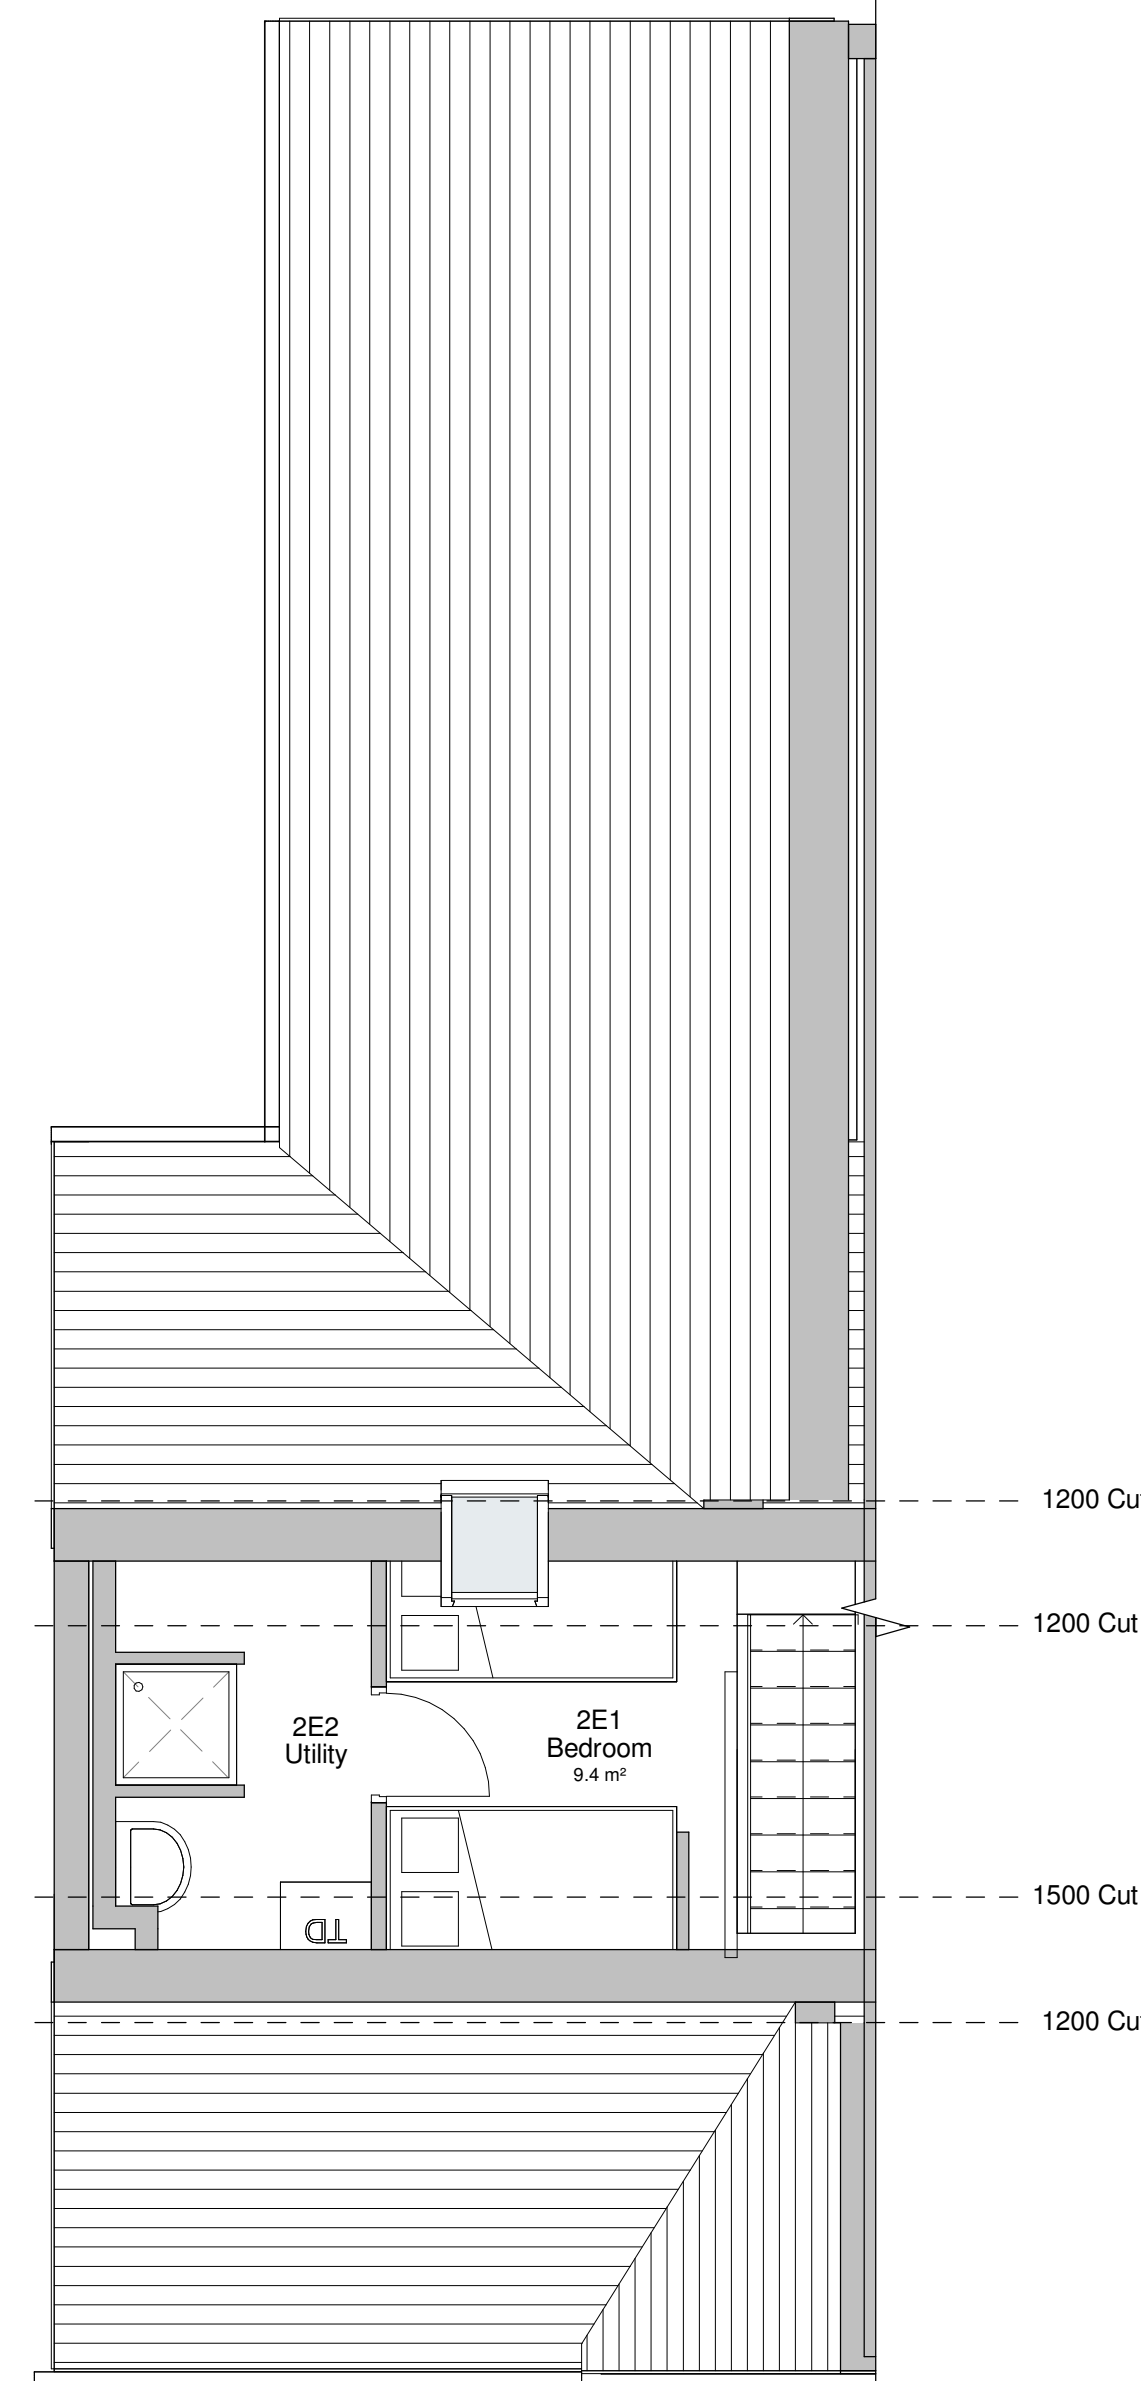
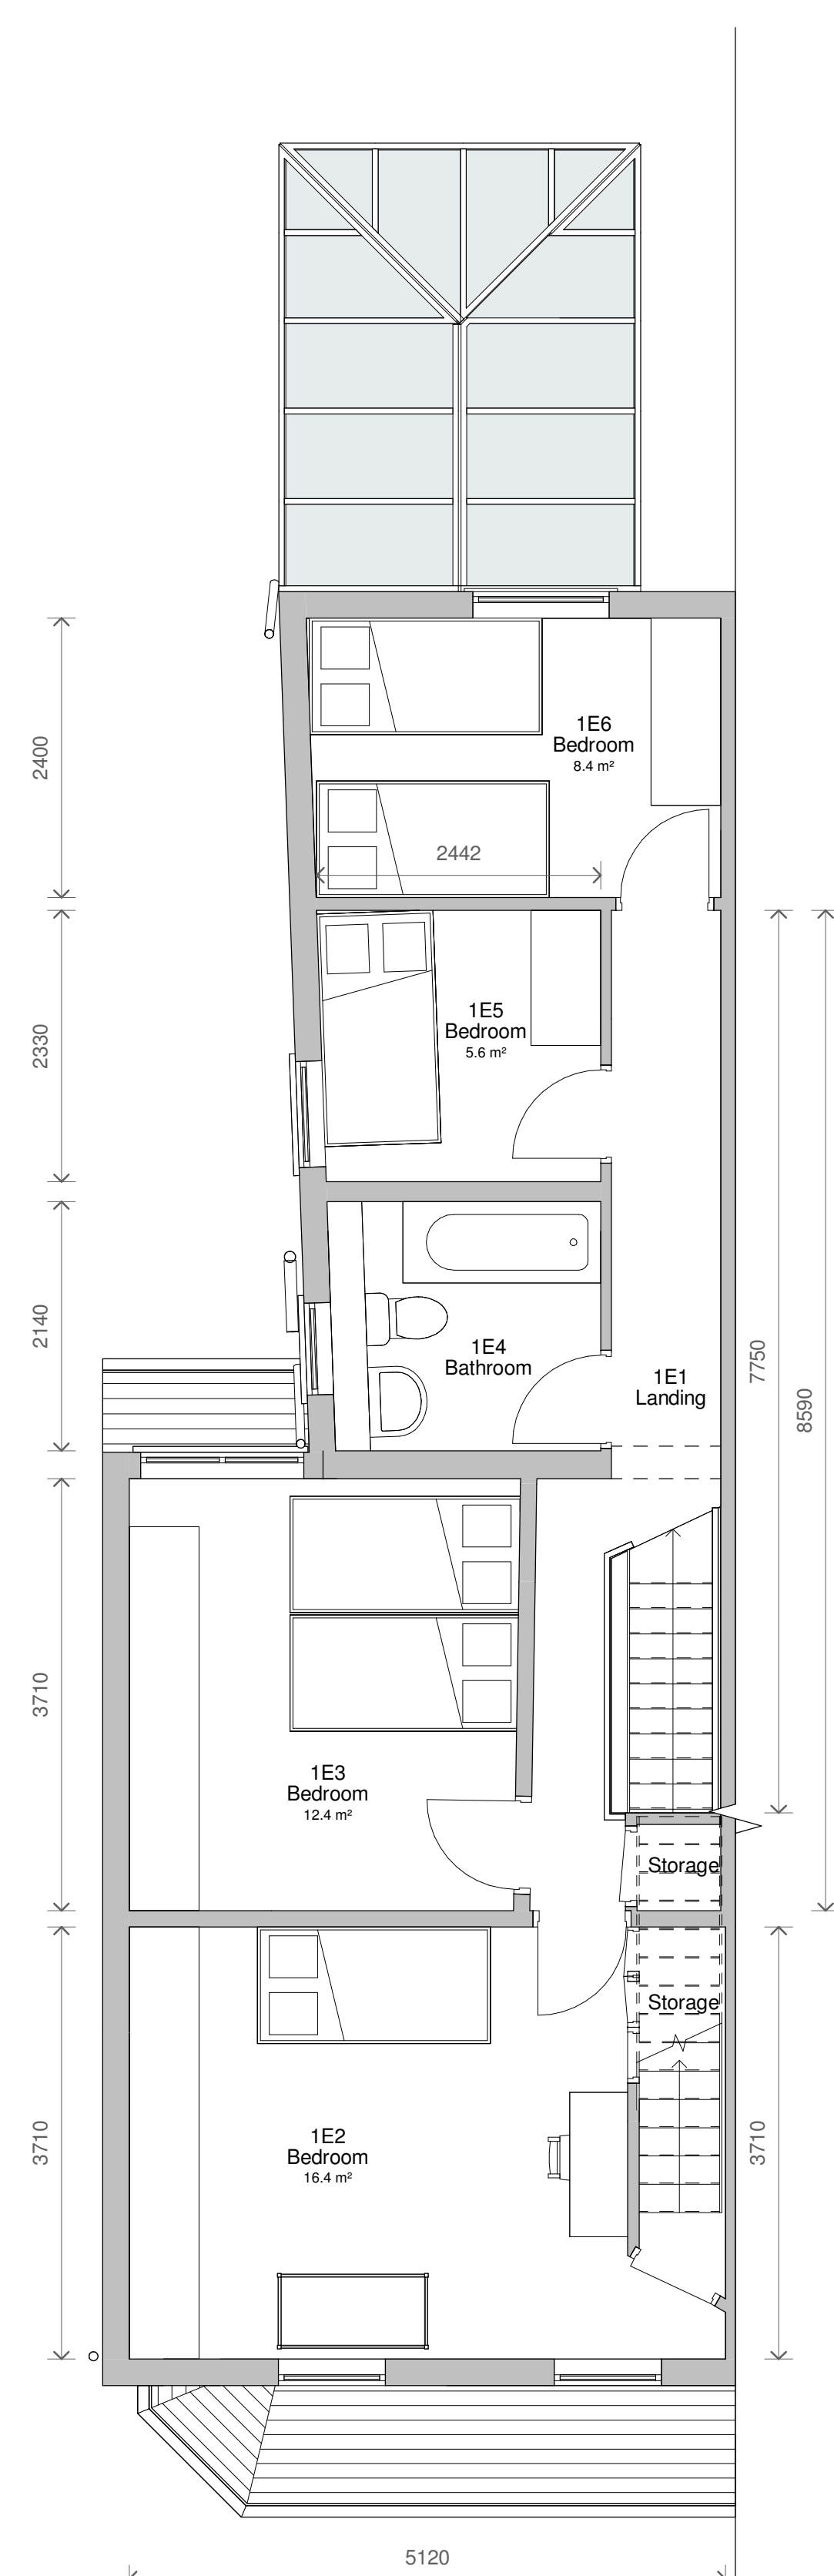


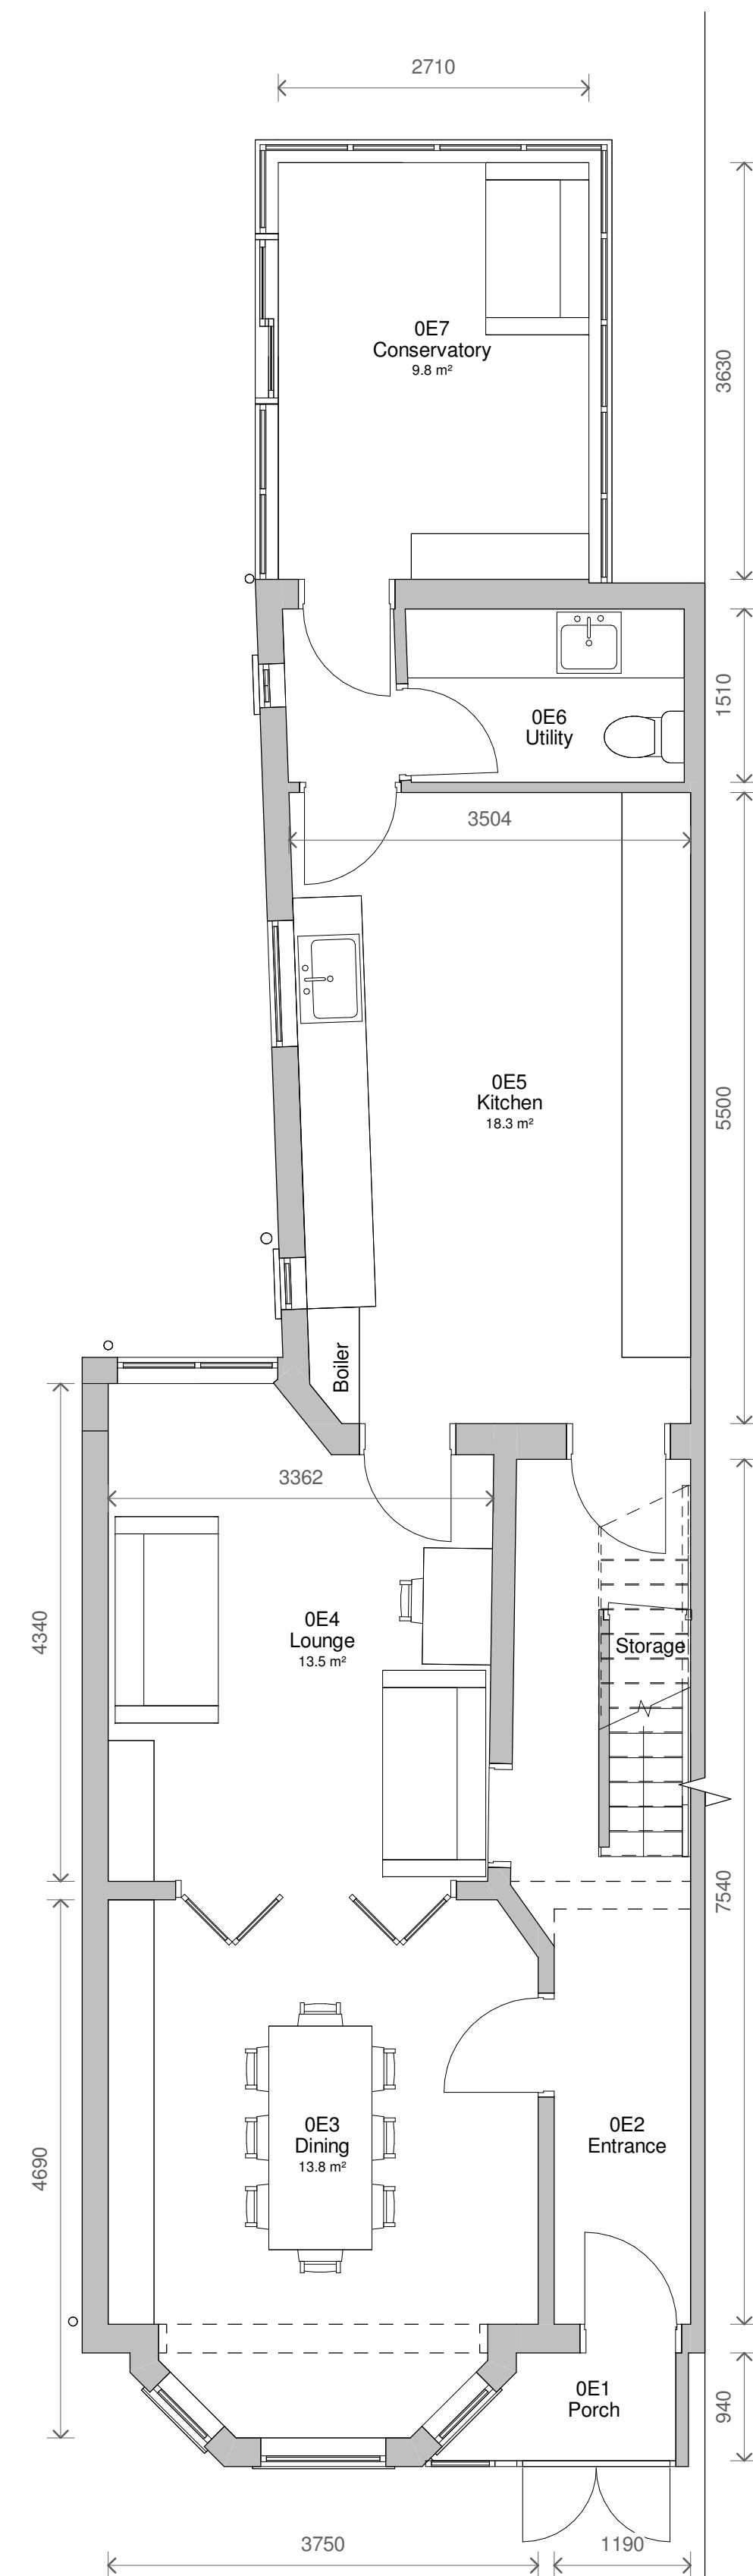

1	Revised Design	13/10/2023
No.	Description	Date

PROJECT			
64 Kings Road			
TITLE			
Existing Plans and Elevations			
CLIENT			
Stroth			
STATUS			
DESIGN			
DRAWN BY		DATE	SCALE (@ A1)
CB		12/09/2023	As indicated
PROJECT NUMBER		DRAWING NUMBER	REV
GSS23106		002	1
www.goldsketch.co.uk info@goldsketch.co.uk 0161 792 9595			
NOTE: © COPYRIGHT. ALL RIGHTS RESERVED. THIS DOCUMENT MAY NOT BE REPRODUCED WITHOUT PRIOR WRITTEN CONSENT. DRAWINGS TO BE USED FOR THE STATUS INDICATED ONLY. ALL DIMENSIONS AND NOTATIONS SHALL BE METRIC AND COMPARED ON SITE. ANY DISCREPANCIES TO BE REPORTED TO THE ARCHITECT IMMEDIATELY BY THE CLIENT. THESE DRAWINGS ARE THE PROPERTY OF GOLD SKETCH STUDIOS. THEY ARE TO BE USED IN ACCORDANCE WITH CURRENT ENGLISH LEGISLATION. THE CLIENT AGREES TO PAY FOR THE DESIGN AND TO BE RESPONSIBLE FOR OBTAINING ALL NECESSARY CONSENTS.			