




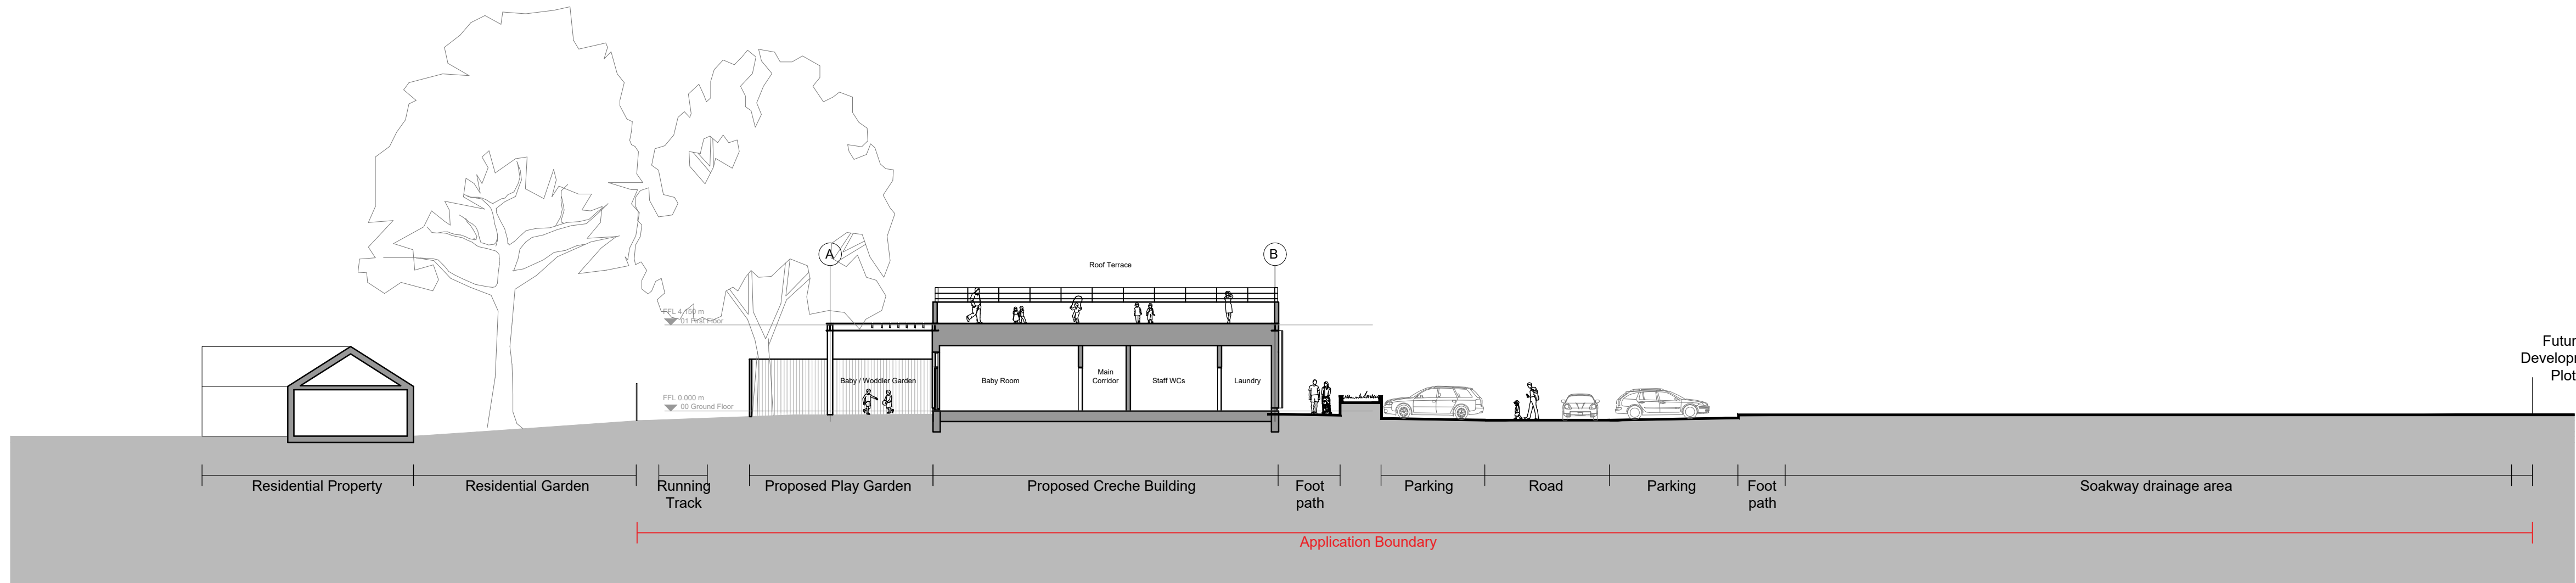

Section AA

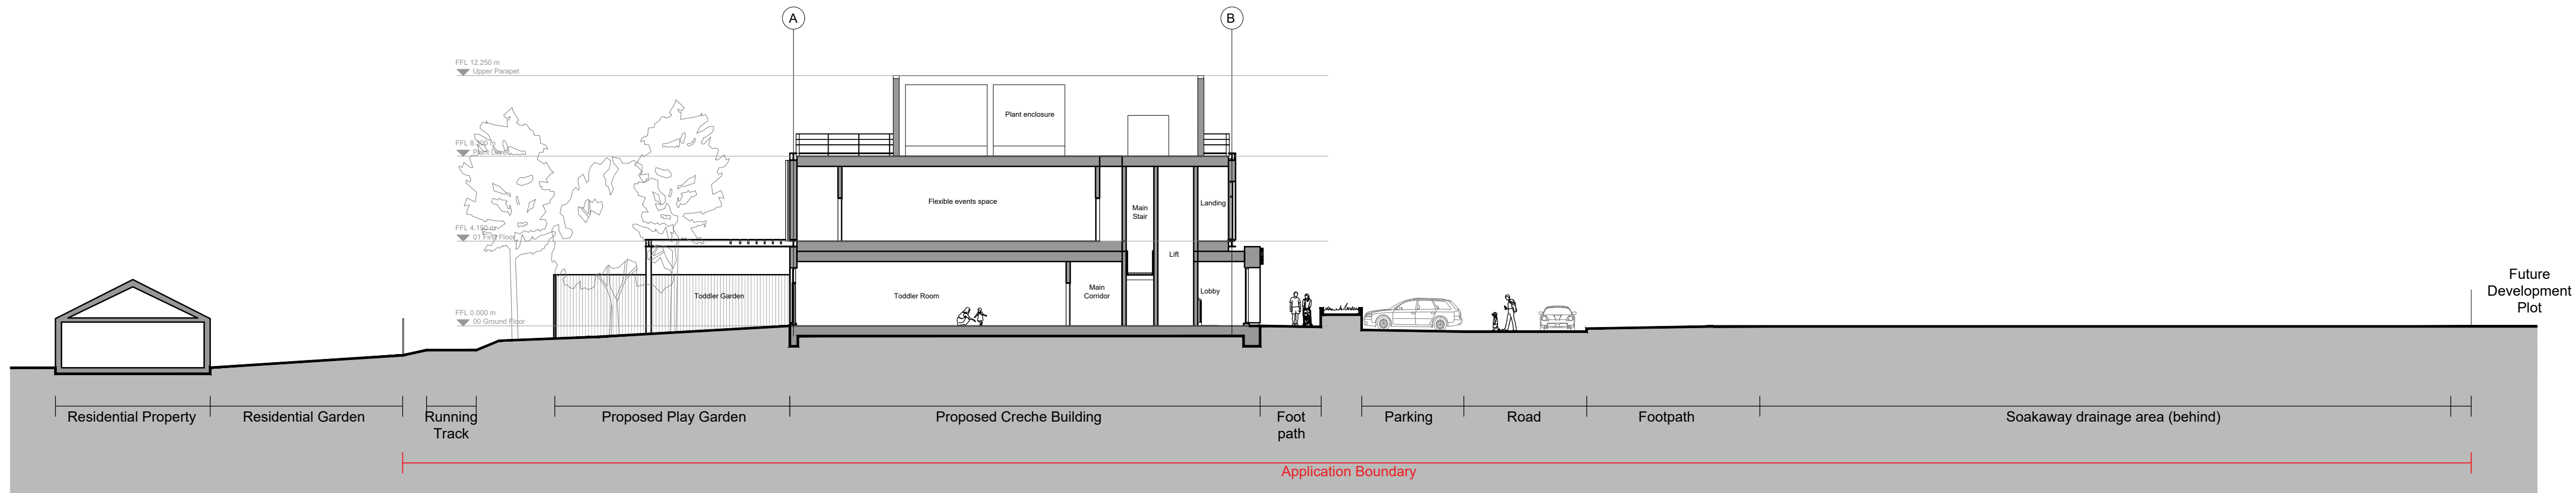

Section BB

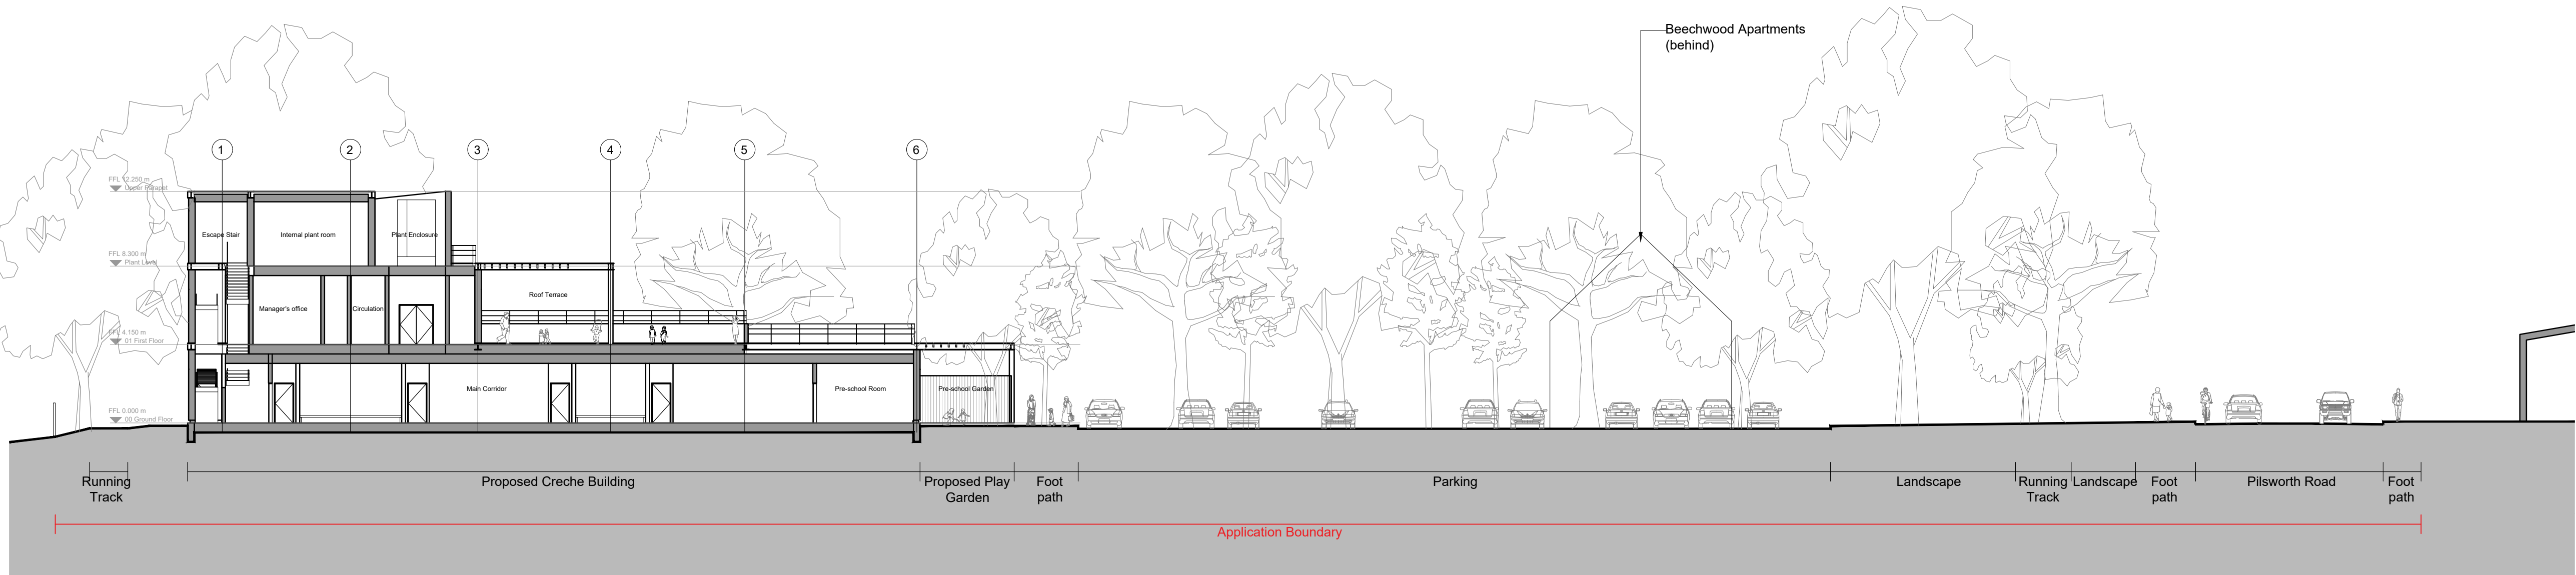

Section CC



- NOTES**
- All dimensions and levels are to be checked on site.
 - Any discrepancies are to be reported to the architect before any work commences
 - This drawing shall not be scaled to ascertain any dimensions. Work to figured dimensions only.
 - This drawing shall not be reproduced without express written permission from AEW.
 - Title overlay drawings and ownership boundaries are produced using all reasonable endeavors. AEW cannot be responsible for the accuracy or scale discrepancy of base plans supplied to them.
 - All works are to be undertaken in accordance with Building Regulations and the latest British Standards.
 - All proprietary materials and products are to be used strictly in accordance with the manufacturers recommendations.

CDM 2015

Client notified of duties: **19/01/2022**

Principal Designer: **David M. Eagle Ltd.**

Unless noted below, all known hazards have been highlighted on the drawing:

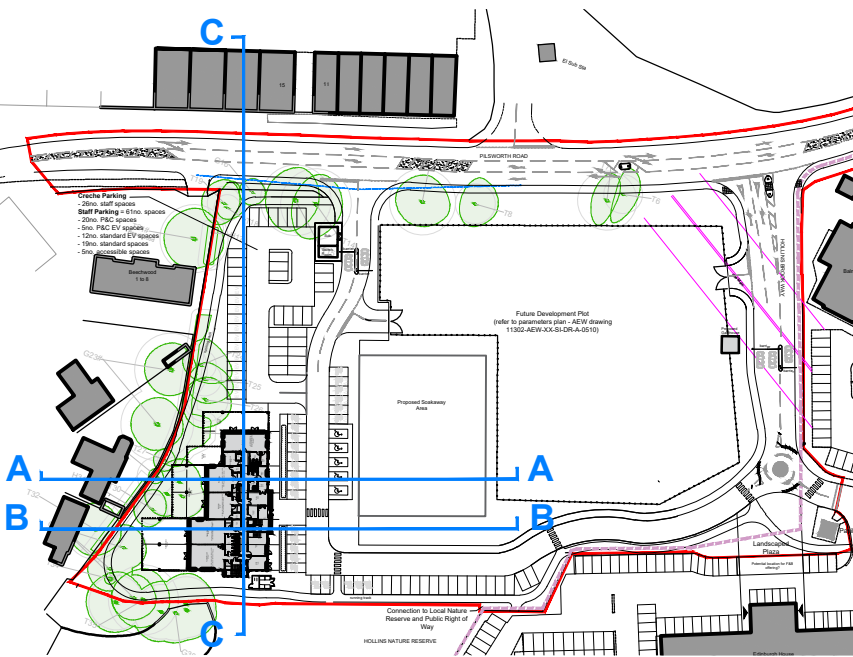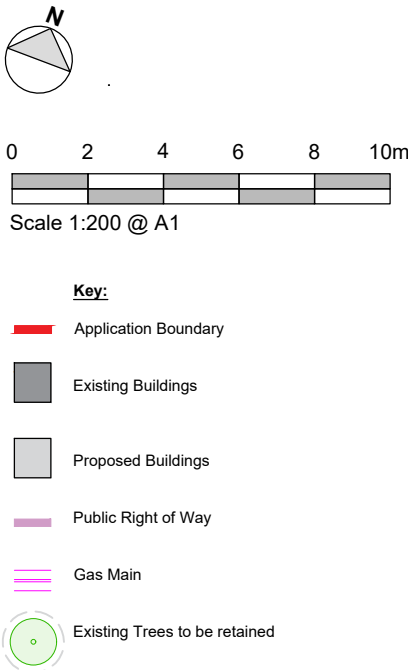

Keyplan

P01	26/05/2022	RP	PBH
Initial Issue			
REV	Date	Drawn by: -	Checked by: -
Status	Purpose of Issue		
S2	For Approval		
drawing stage Planning			
client JD Group			
project JD Sports Campus Hub (Former A-Plant Site)			
drawing title Proposed Site Sections			
date	24/04/2022	drawn	RP
scale@A1	1:200	checked	PBH