



EXISTING STREET SCENE AS
VIEWED FROM 354A

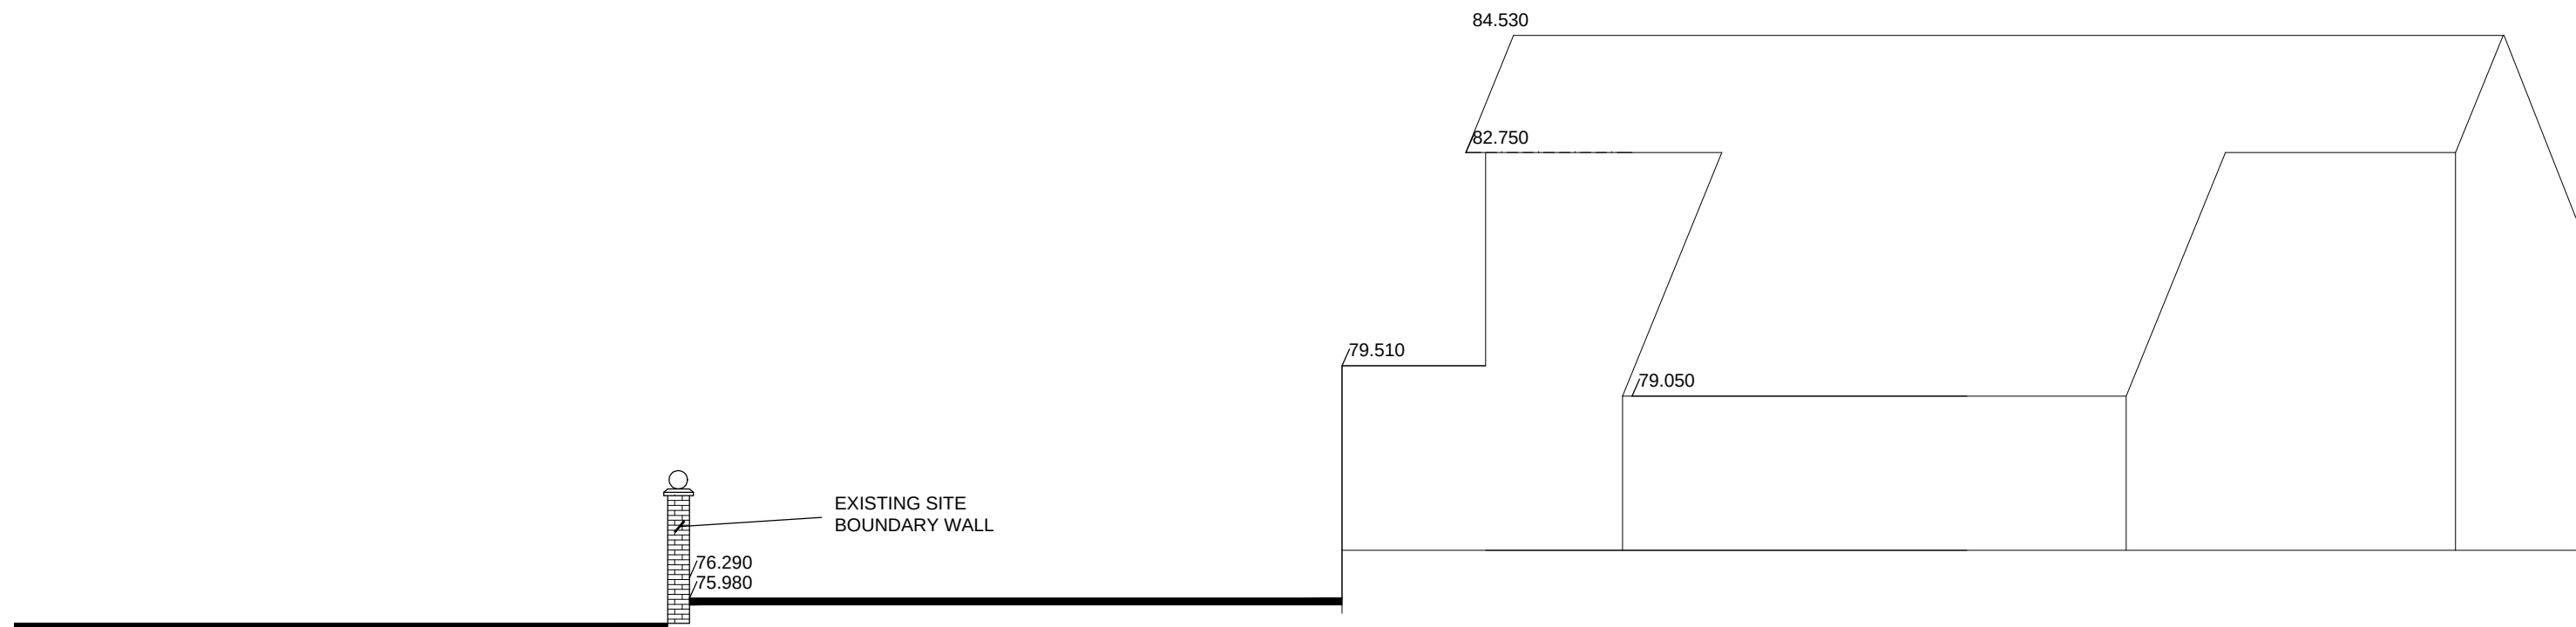

EXISTING STREET SCENE FROM
ACCESS ROAD

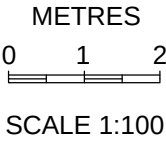

Client Mrs Rachel Hankinson 354 Manchester Road Bury BL9 9NR	Site / Project Land to Rear of 354 Manchester Road Bury BL9 9NR Proposed New Dwelling	Drawing Existing Street Scene from 354A & Existing Street Scene from Site Entrance	Drawing No. 2024/06 Scale 1:100 @A3 Date Sept 2024 Drawn BE	Revision
---	--	---	--	----------