


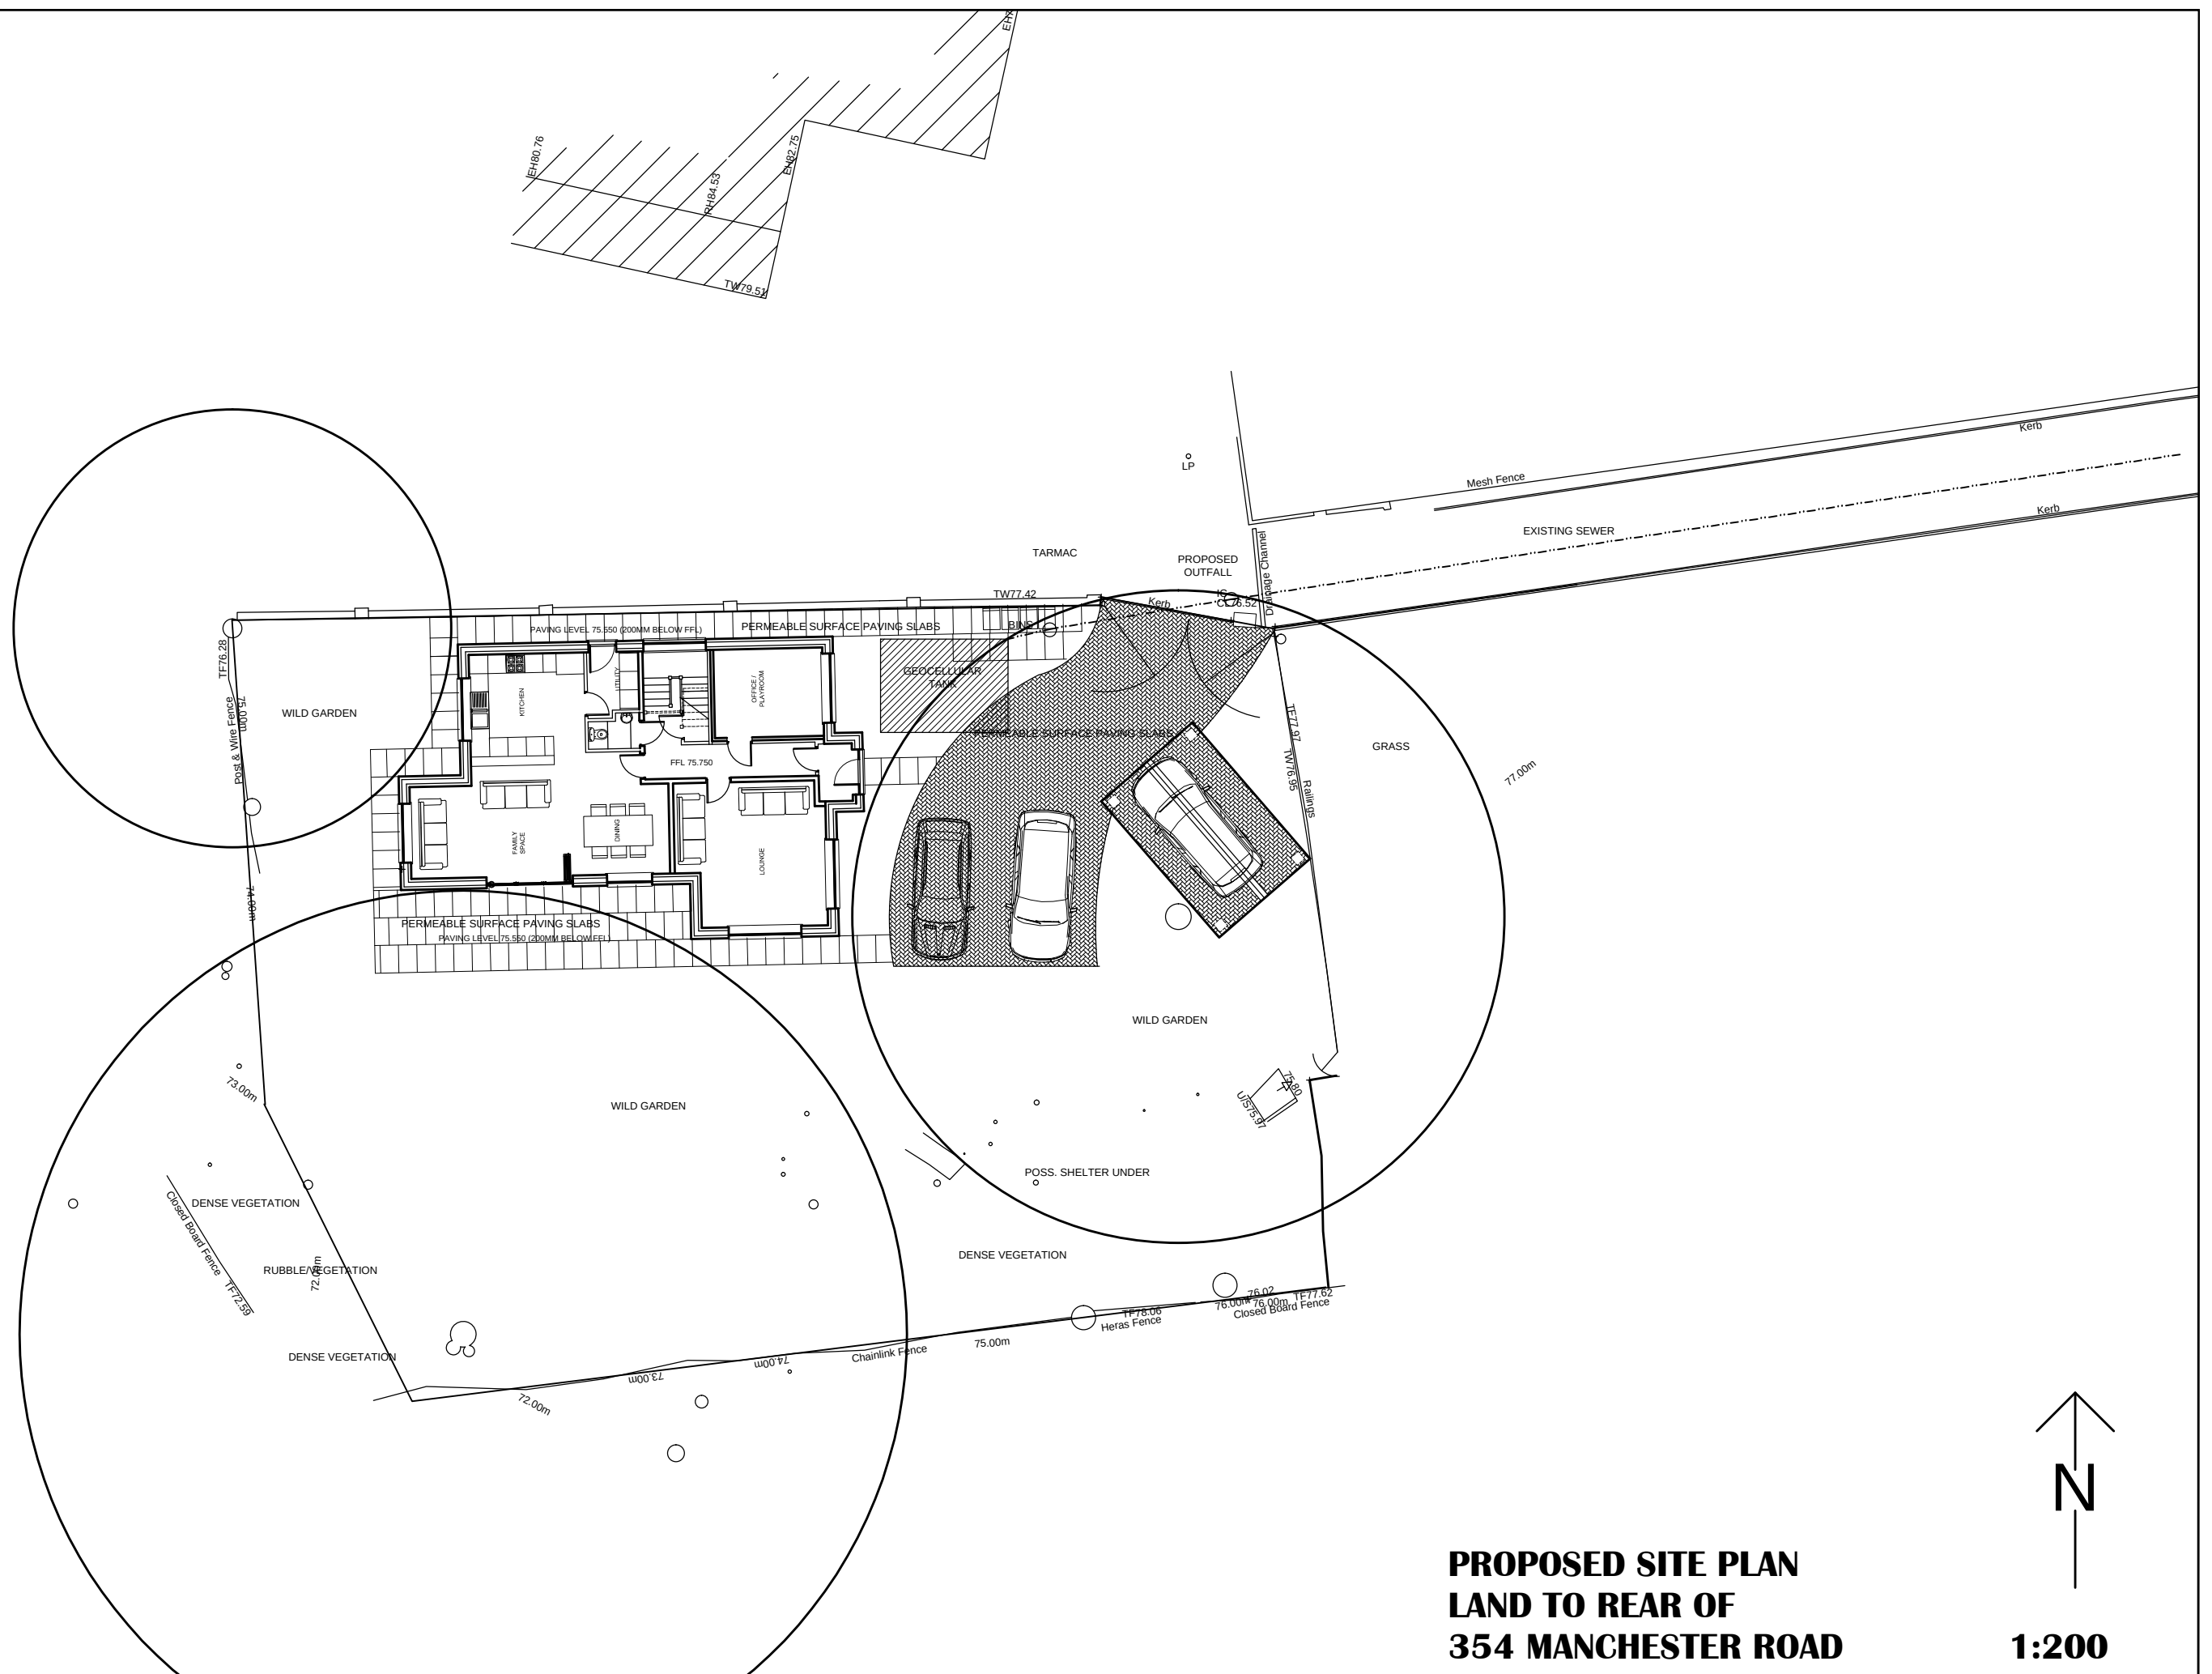

**PROPOSED SITE PLAN
LAND TO REAR OF
354 MANCHESTER ROAD
BURY, BL9 9NR**



1:200