


Development Details for the BT Building - 1:1250 Location plan

Fragrance Oils International Limited Eton Hill Industrial Estate, Eton Hill Road, Radcliffe, Manchester M26 2FR

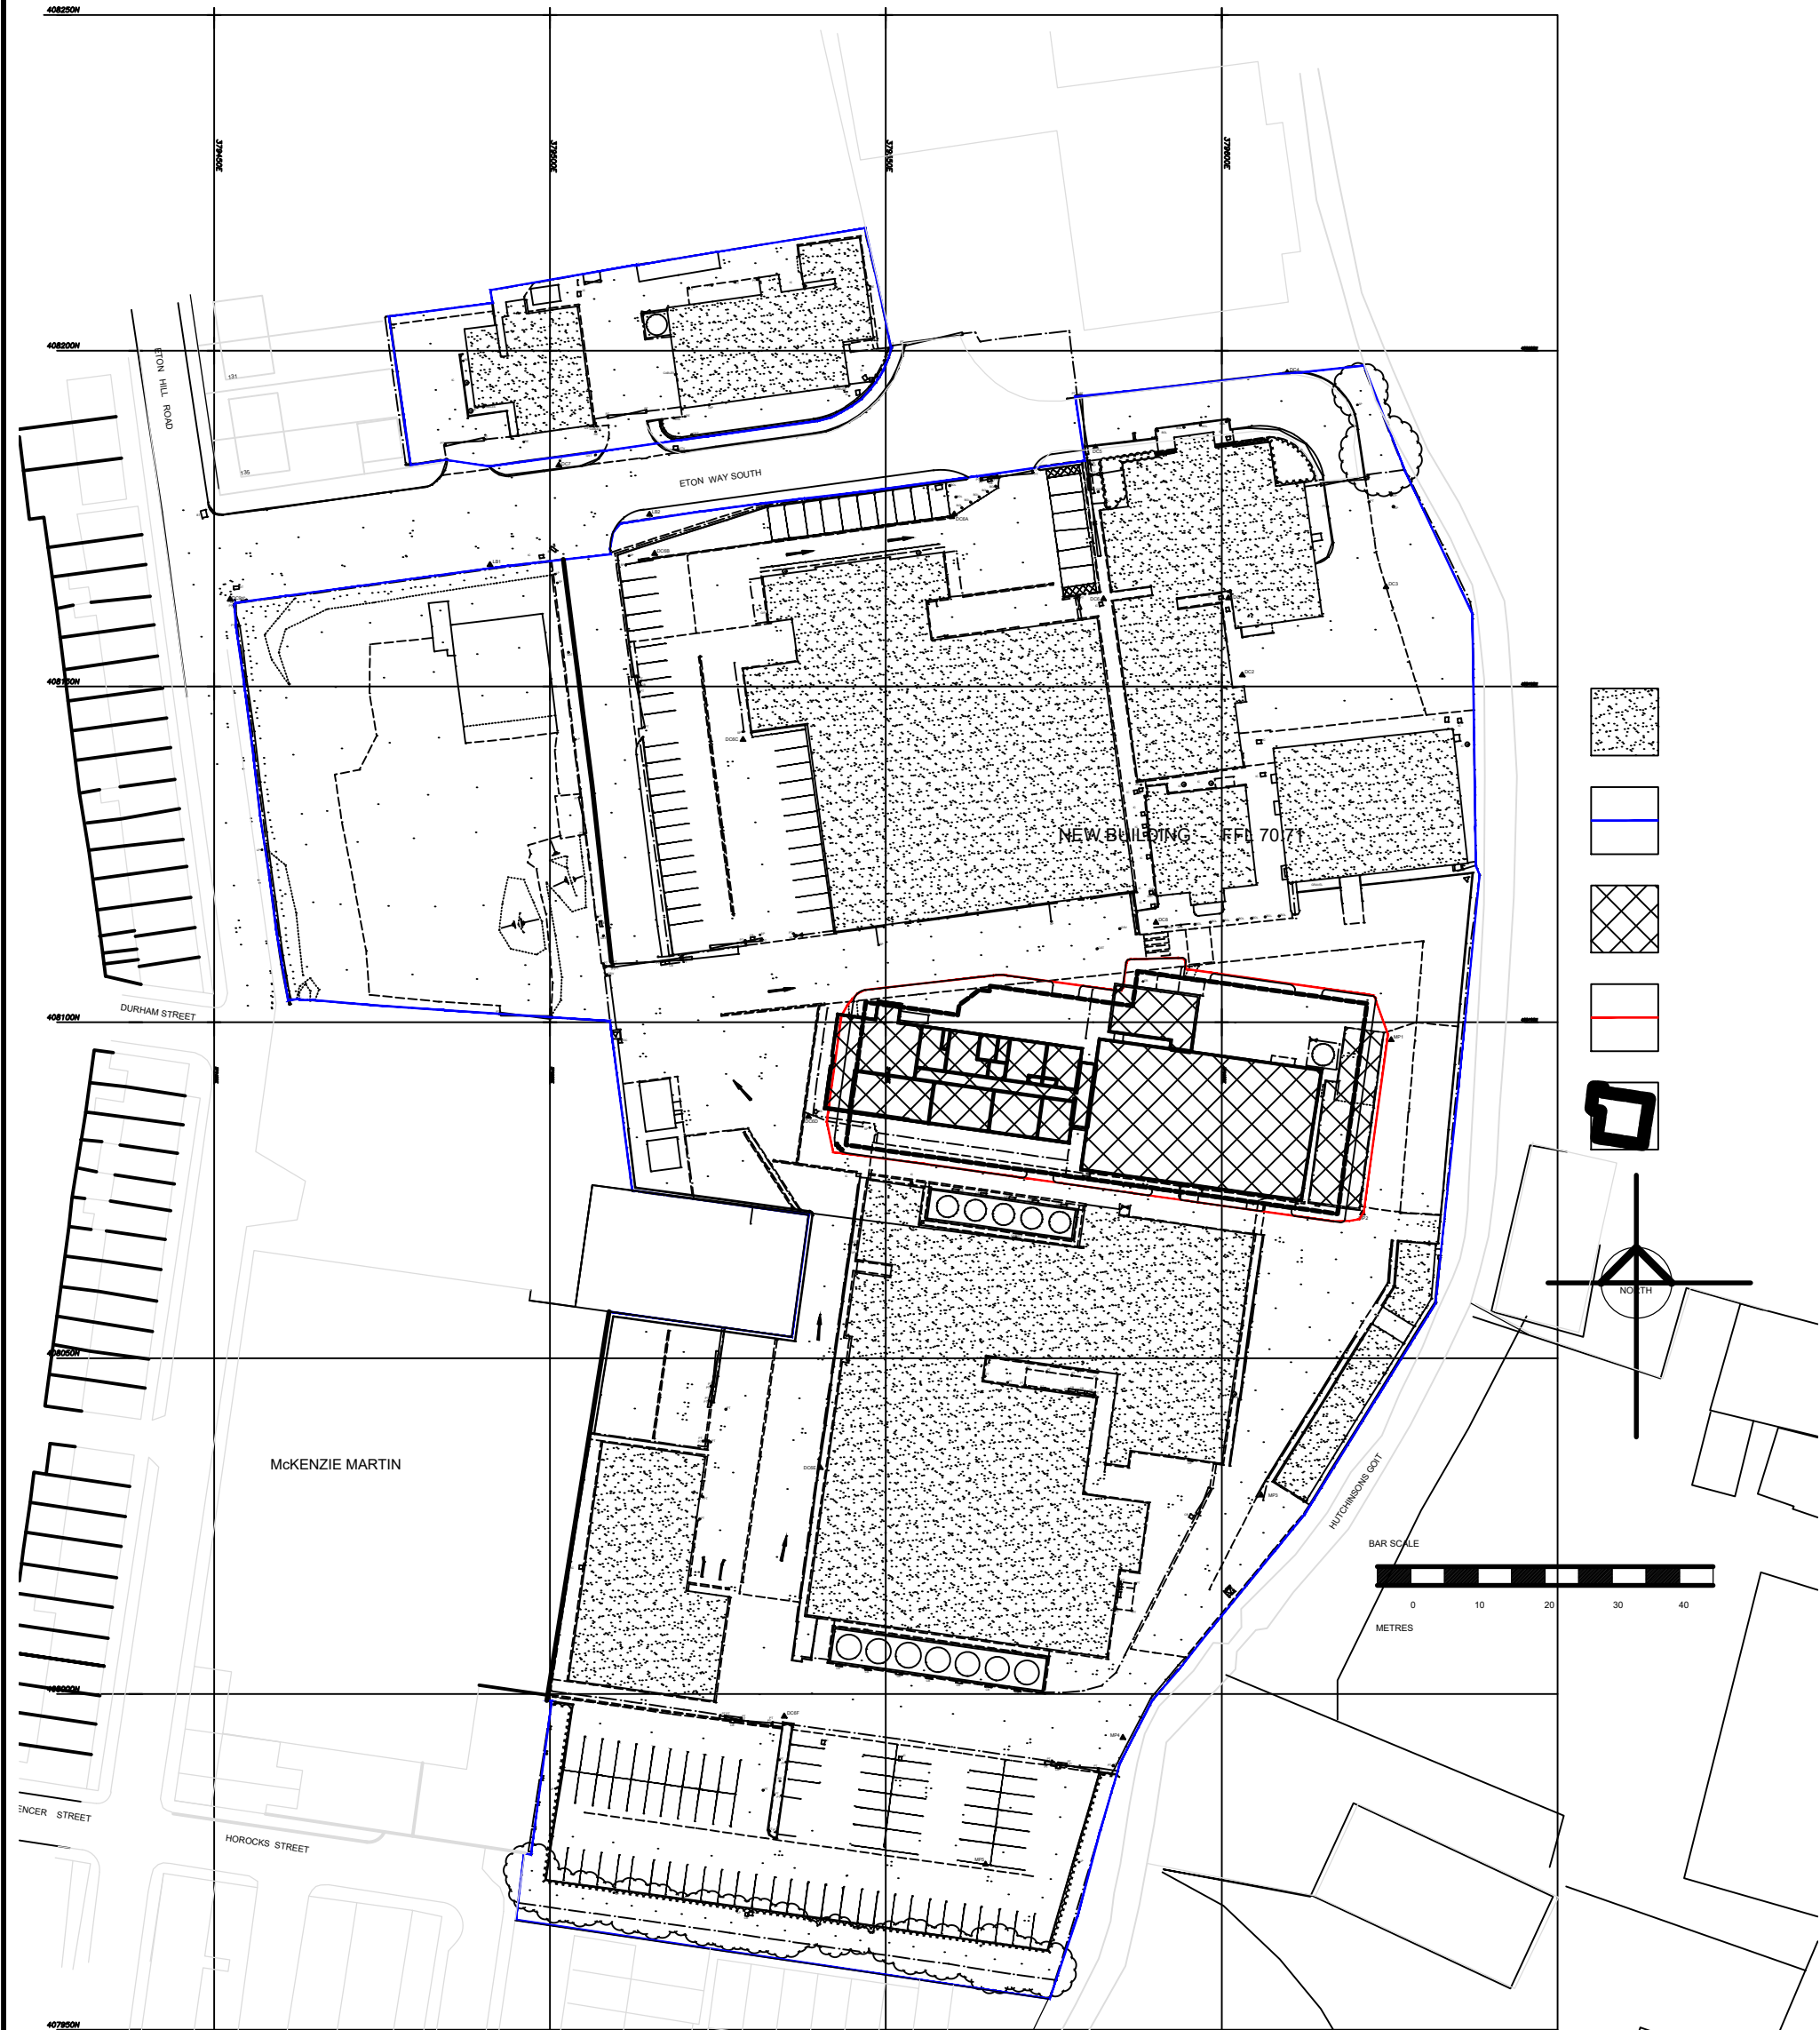

CLIENT APPROVED ISSUE

Drwg No. fha 25/120/07.00 PA Rev D Scale 1:1250 @ A4 Date June 2025

ref: fha 25/120/07.00 PA
Scale 1:1250 Revision **E**

FFL 70.92



Francis Haigh Associates
Architectural Design & Planning Consultant
The Annex 78 Maliston Road, Gt. Sankey,
Warrington, Cheshire WA5 1JS

Tel: / Fax 01925 493210 Email francis.haigh@ntlworld.com