
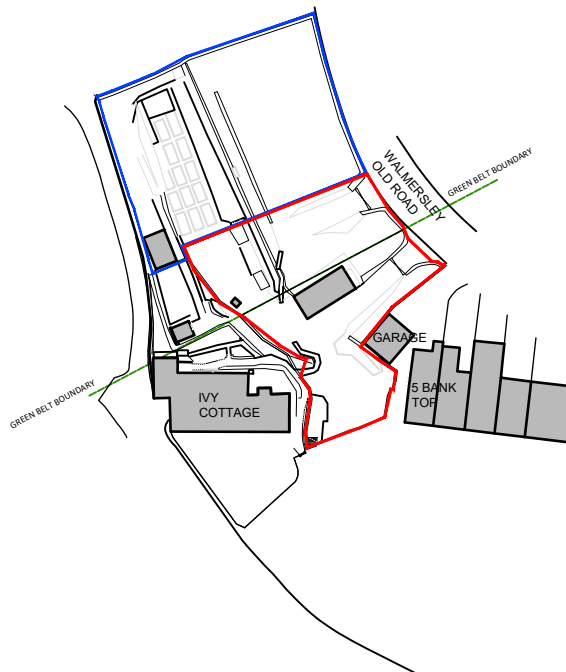


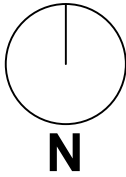

NOTES

- This drawing is copyright. No unauthorised copying of drawing without the express permission of the architect.
- Do not scale from prints. Use figure dimensions only.
- Contractors to check all dimensions on site prior to commencement of works.
- All works to be carried out in accordance with current statutory Health and Safety Regulations.
- This drawing is to be read in conjunction with all relevant consultants' and / or specialists' drawings / documents and any discrepancies or variations are to be notified to the architect before affected work commences.

REV.	AMENDMENTS	DATE
------	------------	------

Project	DWELLING: IVY BANK, NANGREAVES
Drawing	SITE LOCATION PLAN
Client	MR I. ALEXANDER
Dwn. By	RH
Scale	1:1250 @ A4
Drg. No.	20.599.SLP
Drg. Size	A4
Date	NOV 2022

JOHN HOLT ARCHITECTS LTD.

Scale 1:1250 @ A4
0| 10| 20| 30| 40| 50| 60m

3 MANCHESTER ROAD BURY LANCASHIRE BL9 0DR
TELEPHONE 0161 764 8314 E-MAIL mail@holtarchitects.co.uk

DO NOT SCALE DRAWING