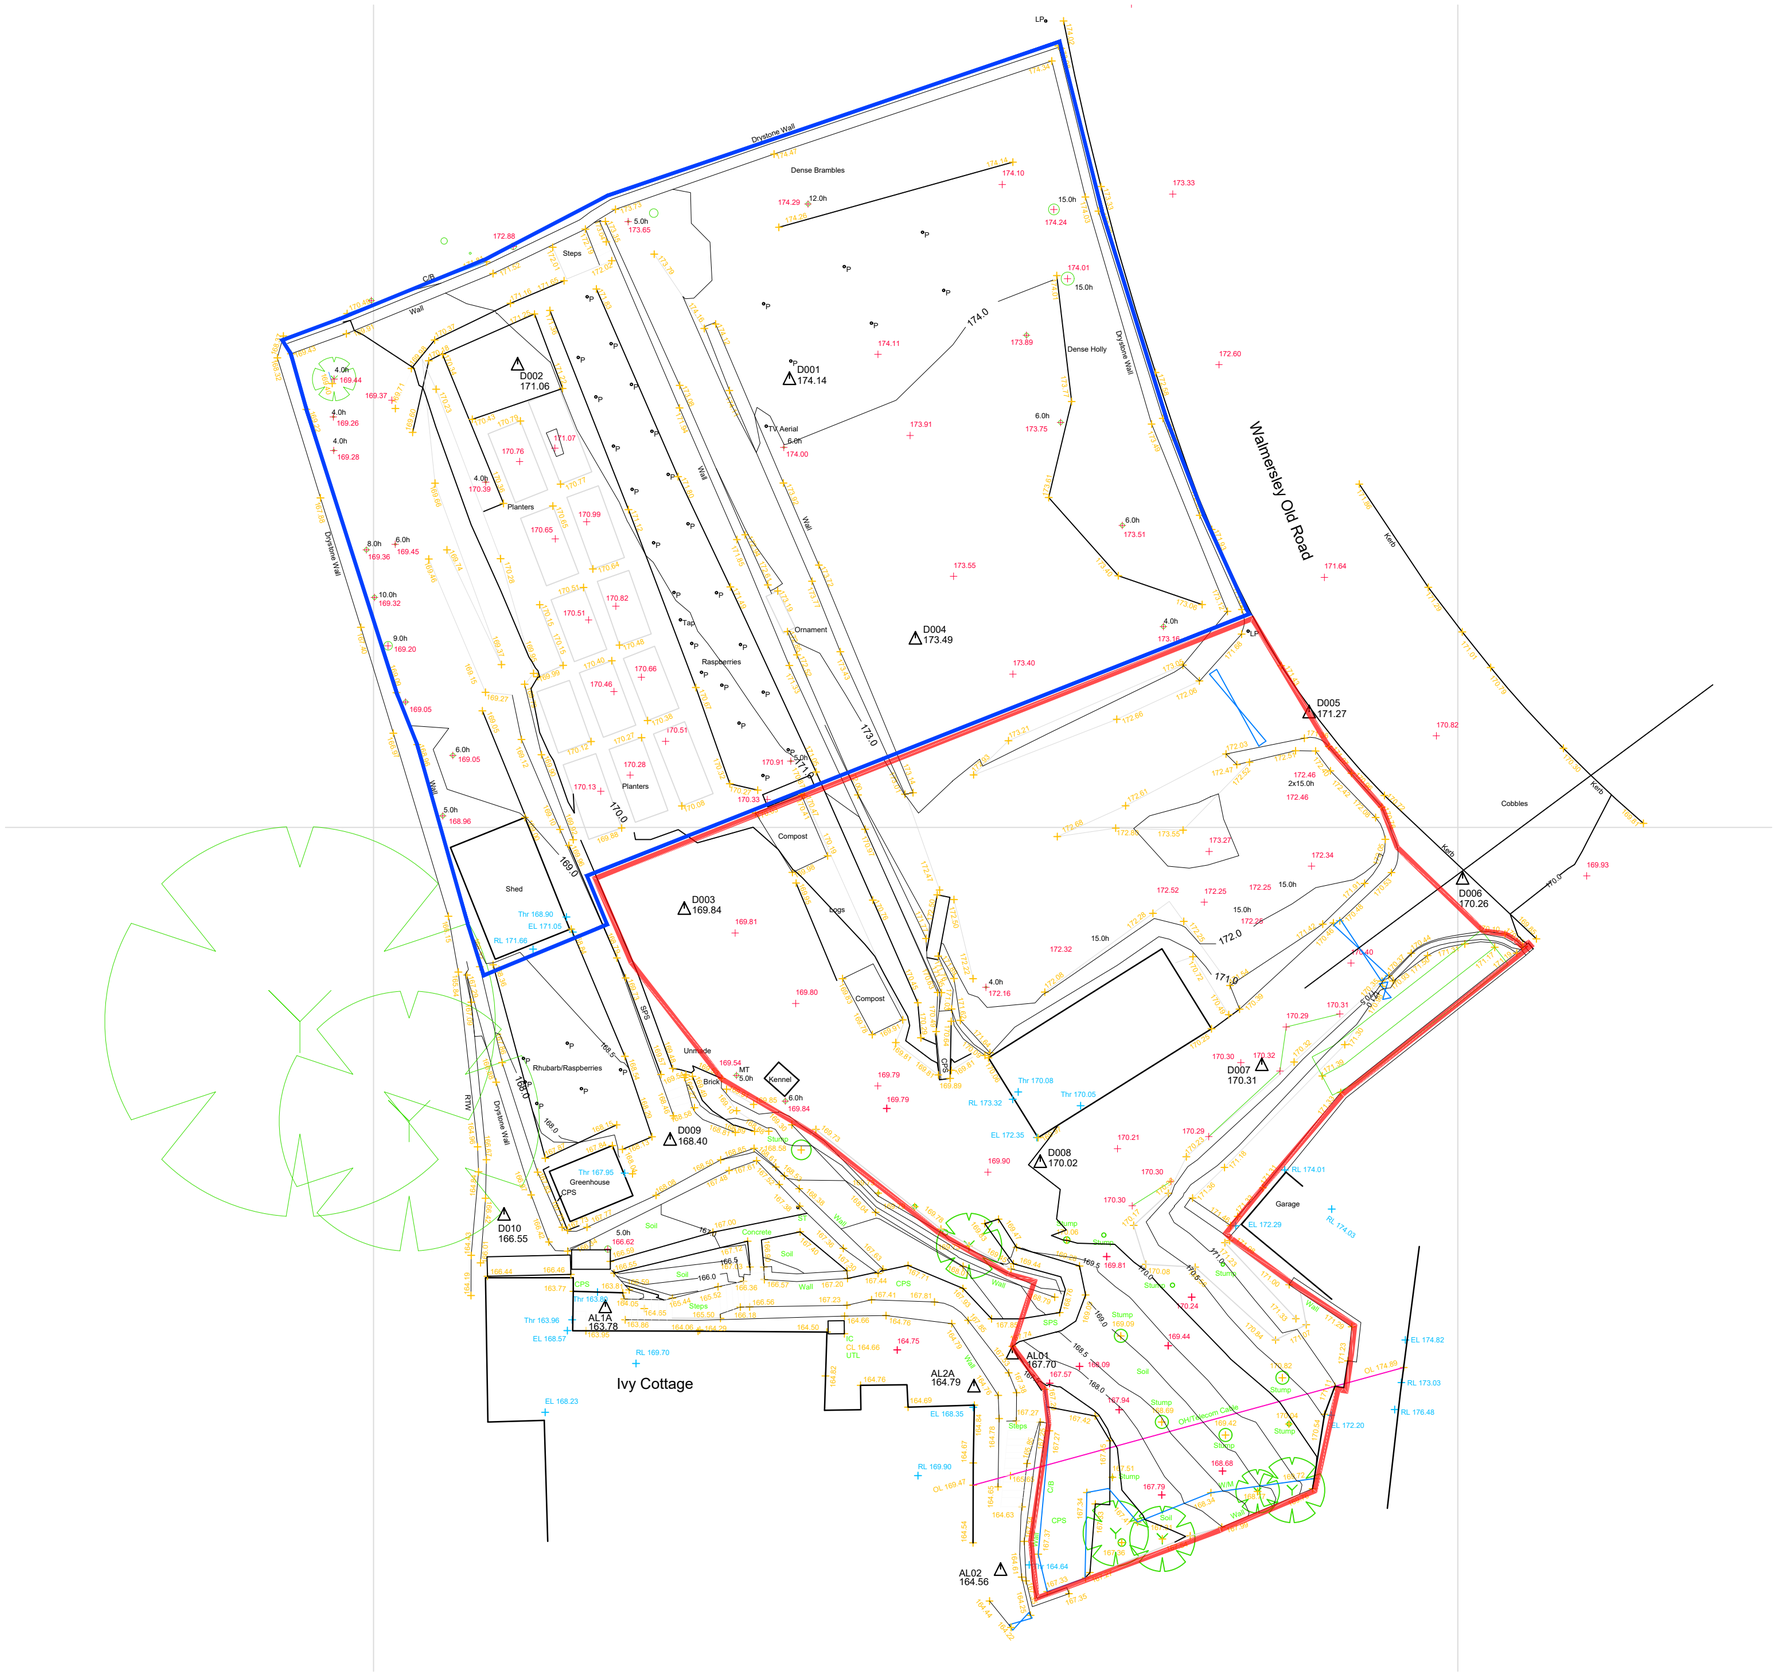

NOTES

- This drawing is copyright. No unauthorised copying of drawing without the express permission of the architect.
- Do not scale from prints. Use figure dimensions only.
- Contractors to check all dimensions on site prior to commencement of works.
- All works to be carried out in accordance with current statutory Health and Safety Regulations.
- This drawing is to be read in conjunction with all relevant consultants' and / or specialists' drawings / documents and any discrepancies or variations are to be notified to the architect before affected work commences.

REV.	AMENDMENTS	DATE

Project	DWELLING: IVY BANK, NANGREAVES
Drawing	EXISTING SITE / TOPOGRAPHICAL LAYOUT
Client	MR I. ALEXANDER
Dwn. By	CPS
Scale	1:200 @ A2
Drg. No.	20/599-01
Drg. Size	A2
Date	JAN 2024

Scale 1:200 @ A2

0 2 4 6 8 10m

JOHN **HOLT ARCHITECTS** LTD.

3 MANCHESTER ROAD BURY LANCASHIRE BL9 0DR
TELEPHONE 0161 764 8314 E-MAIL mail@holtarchitects.co.uk

DO NOT SCALE DRAWING