



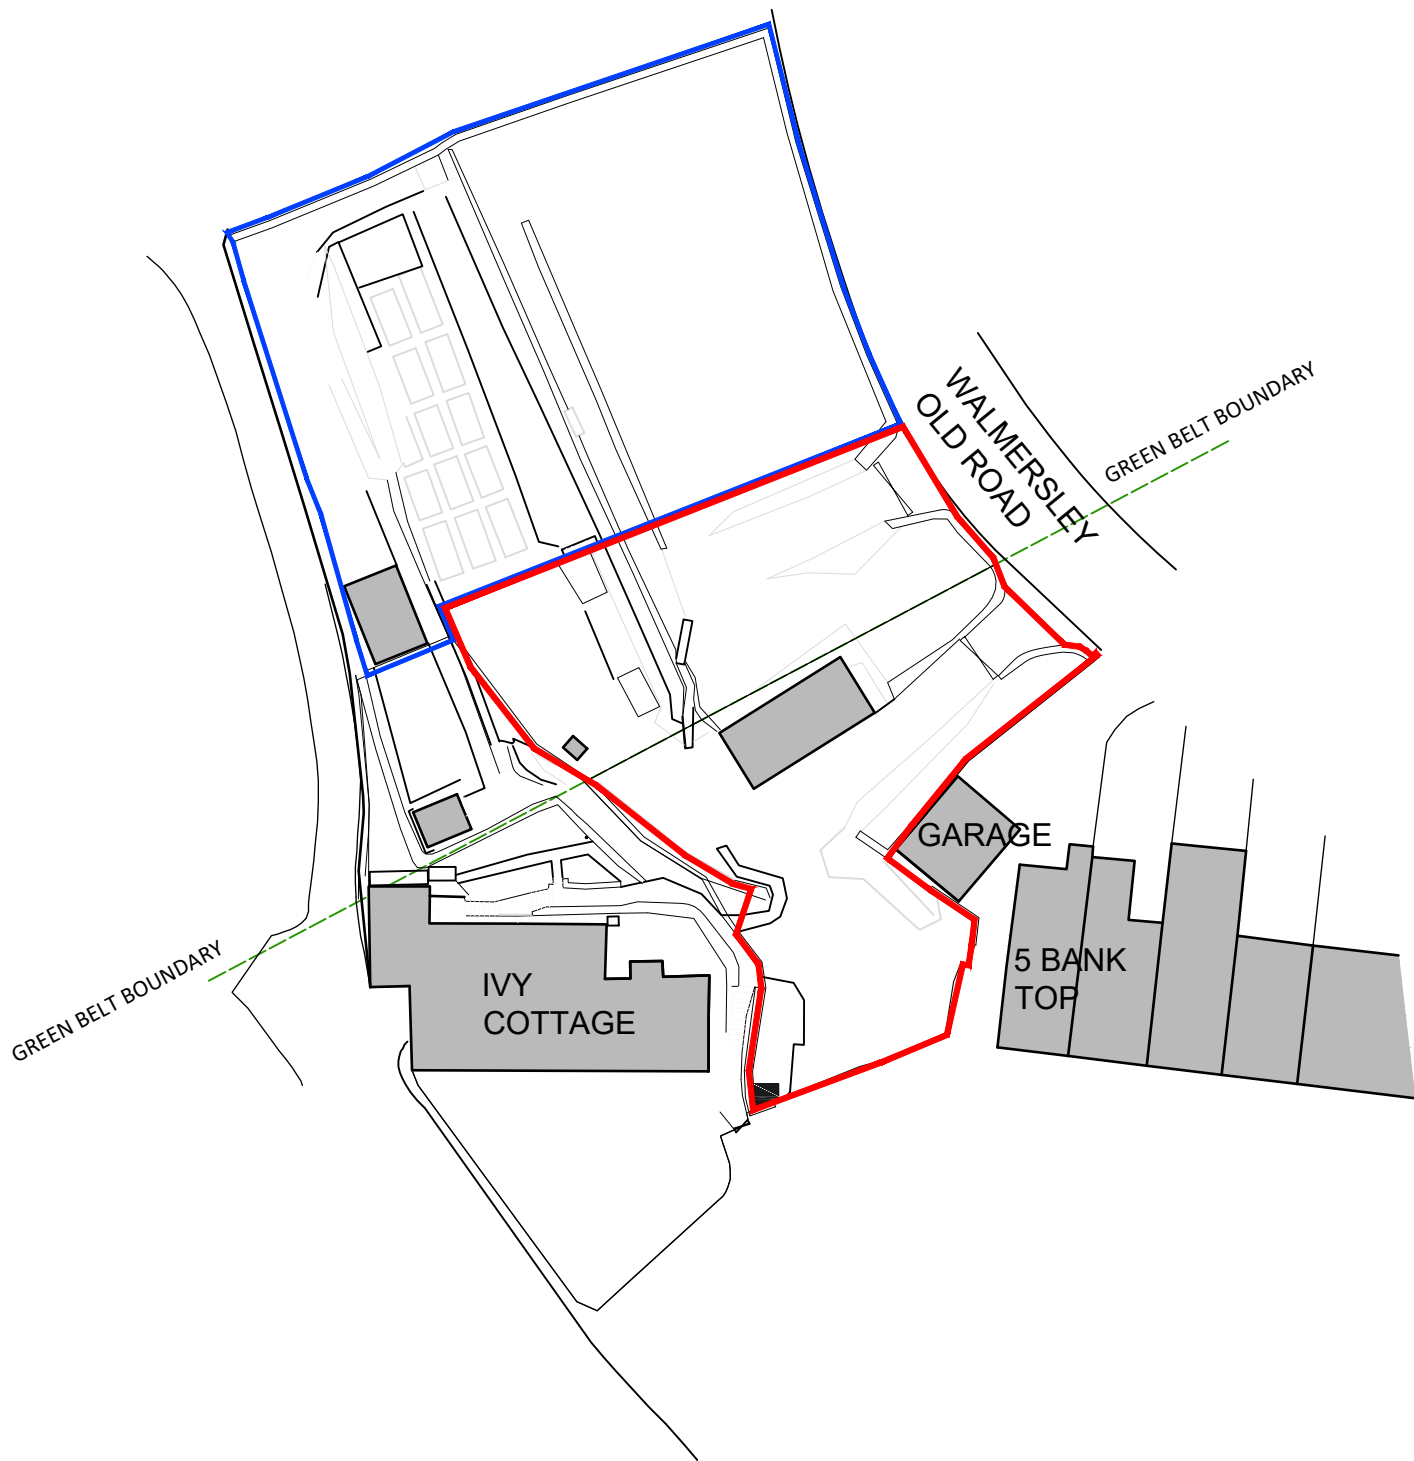

- NOTES
- This drawing is copyright. No unauthorised copying of drawing without the express permission of the architect.
 - Do not scale from prints. Use figure dimensions only.
 - Contractors to check all dimensions on site prior to commencement of works.
 - All works to be carried out in accordance with current statutory Health and Safety Regulations.
 - This drawing is to be read in conjunction with all relevant consultants' and / or specialists' drawings / documents and any discrepancies or variations are to be notified to the architect before affected work commences.

REV.	AMENDMENTS	DATE
------	------------	------

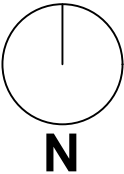

Scale 1:500 @ A3

0| 1| 5| 10| 15| 20| 25m

Project	DWELLING: IVY BANK, NANGREAVES
Drawing	EXISTING SITE BLOCK PLAN
Client	MR I. ALEXANDER
Dwn. By	CPS
Scale	1:500 @ A3
Drg. No.	20.599.02
Drg. Size	A4
Date	JAN 2024

JOHN HOLT ARCHITECTS LTD.

3 MANCHESTER ROAD BURY LANCASHIRE BL9 0DR
TELEPHONE 0161 764 8314 E-MAIL mail@holtarchitects.co.uk

DO NOT SCALE DRAWING