


# Simon Leddington

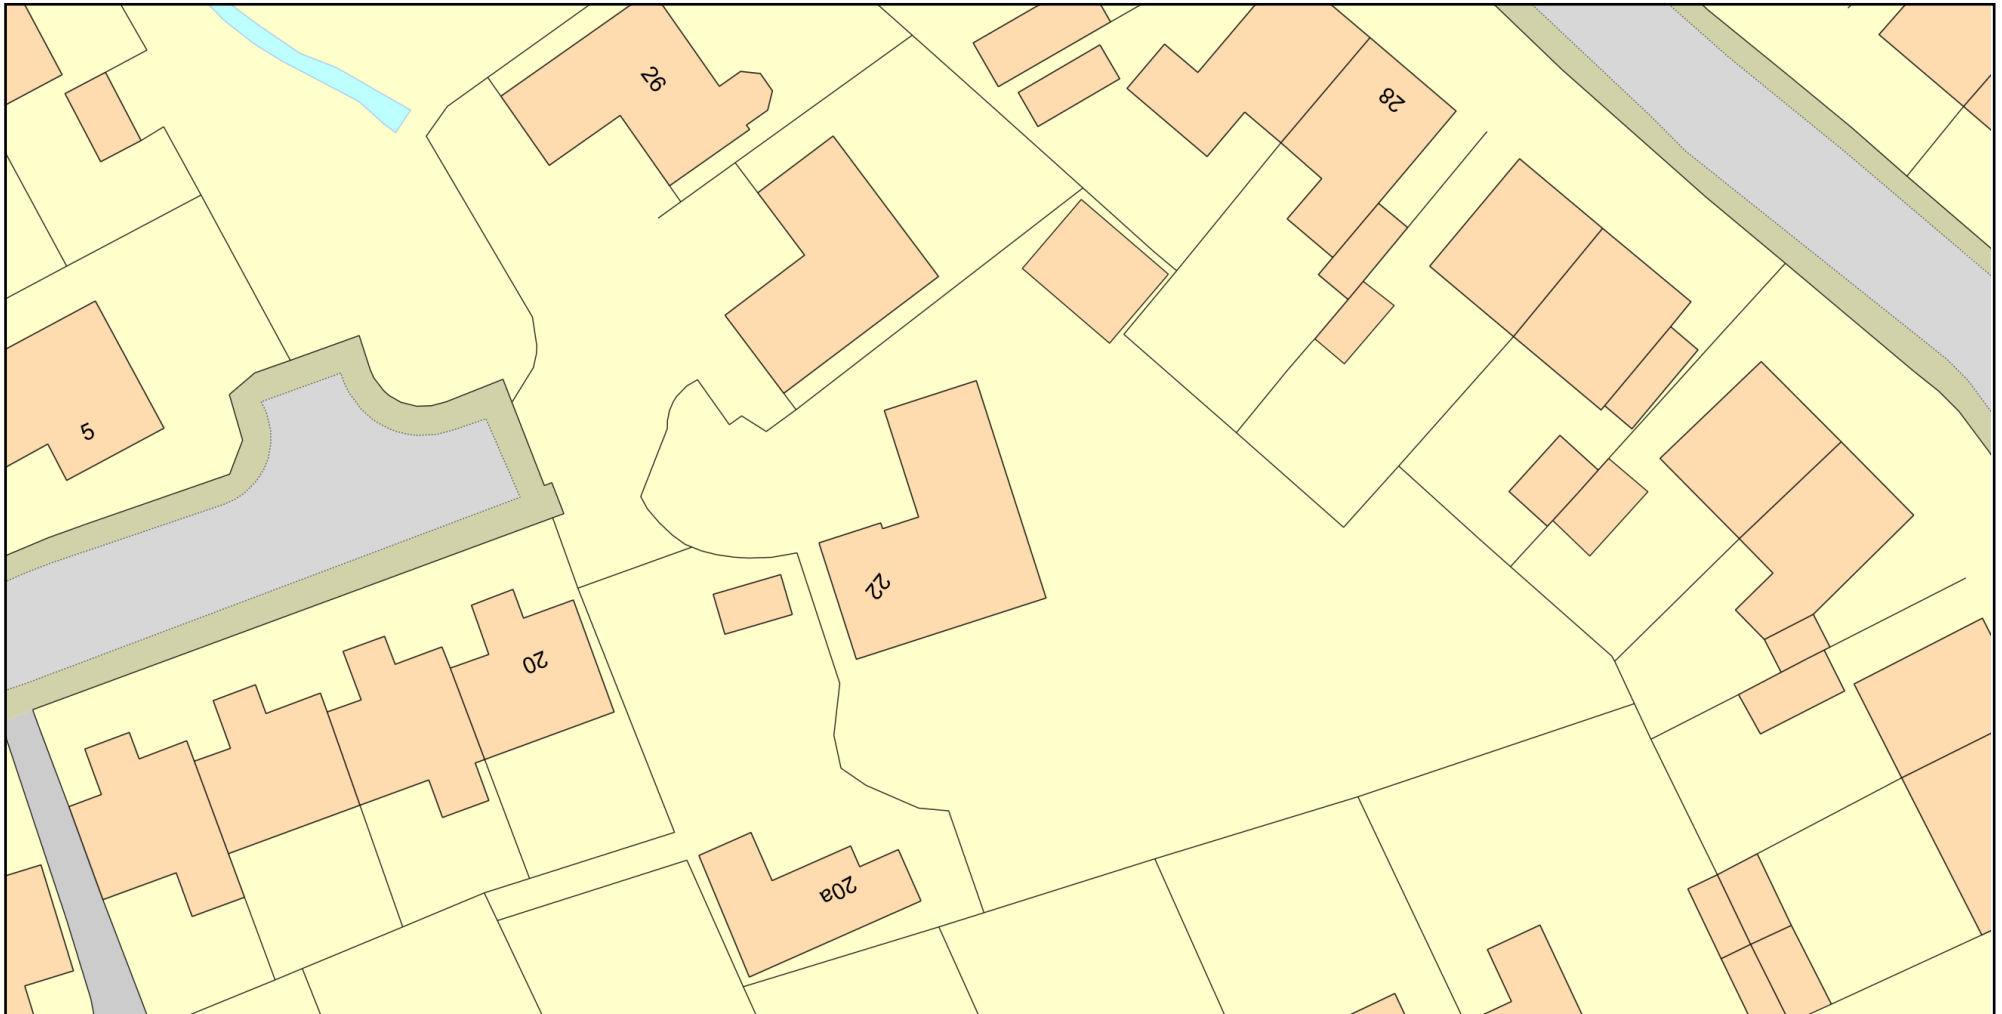

0 20  
Metres



Plan Produced for: 22 Parr Fold Unsworth

Date Produced: 12 Jan 2024

Plan Reference Number: TQRQM24012220215423

Scale: 1:500 @ A4

© Crown copyright and database rights 2023 OS 100042766