


THOMAS BIRN MARCH 2011

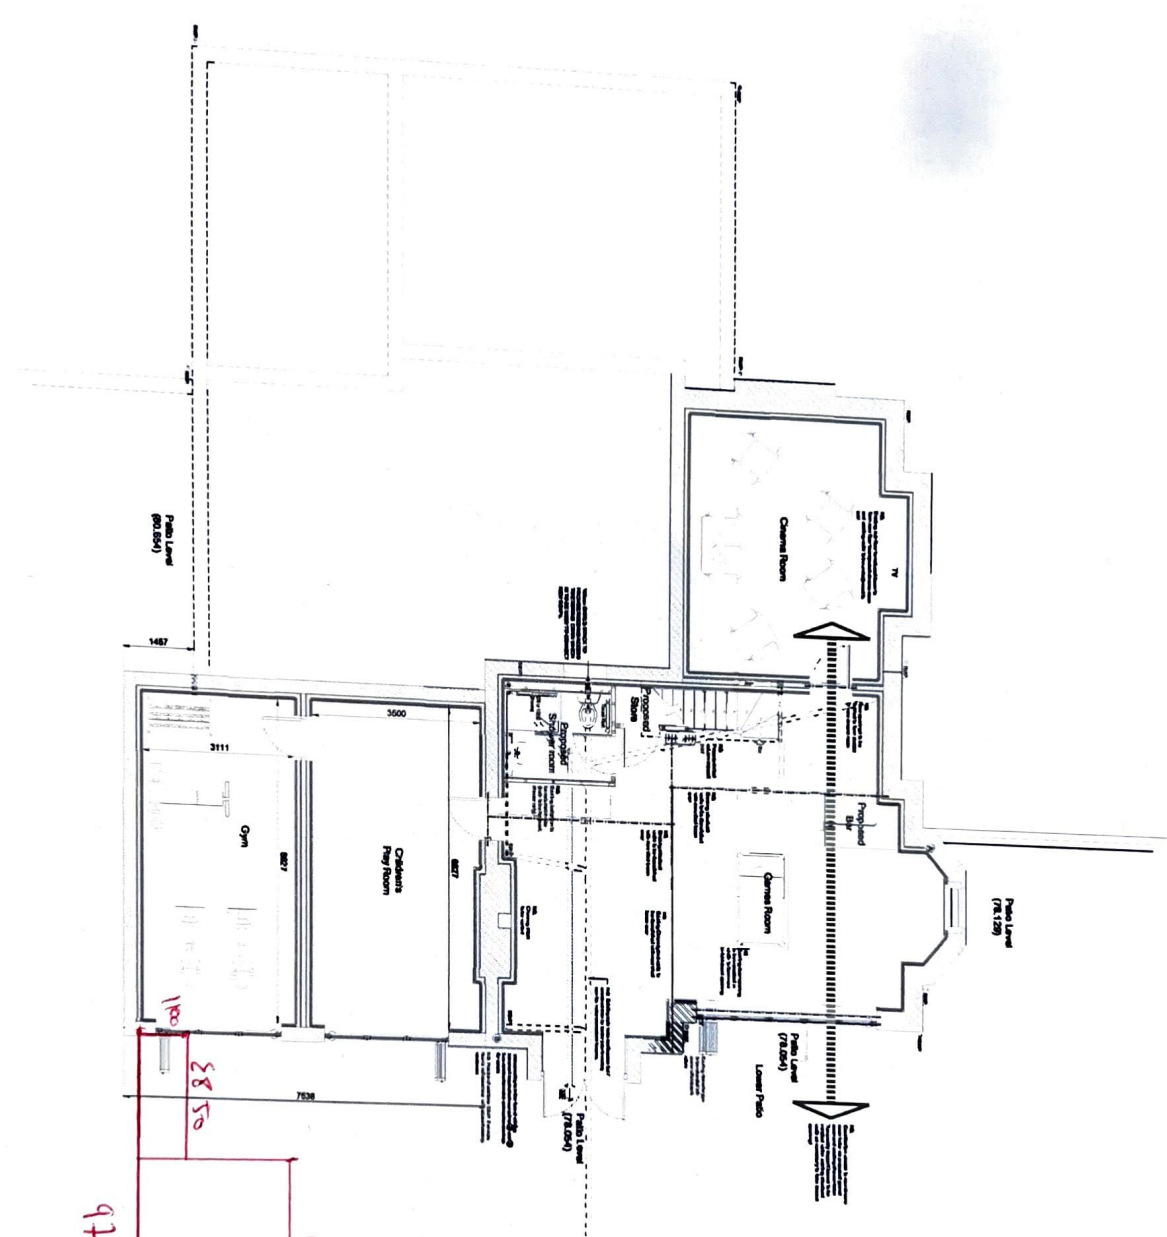

0 1 2 3 4 5 6 m
SCALE 1:50

PROJECT		
SHREWSBURY HOUSE		
LOWTHER ROAD /		
SHREWSBURY ROAD		
PRESTWICH		
MANCHESTER		
DATE		
ANTHONY & GENIA JACOBS		
TITLE		
PROPOSED BASEMENT FLOOR		
PLAN		
Drawn by	Checked by	Approved by
AM	AM	AM
01/03/11	01/03/11	01/03/11
01/03/11	01/03/11	01/03/11
01/03/11	01/03/11	01/03/11