


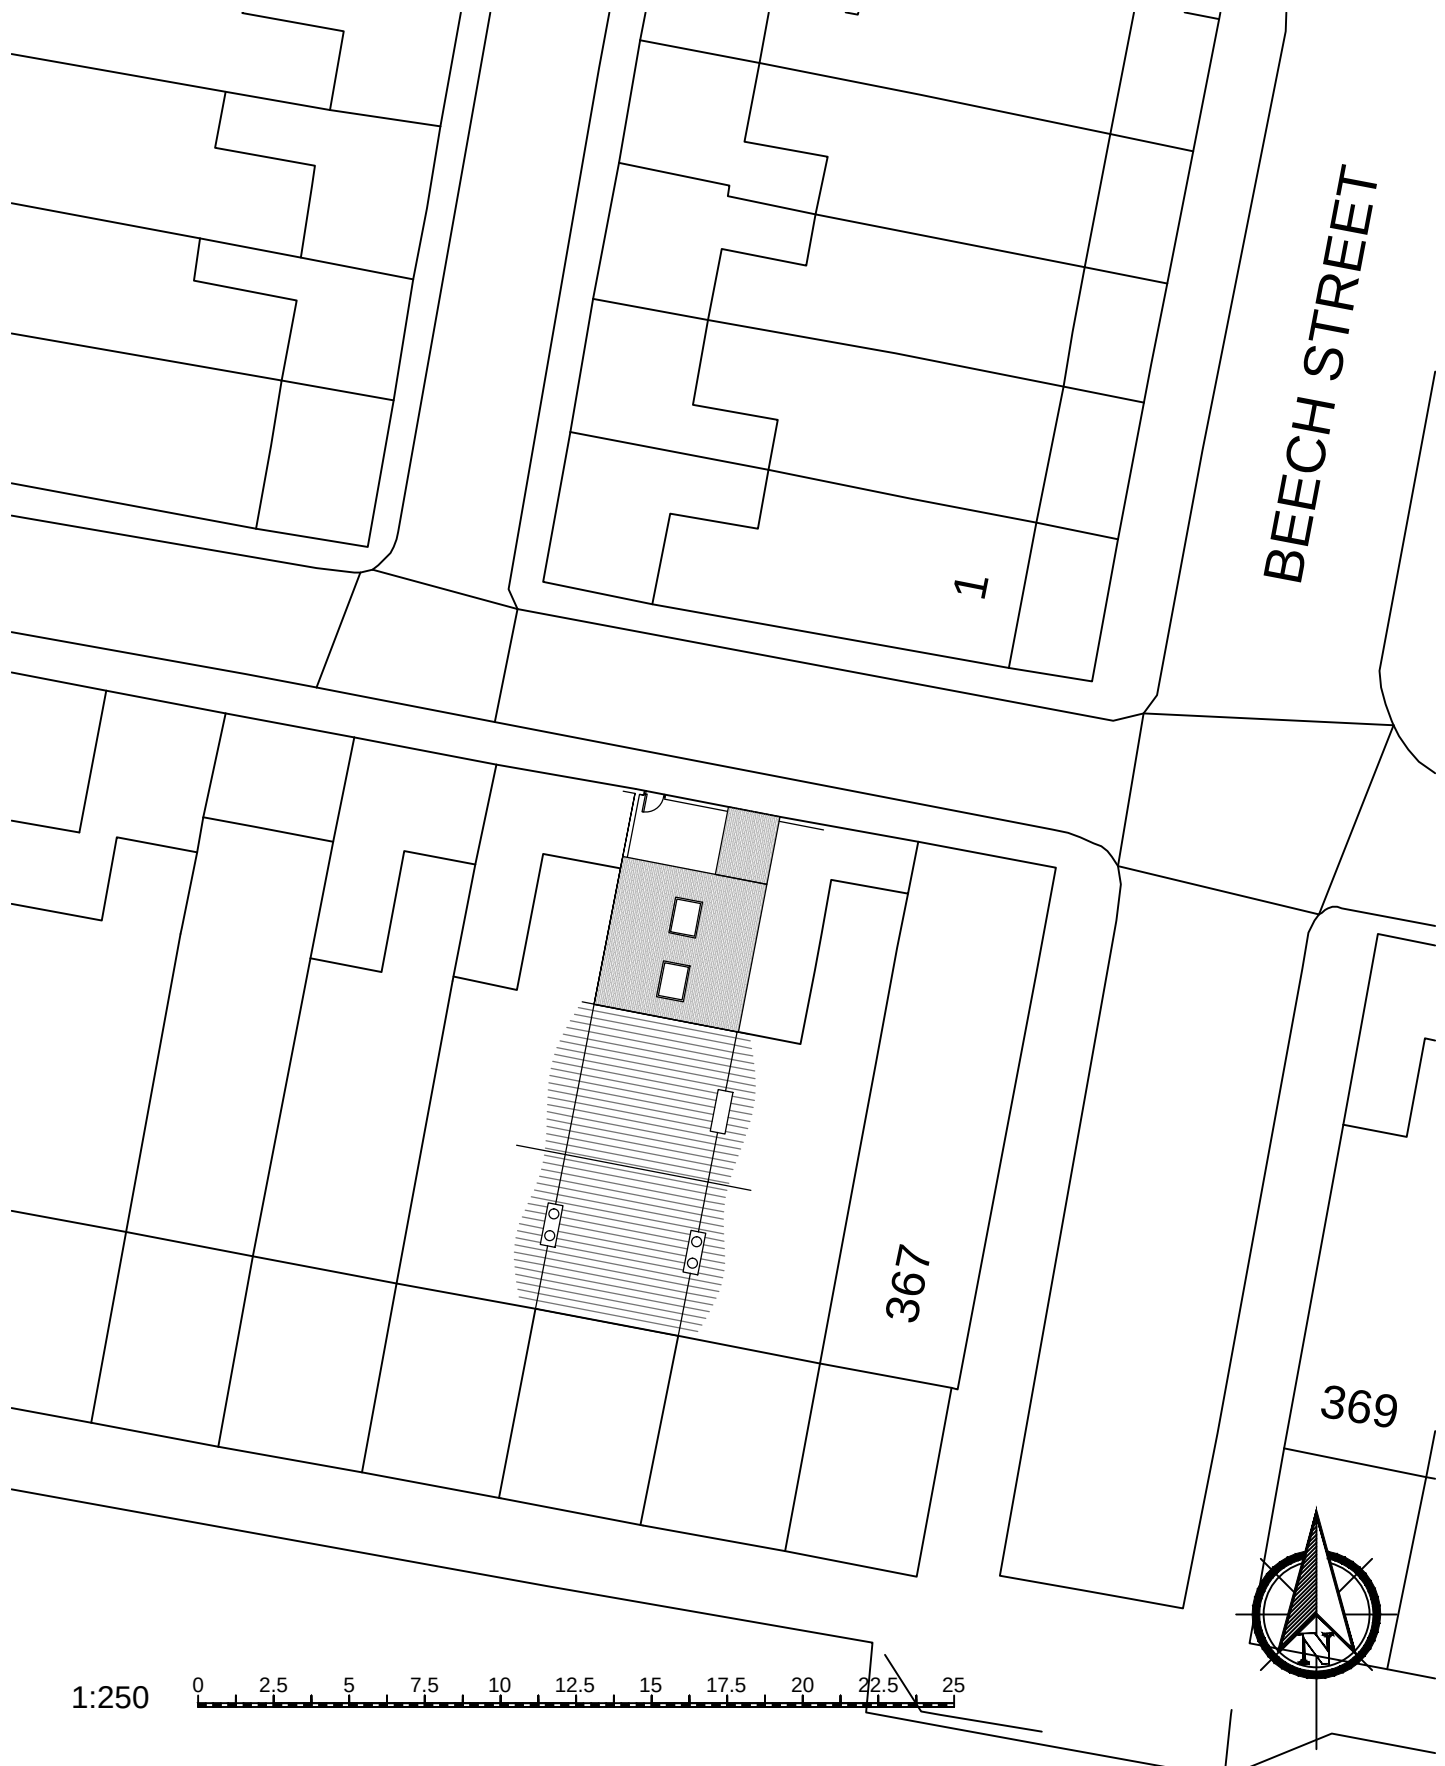

Client
Tahir Amin

Project
363 Rochdale Road
Bury
BL9 7DB

Drawing
Block Plan

Date
14.09.2021

Job No - Dwg No - Rev

21047 - BP

Drawn by
HA

Scales
1:250 @ A4

PEAK
ARCHITECTURE
Planning & Architectural
Design Services

22 Hebrew Road, Burnley,
Lancashire, BB10 1NW

Tel: 01282 123456

Mob: 07927289422

Email:

Info@peakarchitecture.co.uk

Website:

www.peakarchitecture.co.uk