



4. Front - Proposed
1 : 100




5. Left Side - Proposed
1 : 100




6. Rear - Proposed
1 : 100




7. Right Side - Proposed
1 : 100

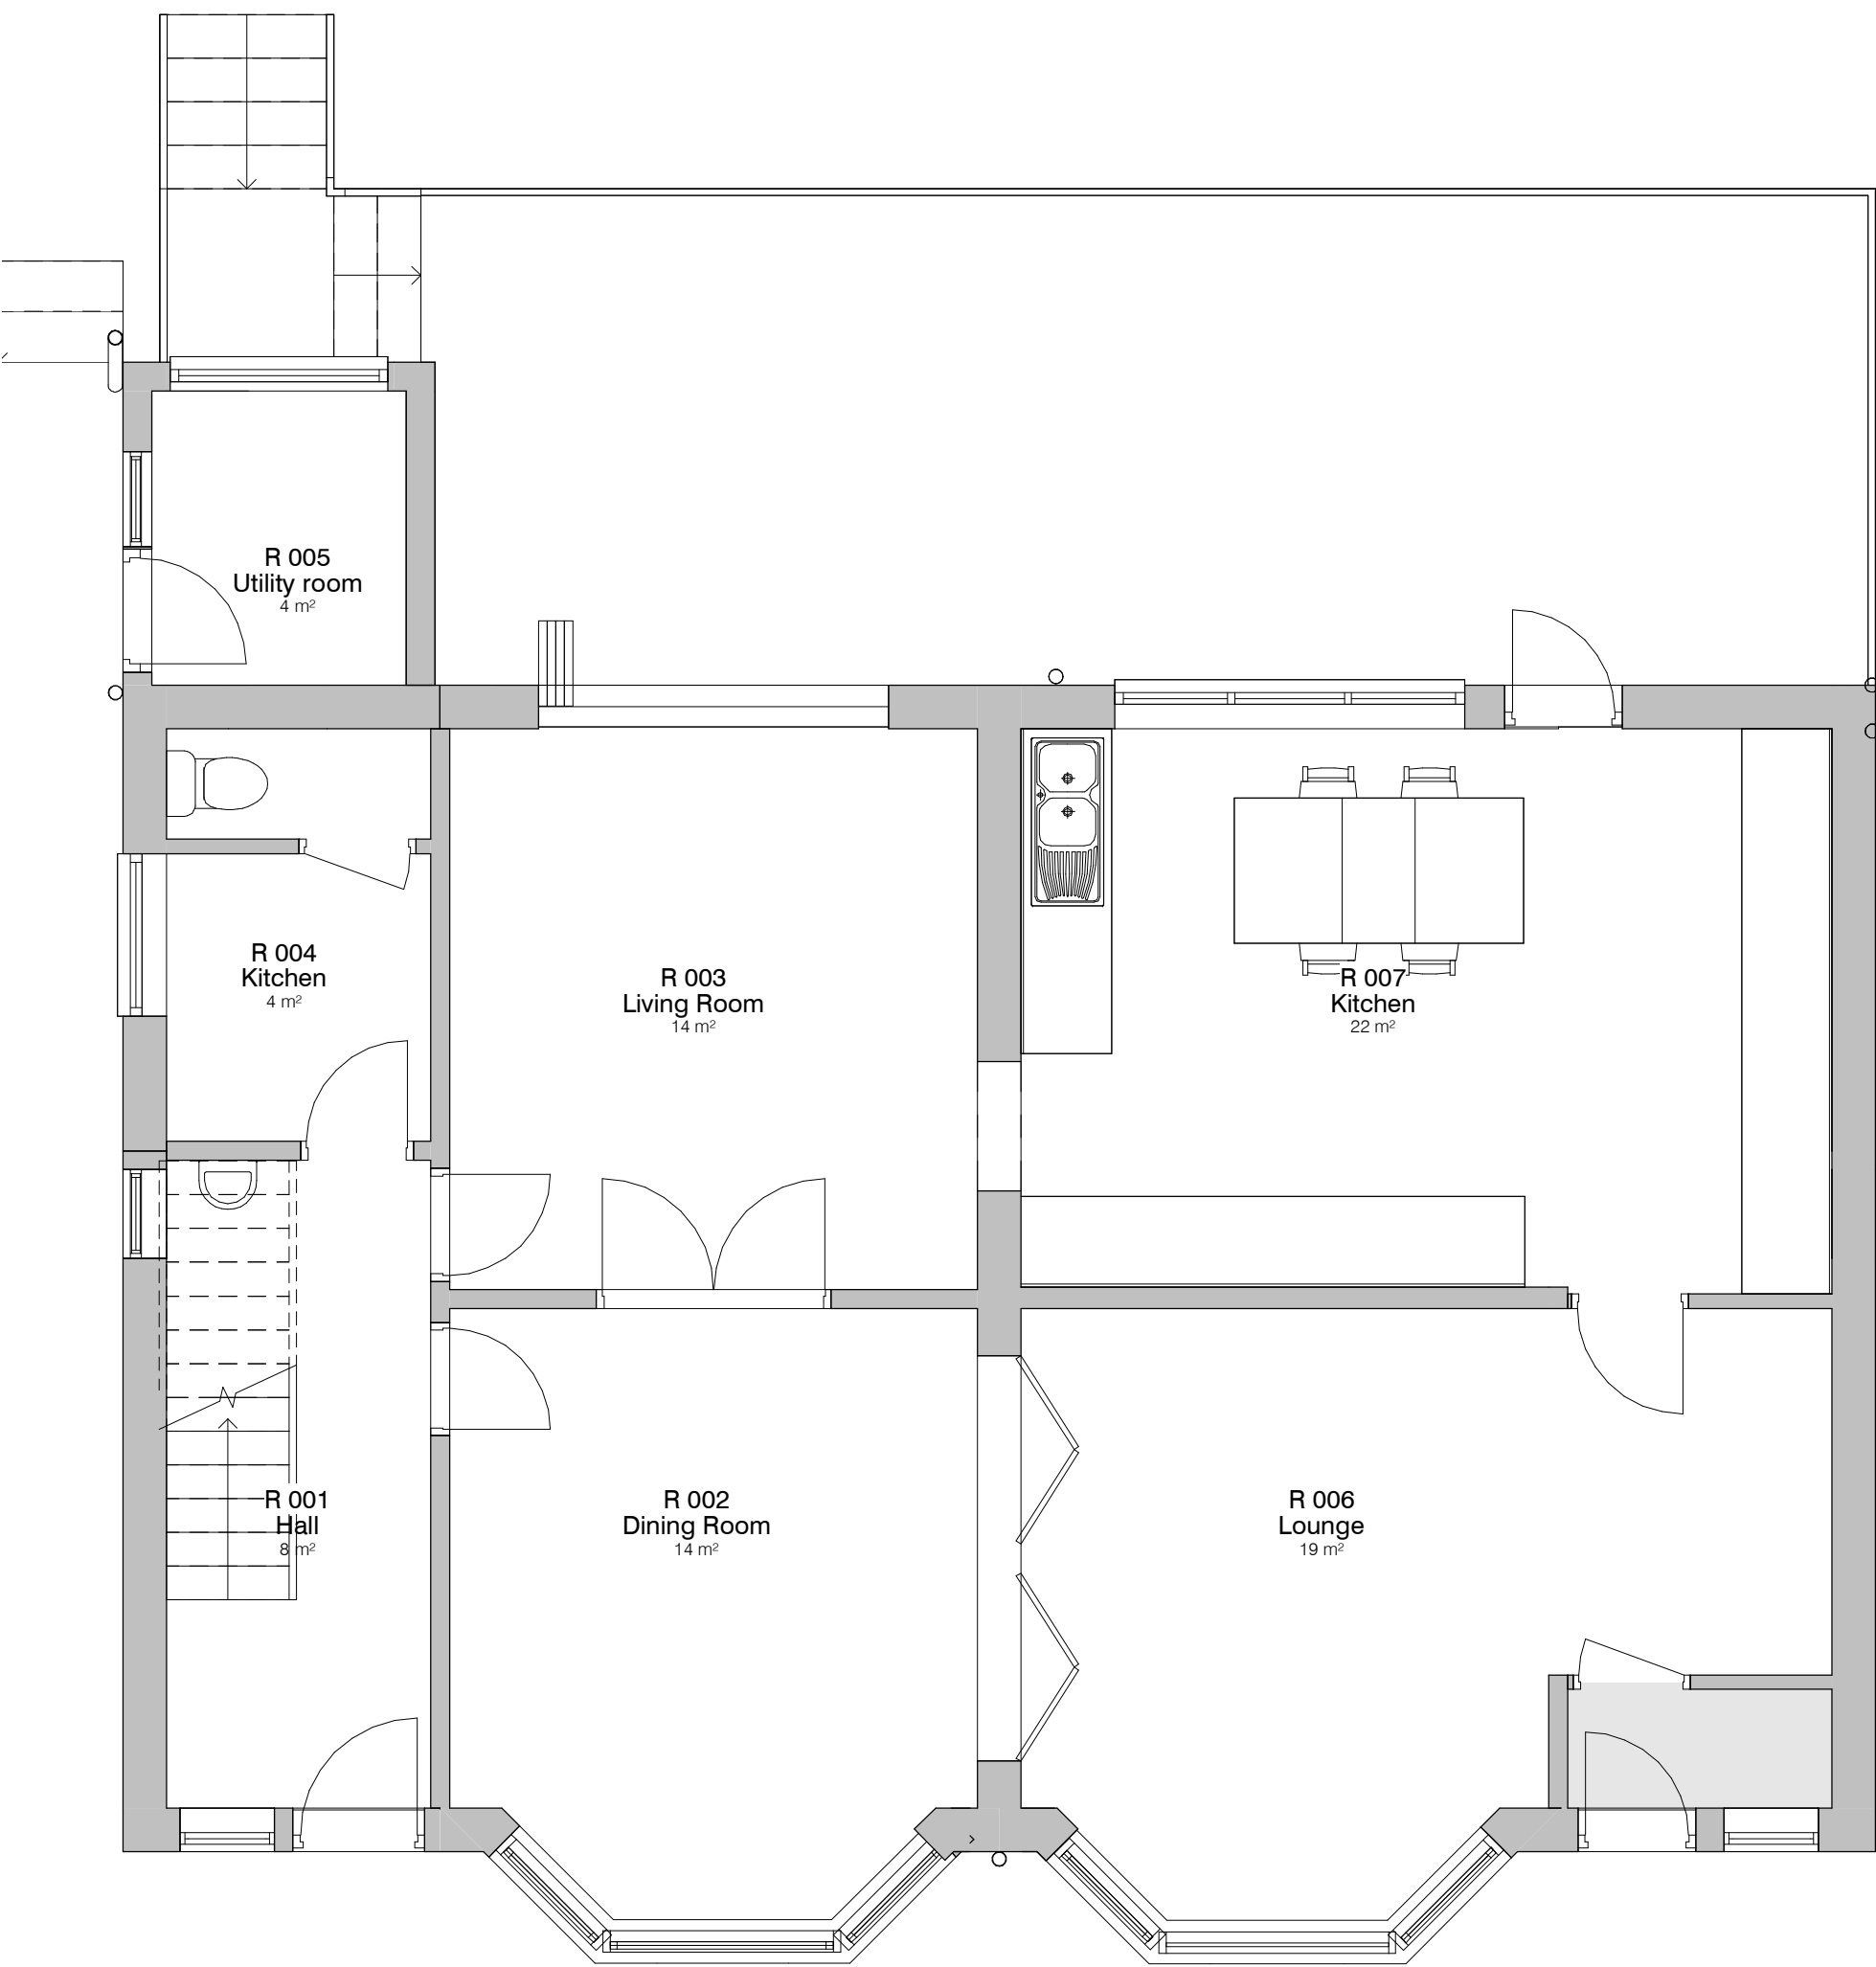


1. Level 0 - Proposed
1 : 50

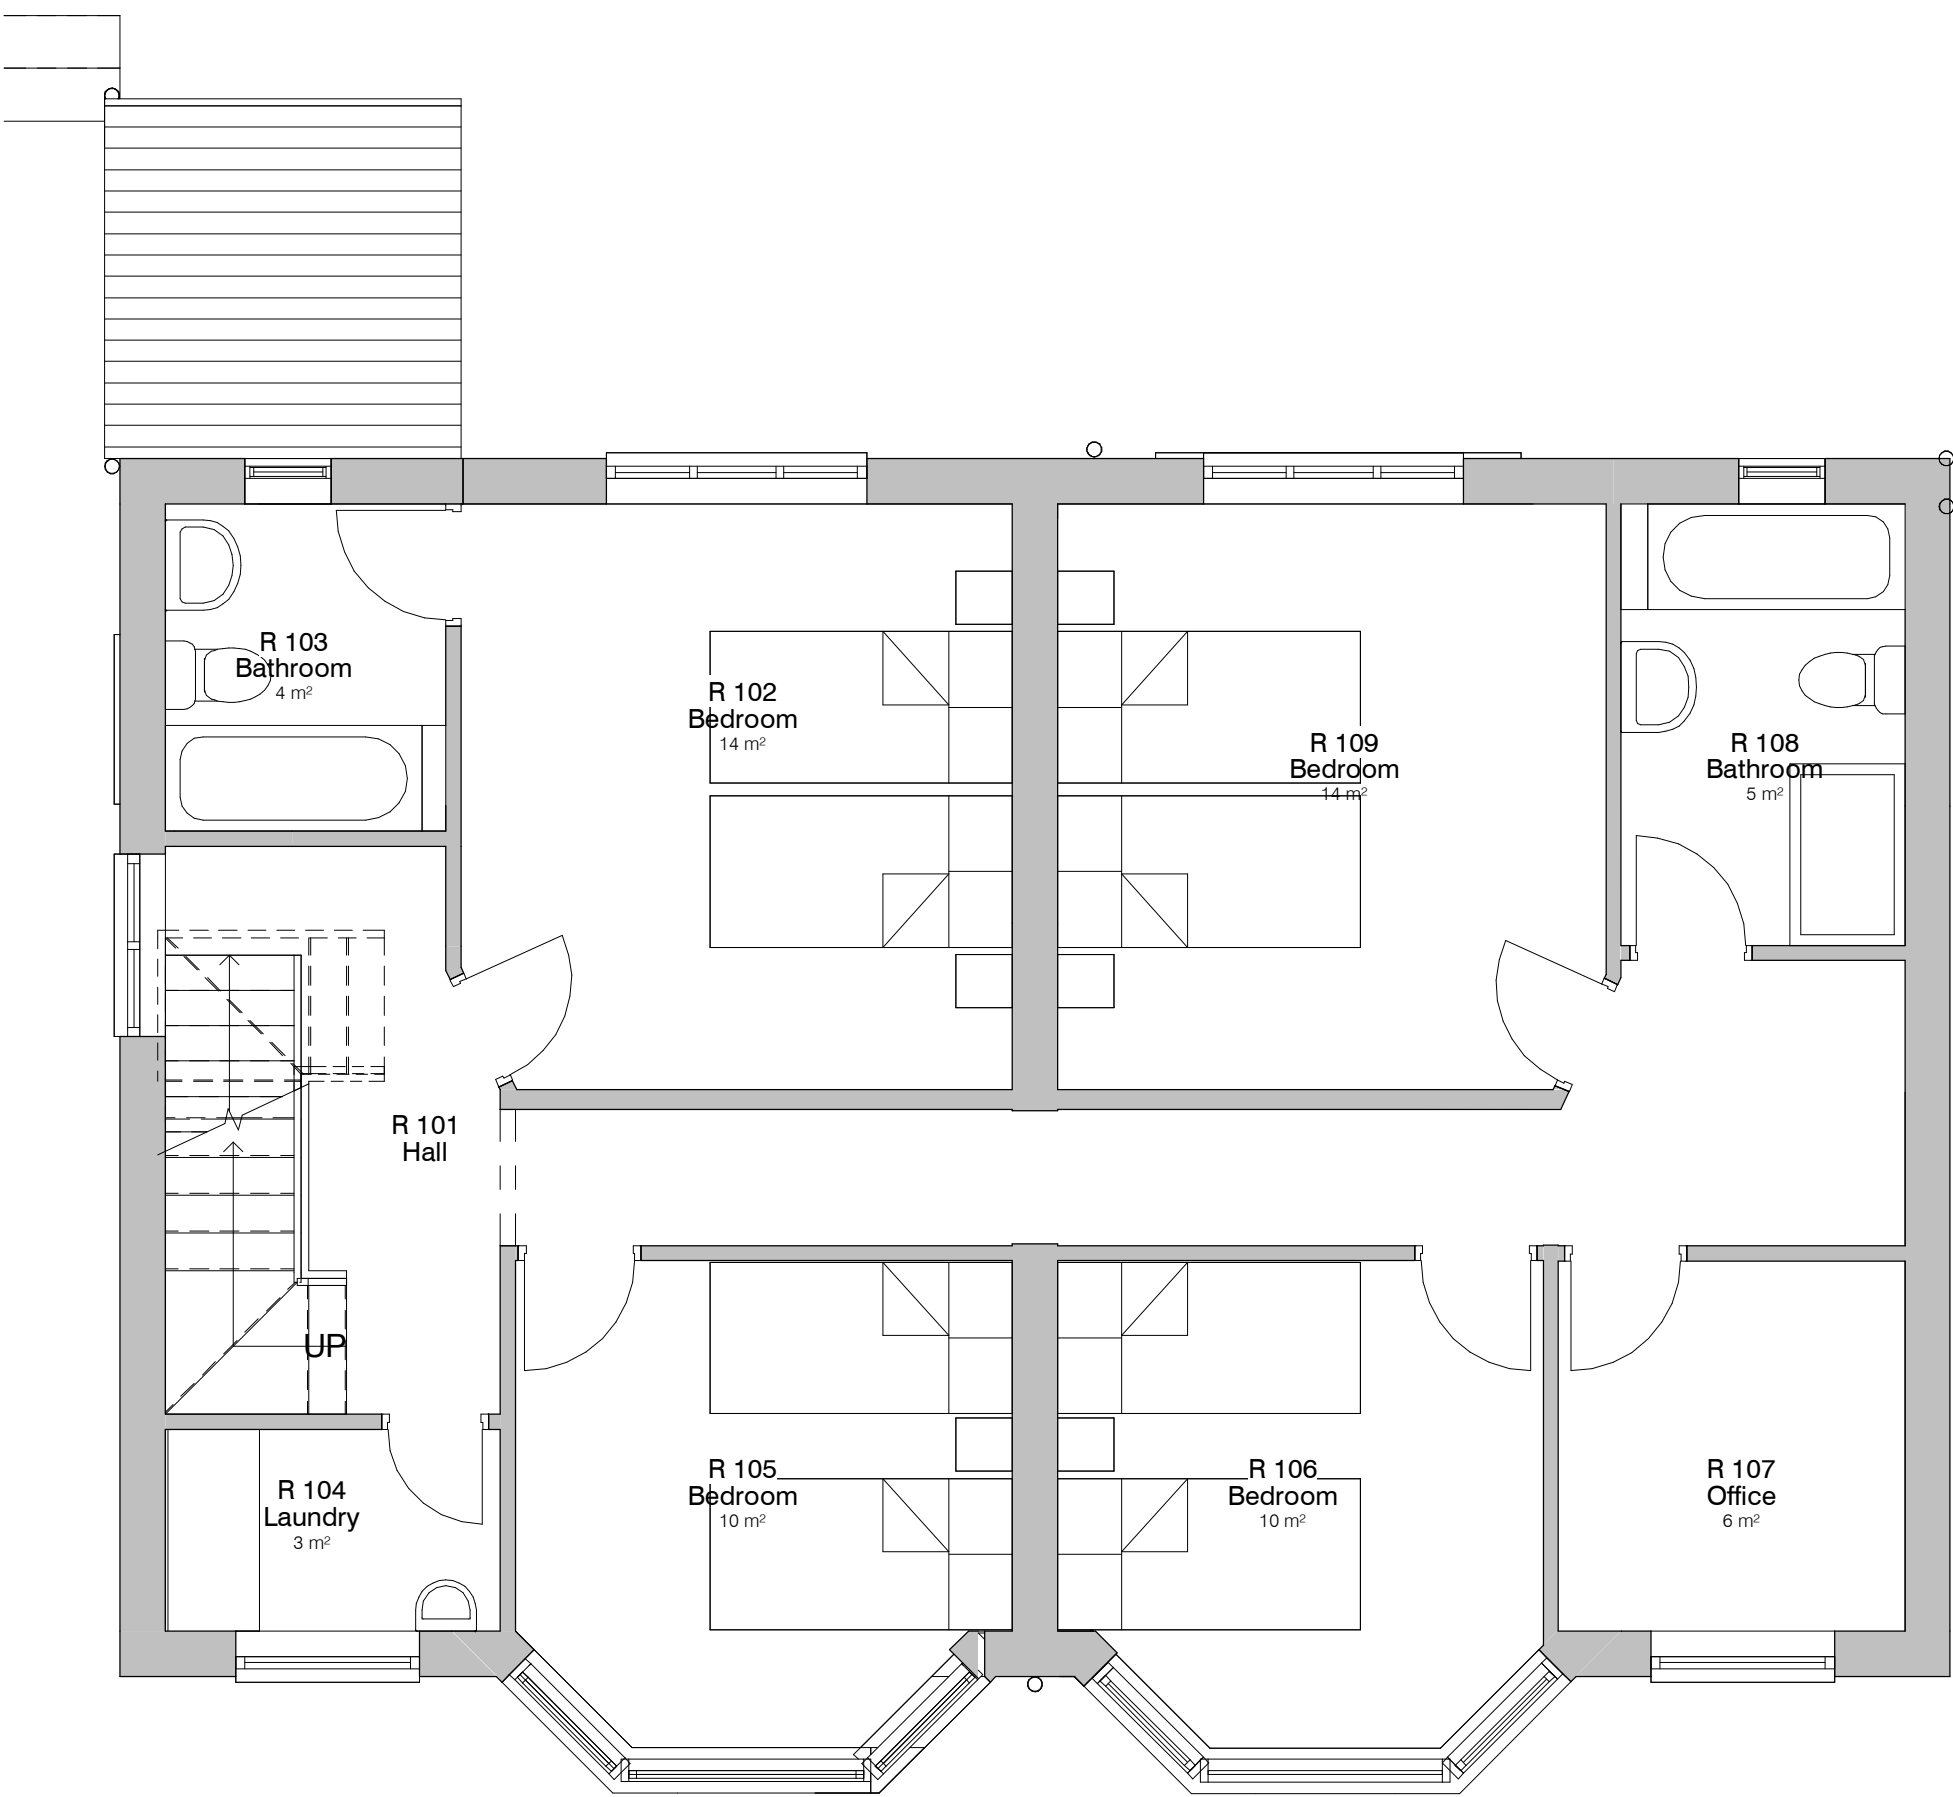

2. Level 1 - Proposed
1 : 50

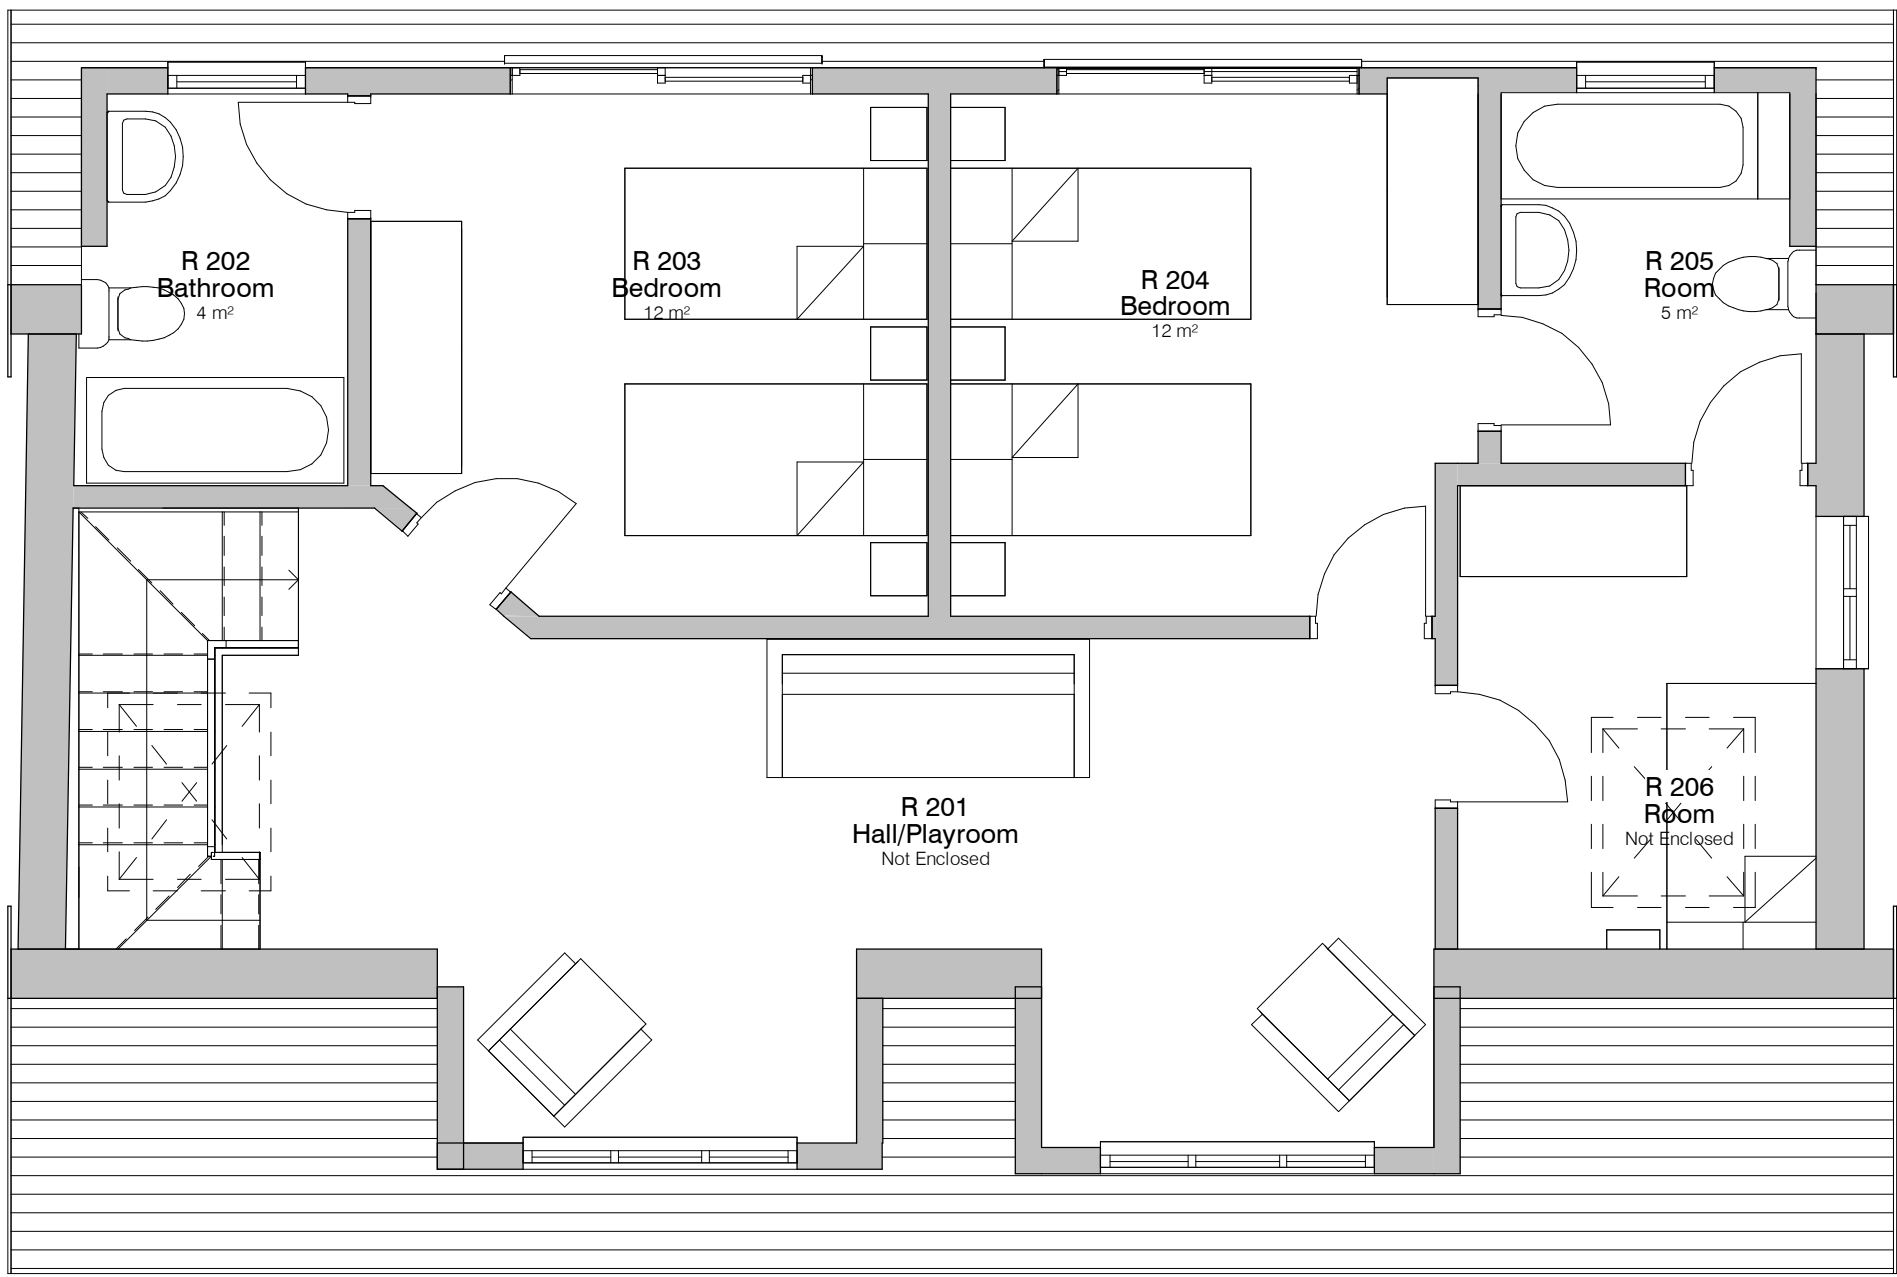

3. Level 2 - Proposed
1 : 50

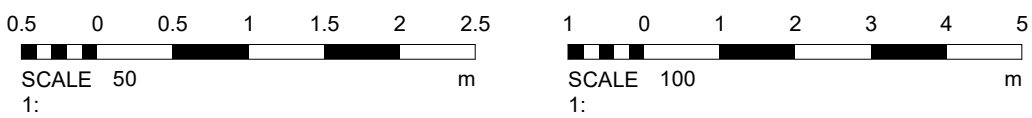

PROJECT	DESCRIPTION	DATE	BY
144 Albert Avenue	As indicated	11 FEB 2022	YM
CLIENT	STATUS	PROJECT NO.	DRAWING NO.
Mr M Hassel	Planning	DA22011.	003.
TITLE	NOTES	REVISIONS	DATE
Proposed GA Plans and Elevations	THIS DRAWING MUST NOT BE REPRODUCED WITHOUT WRITTEN CONSENT OF DEBTAL ARCHITECTURE. ALL DIMENSIONS AND MATERIALS SHALL BE CHECKED AND CONFIRMED BY THE ARCHITECT PRIOR TO CONSTRUCTION. THE ARCHITECT SHALL BE RESPONSIBLE FOR THE ACCURACY OF THE INFORMATION PROVIDED IN THIS DRAWING. 