
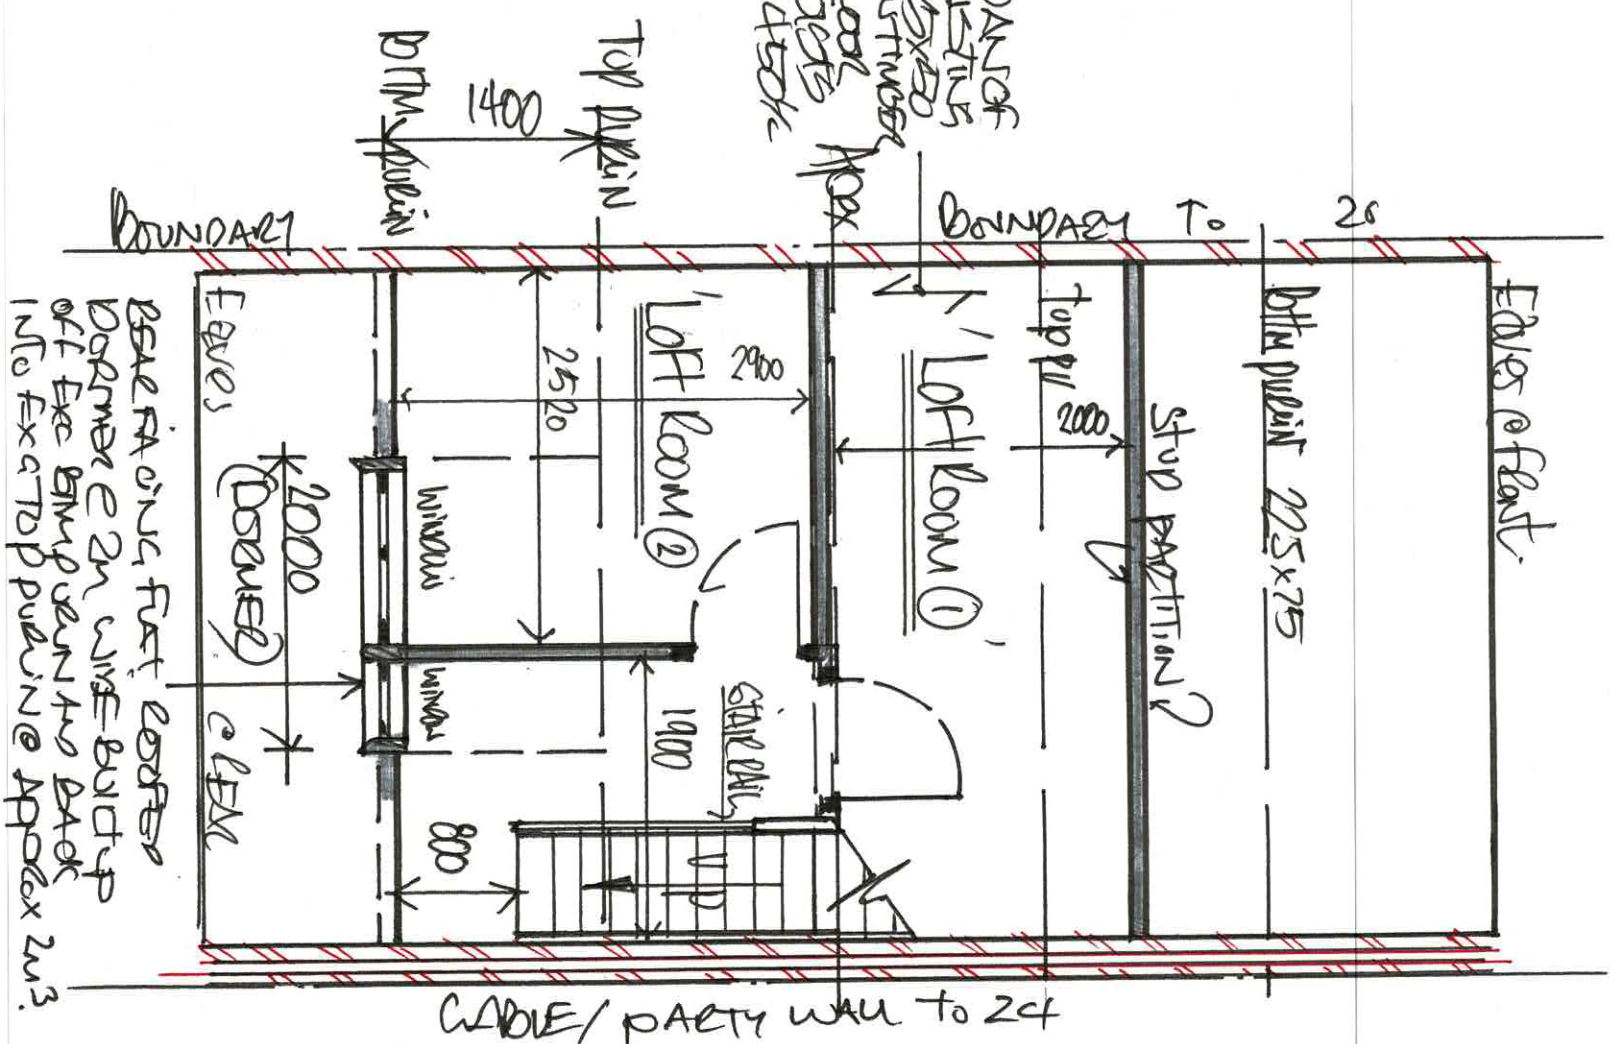
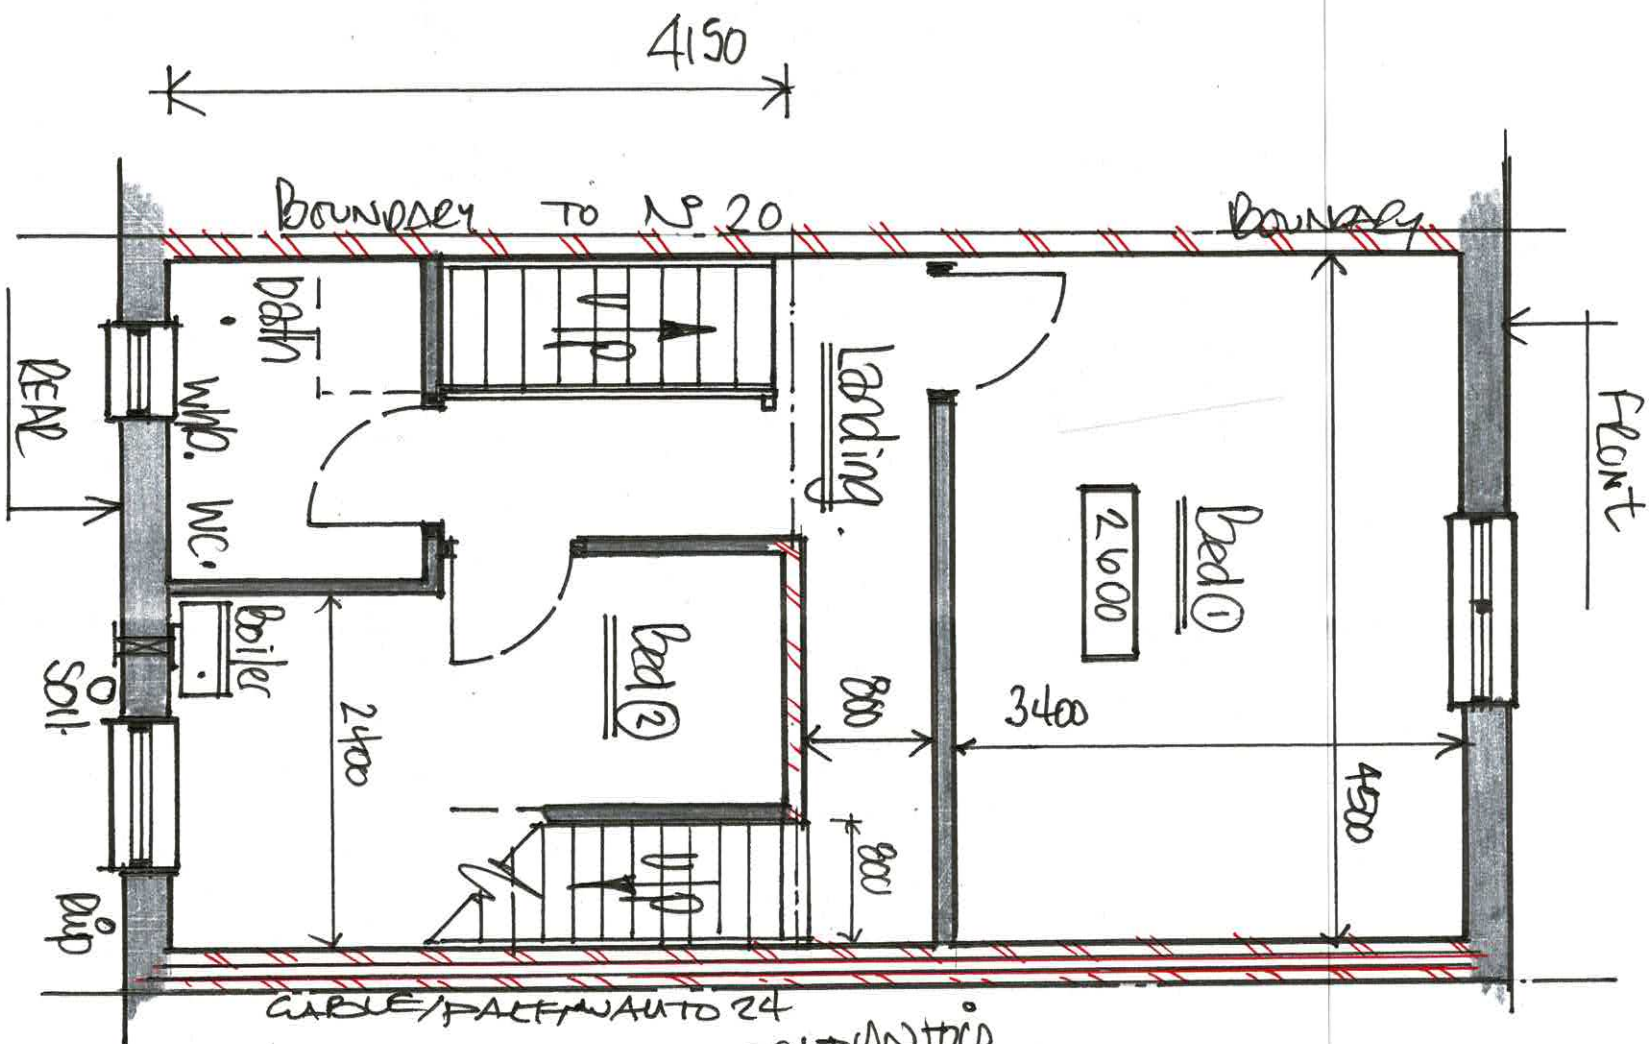


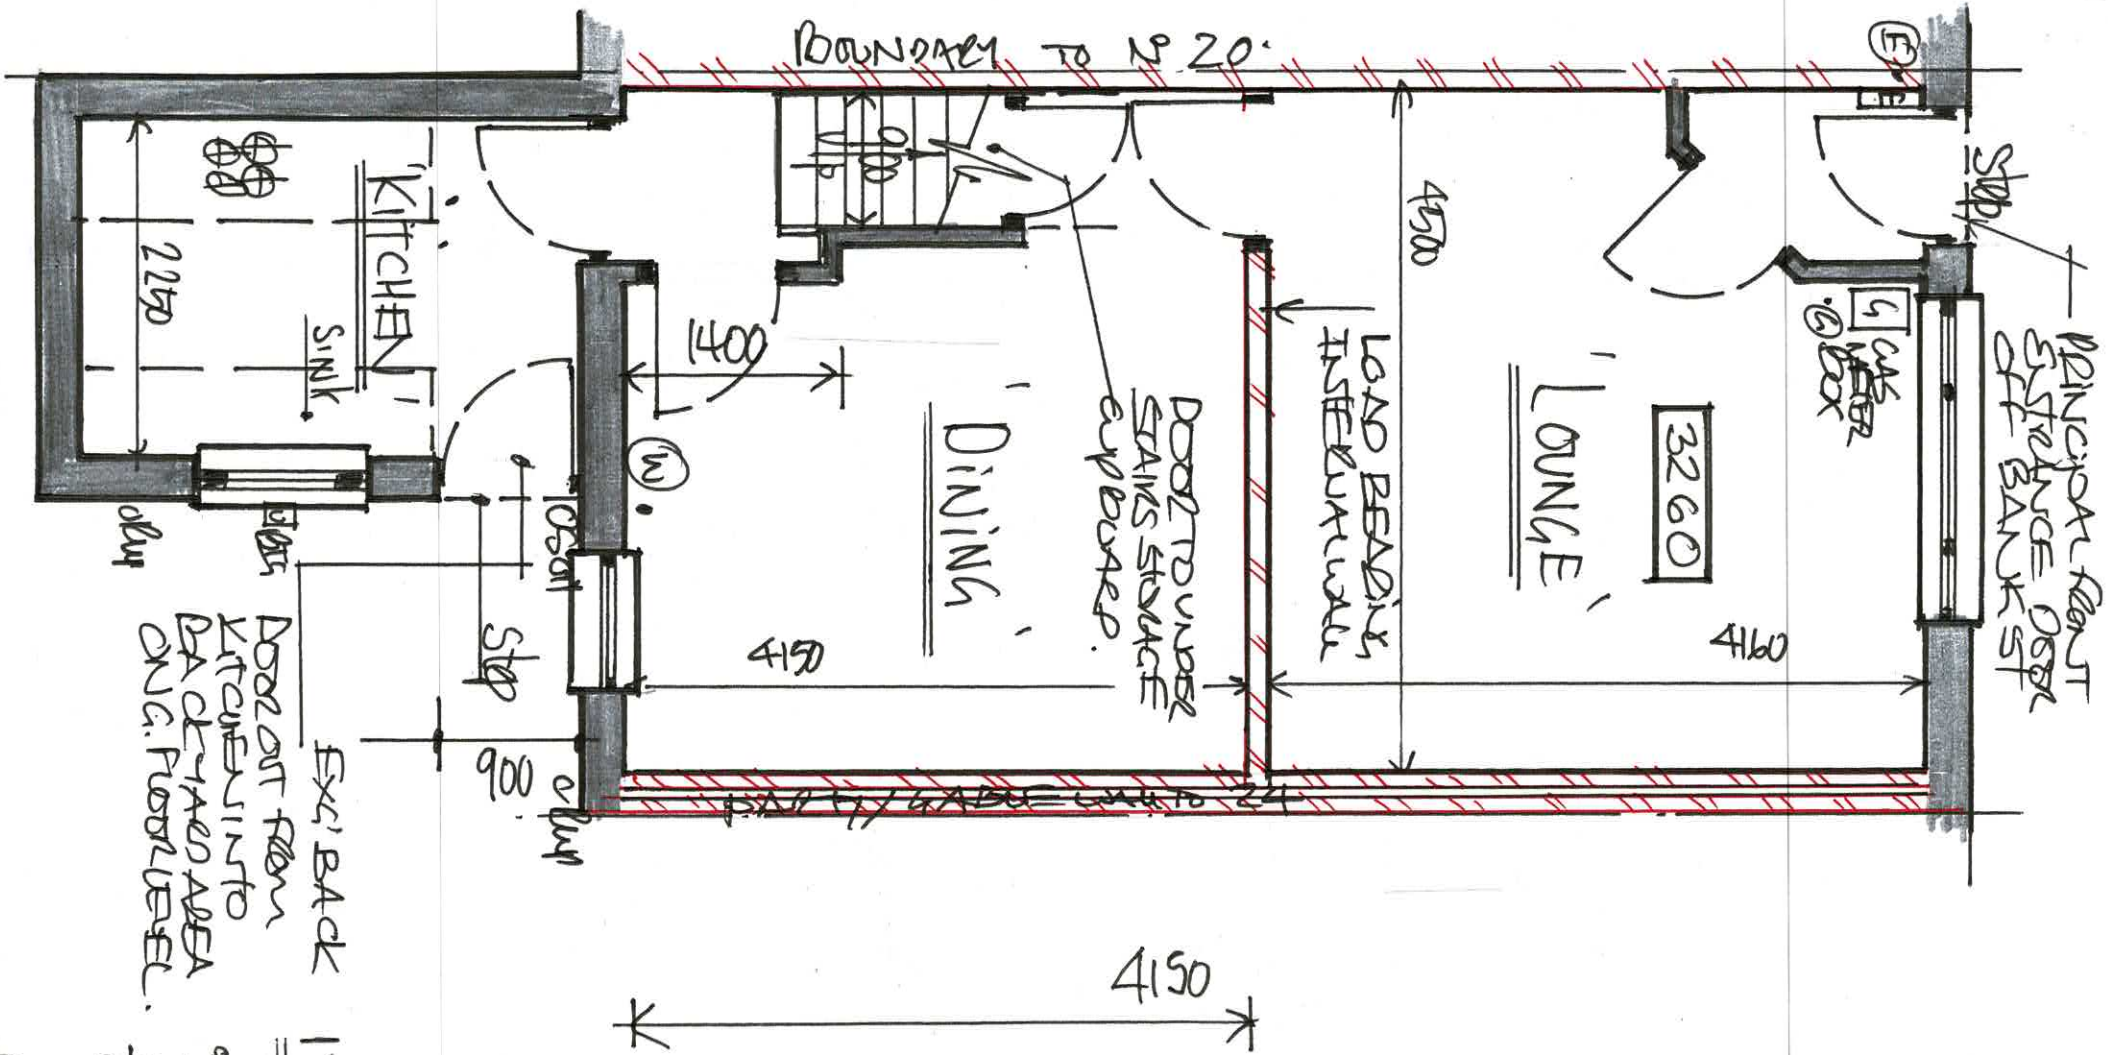

1:50 EXISTING "GROUND, FIRST & 2ND FLOOR (LOFT) PLAN'S"

GENERAL NOTE: - THESE PLANS DETAILS AND DRAWINGS HAVE BEEN PRODUCED, DETAINED AND DEPOSITED FOR THE SOLE PURPOSES OF APPLYING TO BUILD CONSIDER BUILDING CONTROL IN ORDER TO OBTAIN THE NECESSARY BUILDING REGULATIONS FULL PLAN/PLANNING APPROVALS ONLY TO REMAIN AND OBTAIN CONSENT FOR A LOFT CONVERSION TO A MID-TERMINED BUILDING ONLY!!

D R G N: 2