

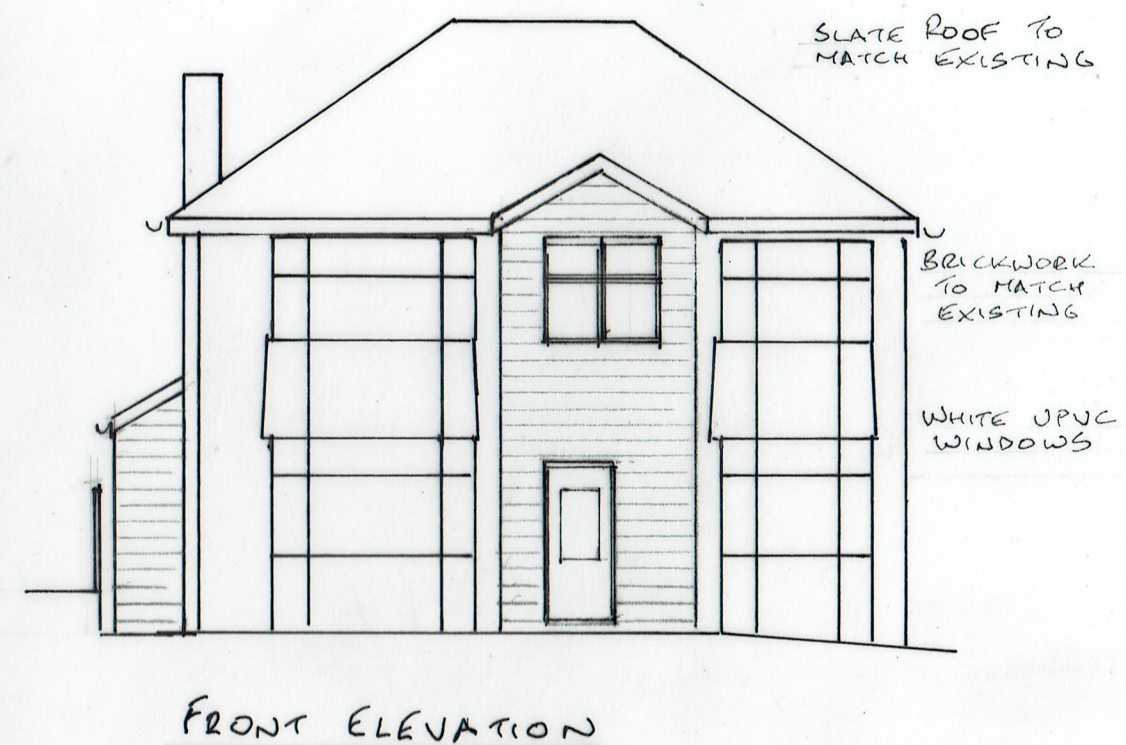


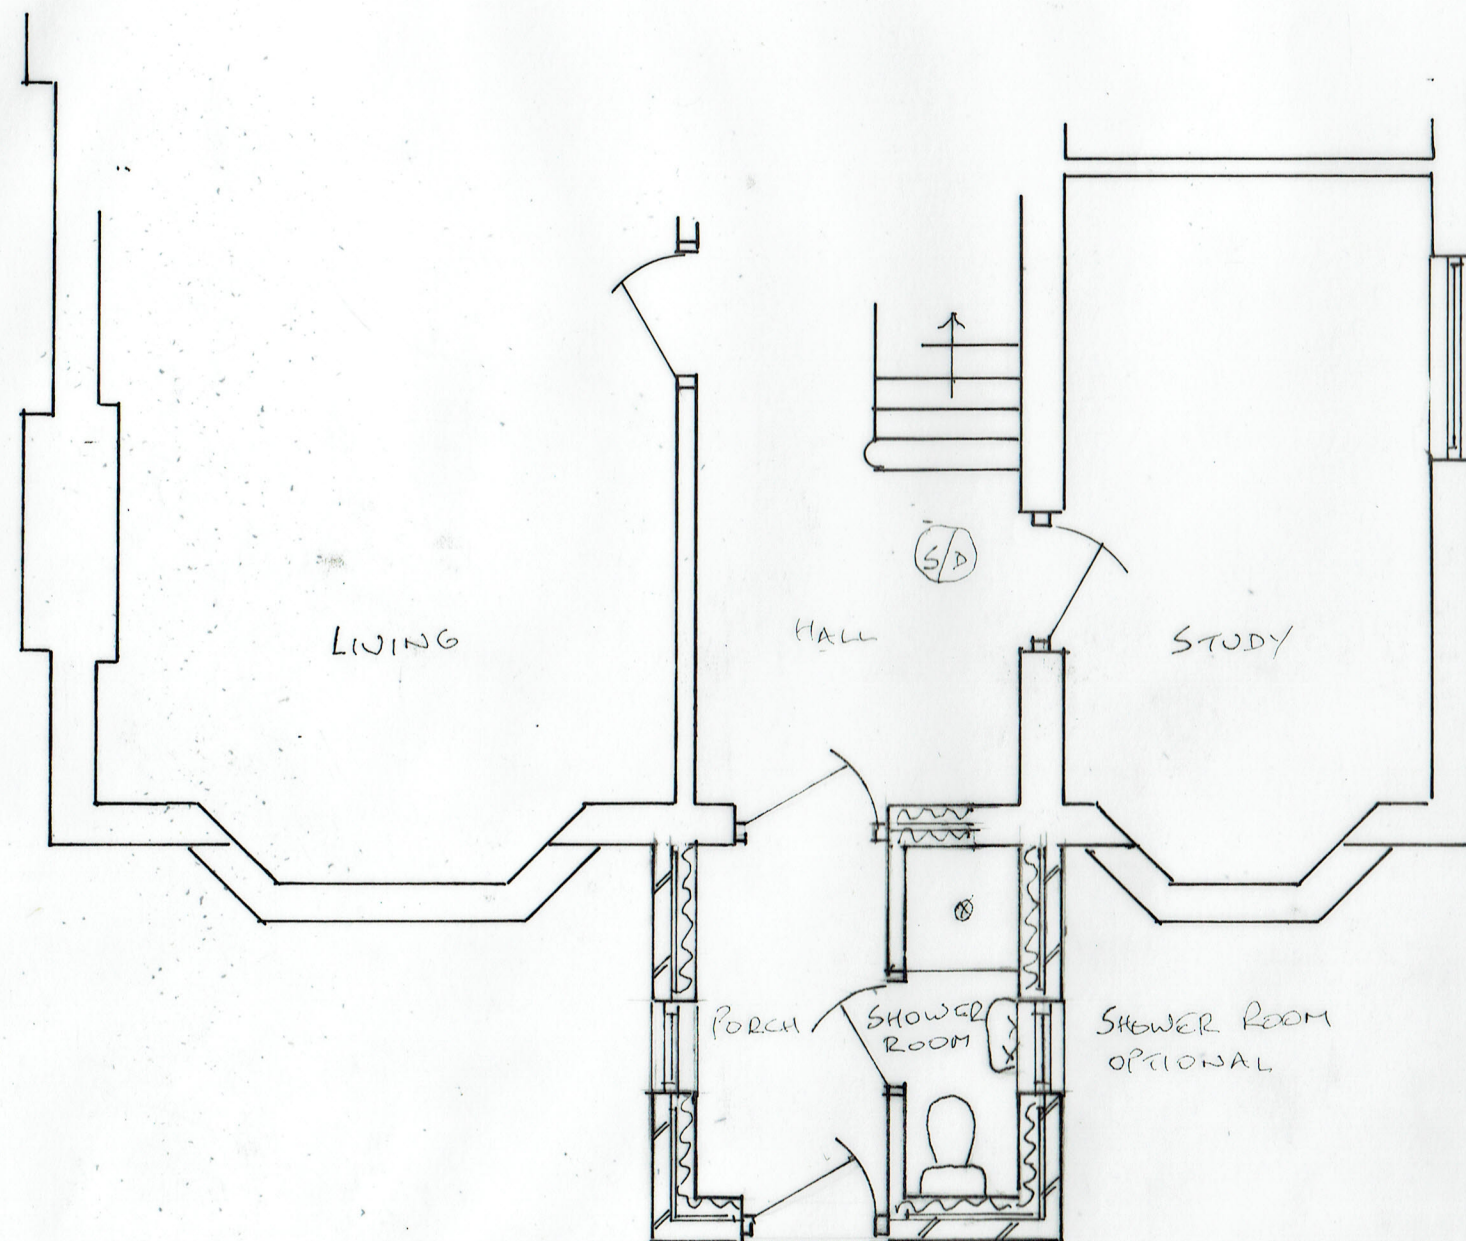

8 PROPOSED GROUND FLOOR PLAN

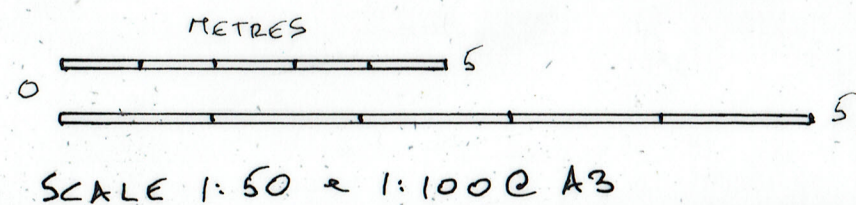

09/11/2021

21/603/08

TWO STOREY FRONT EXTENSION
126 PARKHILLS ROAD, BURY BL9 6AW