


Location Plan

Site Address: Easting: 379623 Northing: 410737

Date Produced: 02-Oct-2024

Scale: 1:1250 @A4

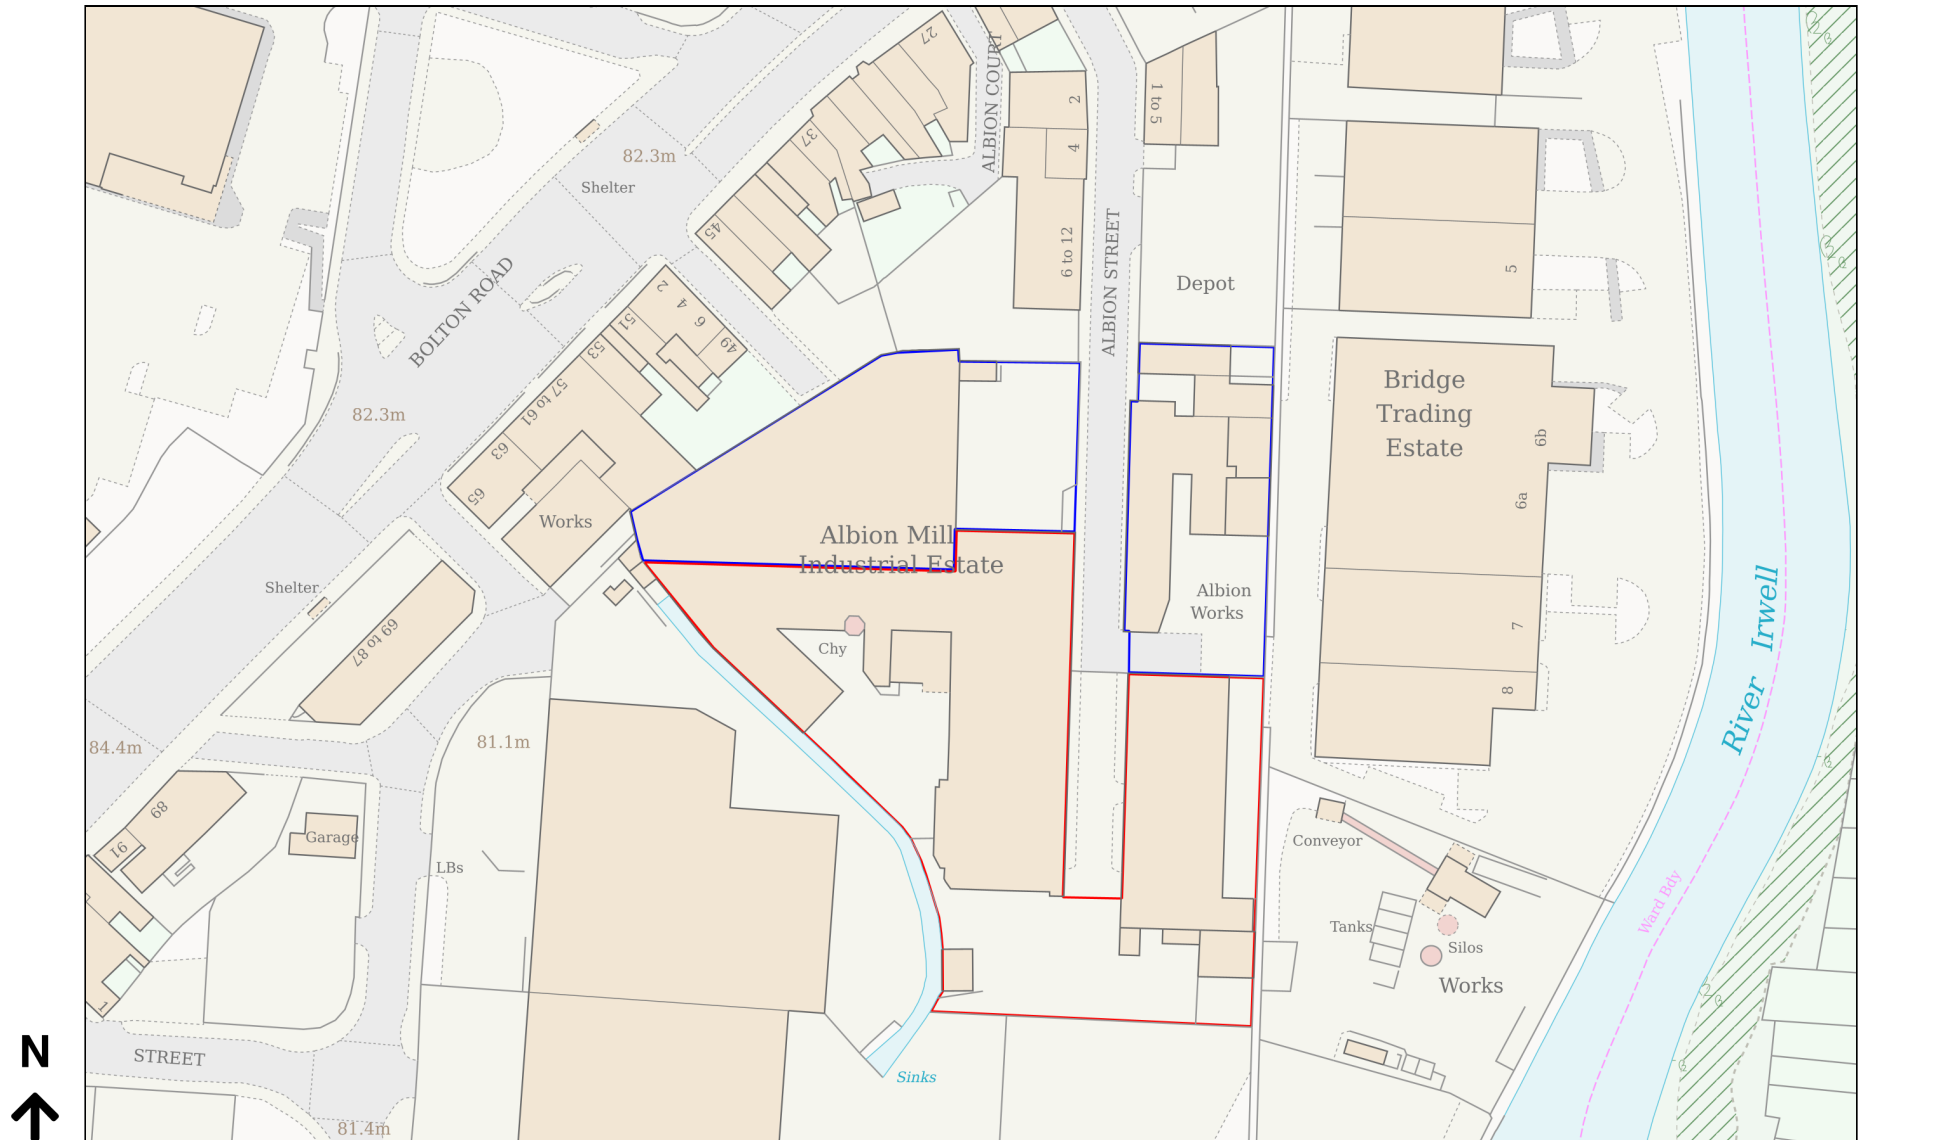

Planning Portal Reference: PP-13439617v1