


NO PART OF EXTENSION,
ABOVE OR BELOW GROUND,
TO ENCROACH OVER BOUNDARY.

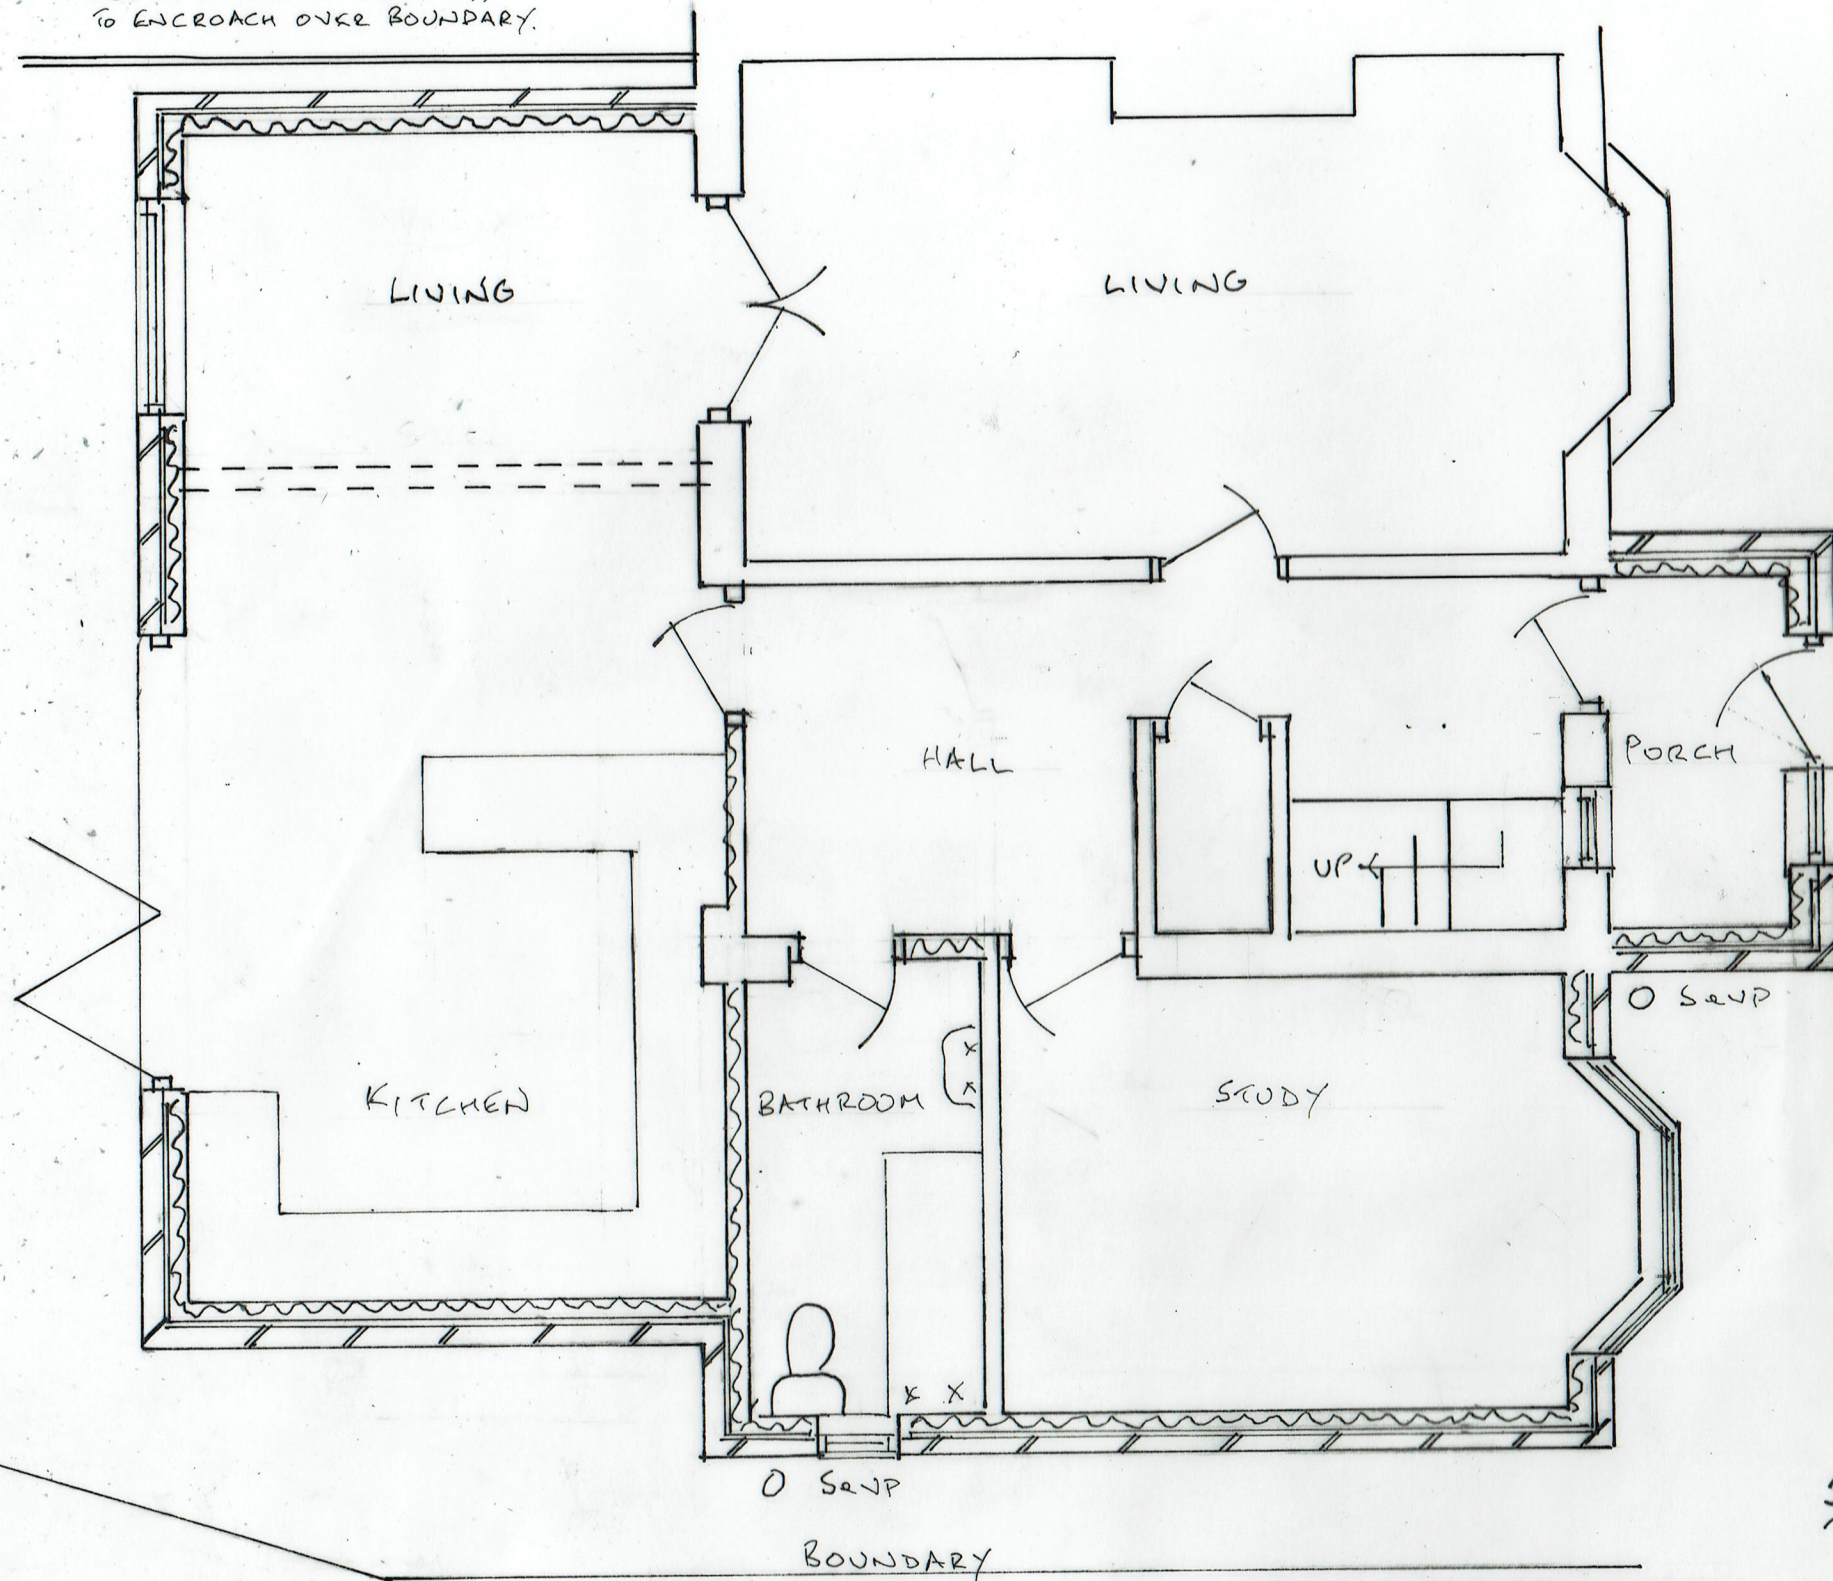

3 PROPOSED GROUND FLOOR
PLAN

24/03/2022

22/684/03

0 METRES 5
SCALE 1:50 @ A3

TWO STOREY EXTENSION
179 PARKHILLS ROAD, BURY