


Site Location Plan 1:1250

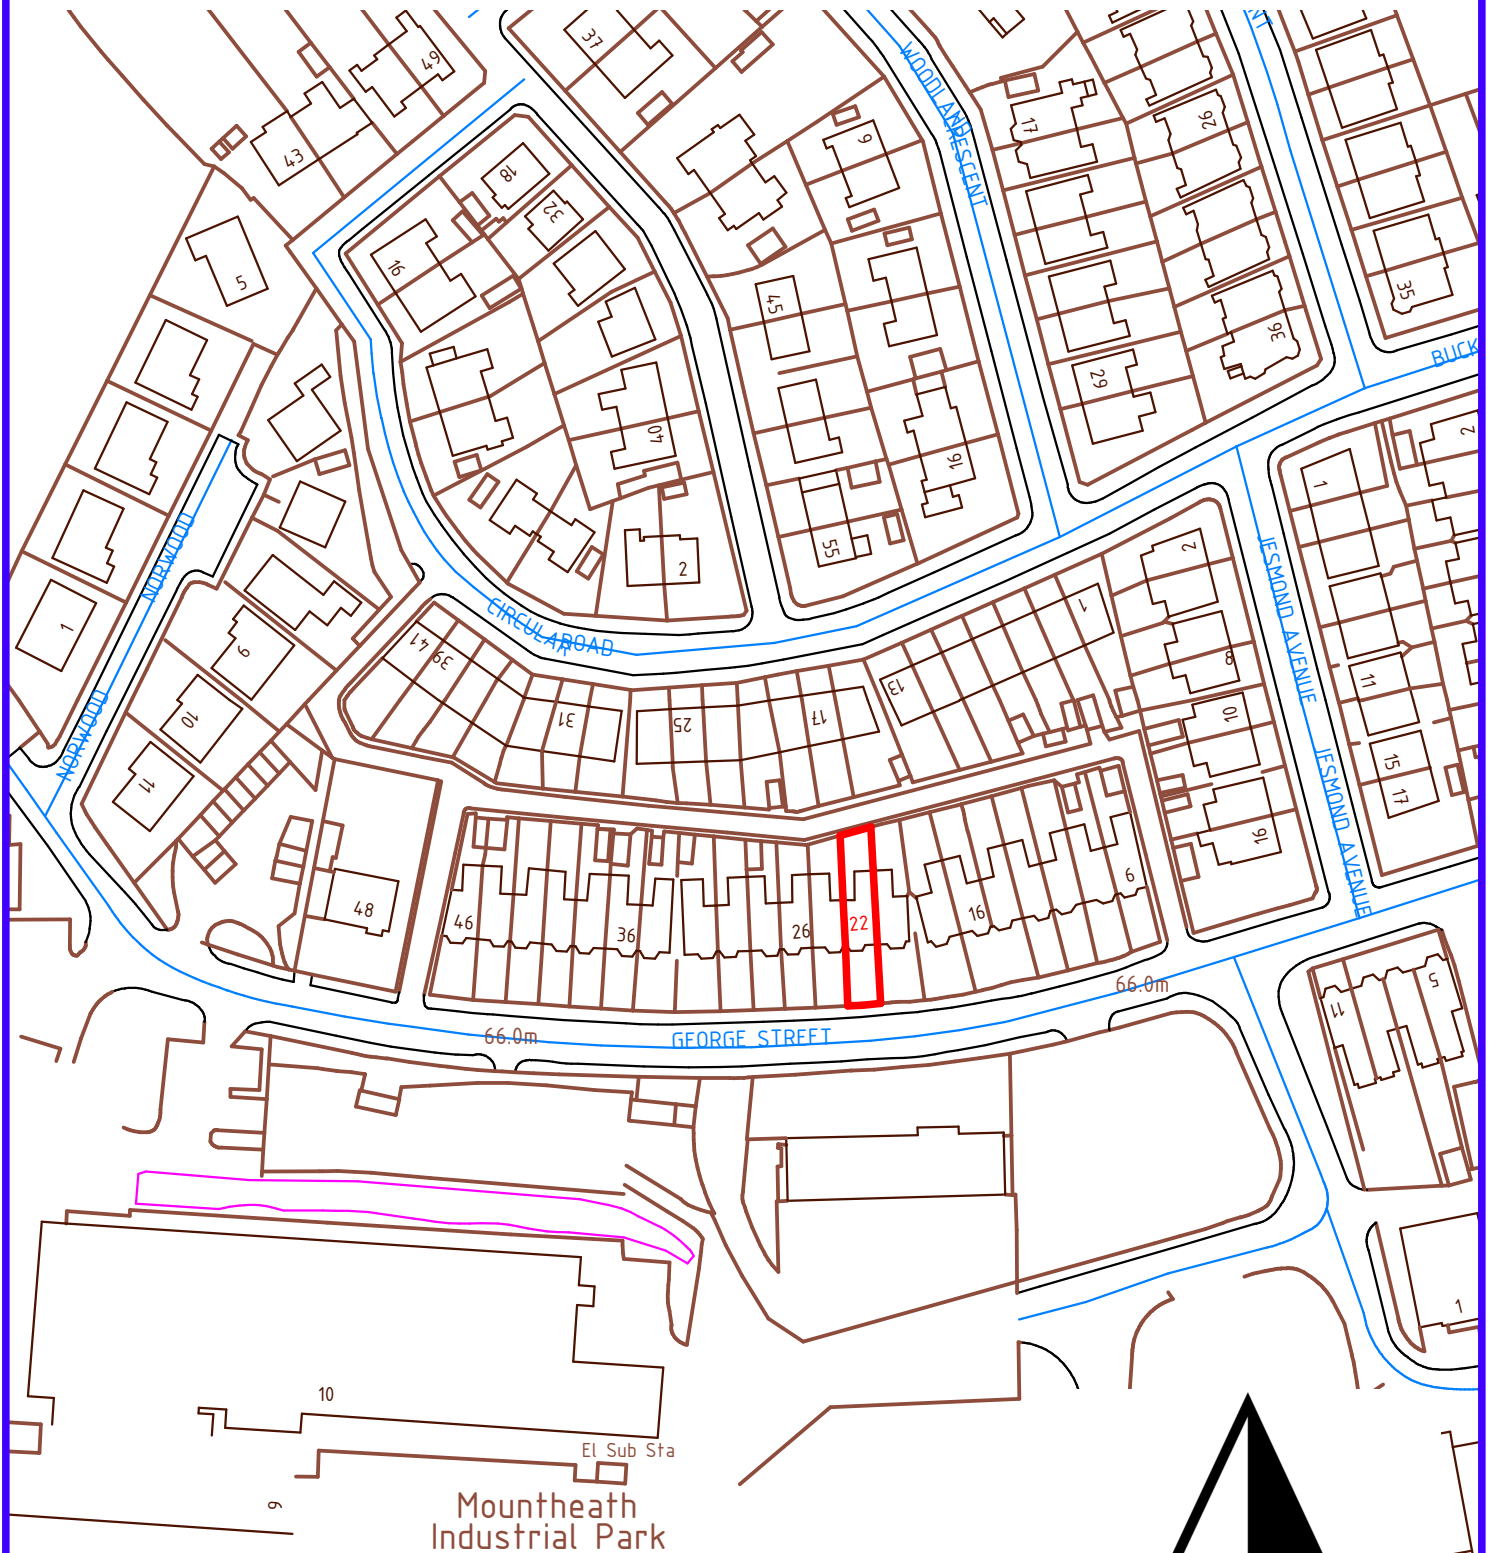

SITE ADDRESS:
22 GEORGE STREET
PRESTWICH
M25 9WS

