


- existing structure
- structure removed
- structure below/in foreground
- new brick
- new structure
- WL Wall Light [domestic style]

REAR EXTENSION = 18m²
2 STOREY SIDE EXTENSION = 35m²

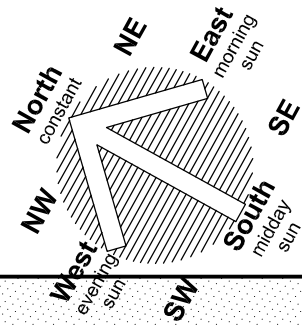

Mature Hedge

Mature Hedge


Bath:
B1. Remove wall and move door position for extra space.
B2. Shower with fan shown 1.2 x 0.8m.
B3. Island bath?
B4. Basin with storage.

Landing:
L1. Loft hatch increased and loft ladders added to allow easy access to loft for extra storage space.
L2. Landing width increased and 2 new steps up to new Landing to Bedrooms.
L3. Sun pipe to allow natural daylight to Landing.

En-Suite:
ES1. Board doorway and form new door from Bed1.
ES2. Create Dressing Room Area.
ES3. Shower with fan shown 1.2 x 0.8m.

Front set back to line through with main front elevation, to give balance and respect the existing house. Make good to original corner with bricks from original rear extension.

No.530
Mature Hedge

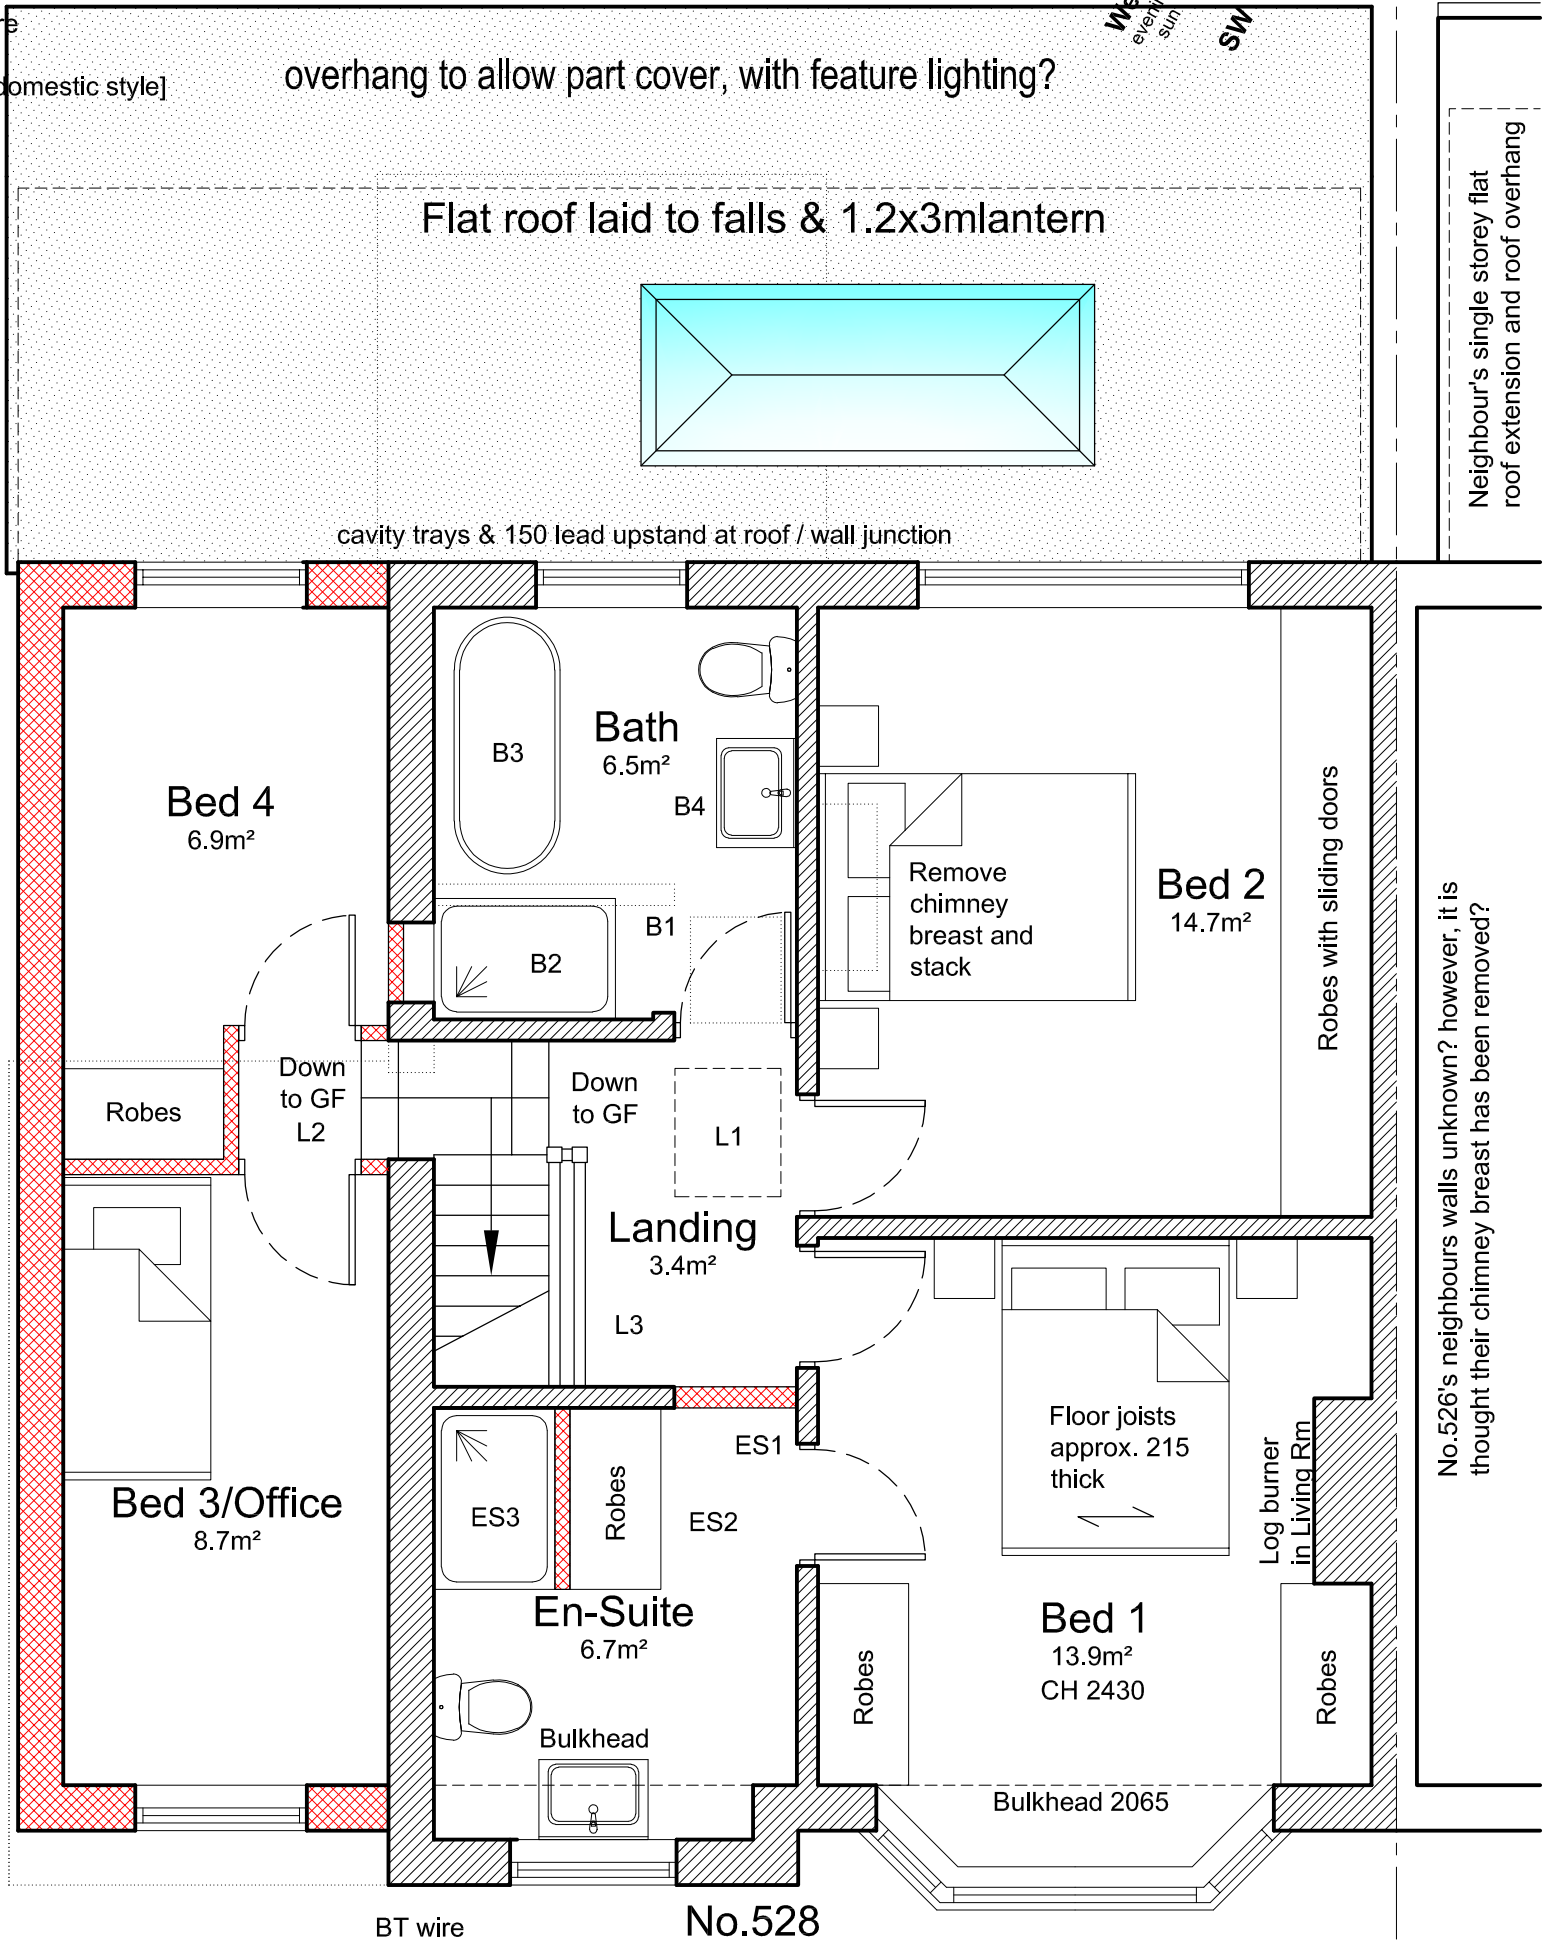

Neighbour's single storey flat
roof extension and roof overhang

No.526's neighbours walls unknown? however, it is
thought their chimney breast has been removed?

No.526

Proposed First Floor

