



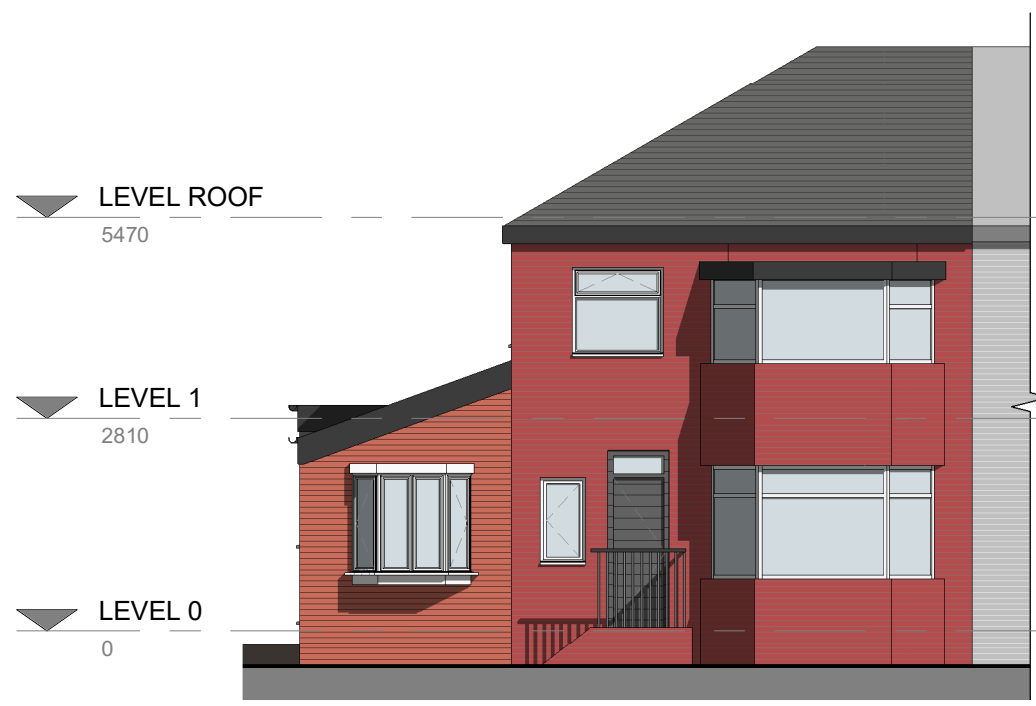


4. Front - Proposed
1 : 100




5. Left Side - Proposed
1 : 100

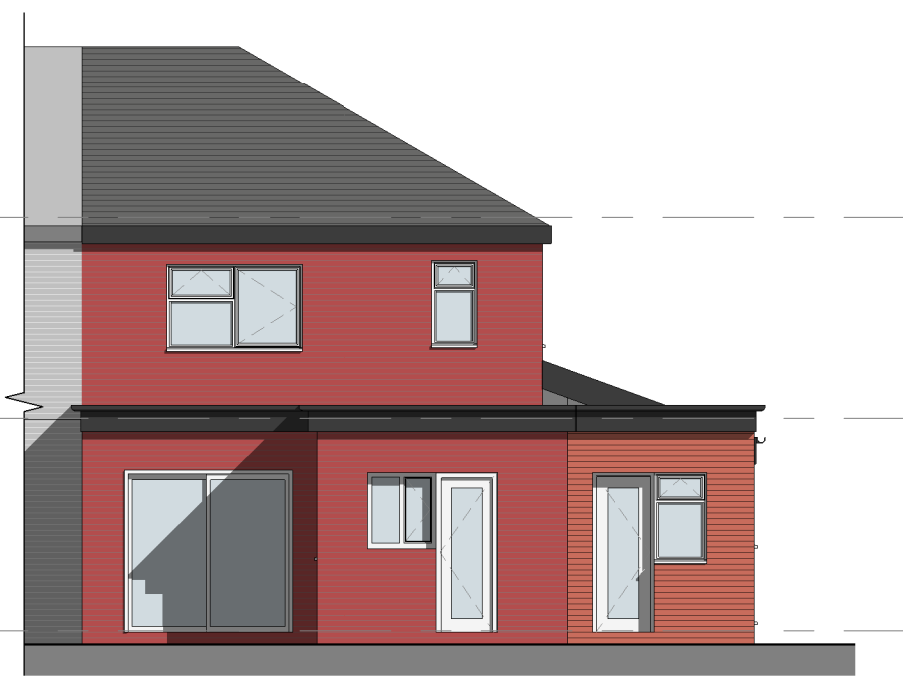


6. Rear - Proposed
1 : 100

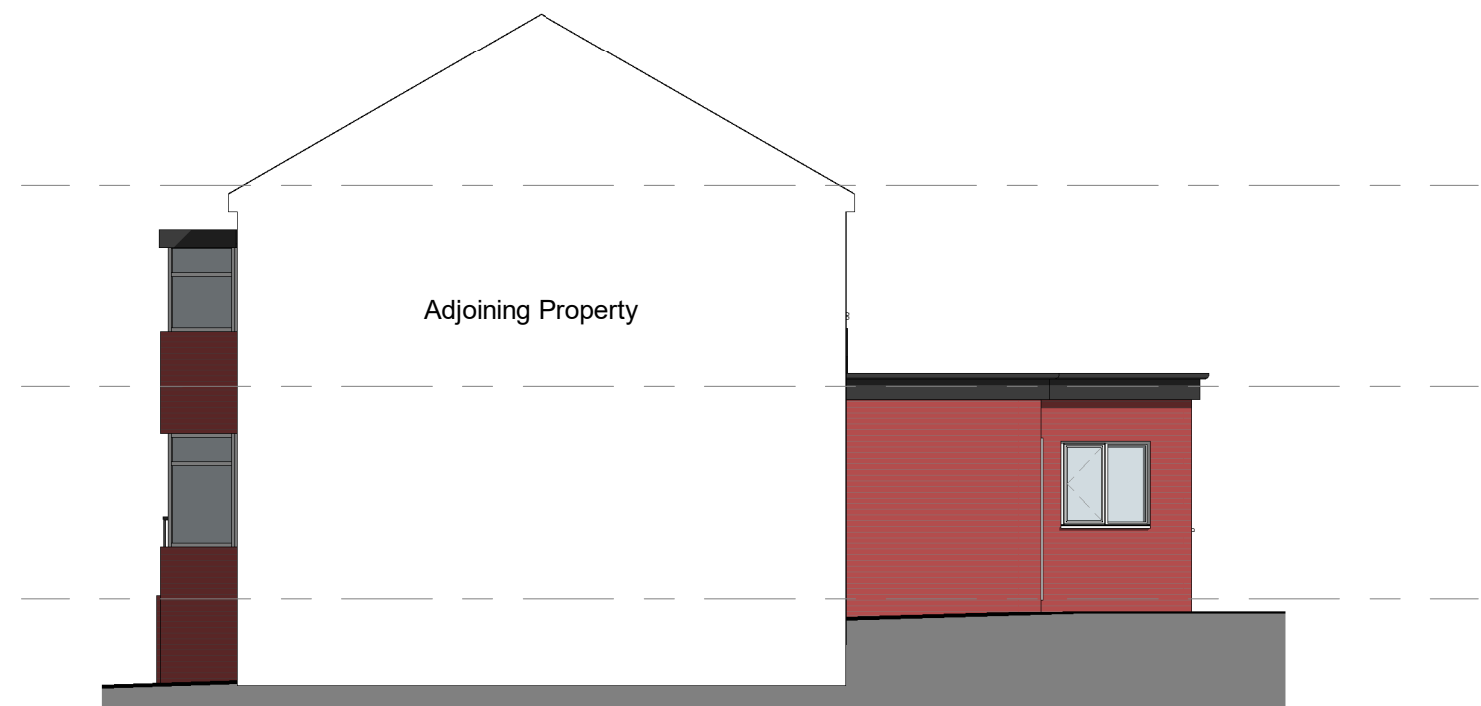

7. Right Side - Proposed
1 : 100

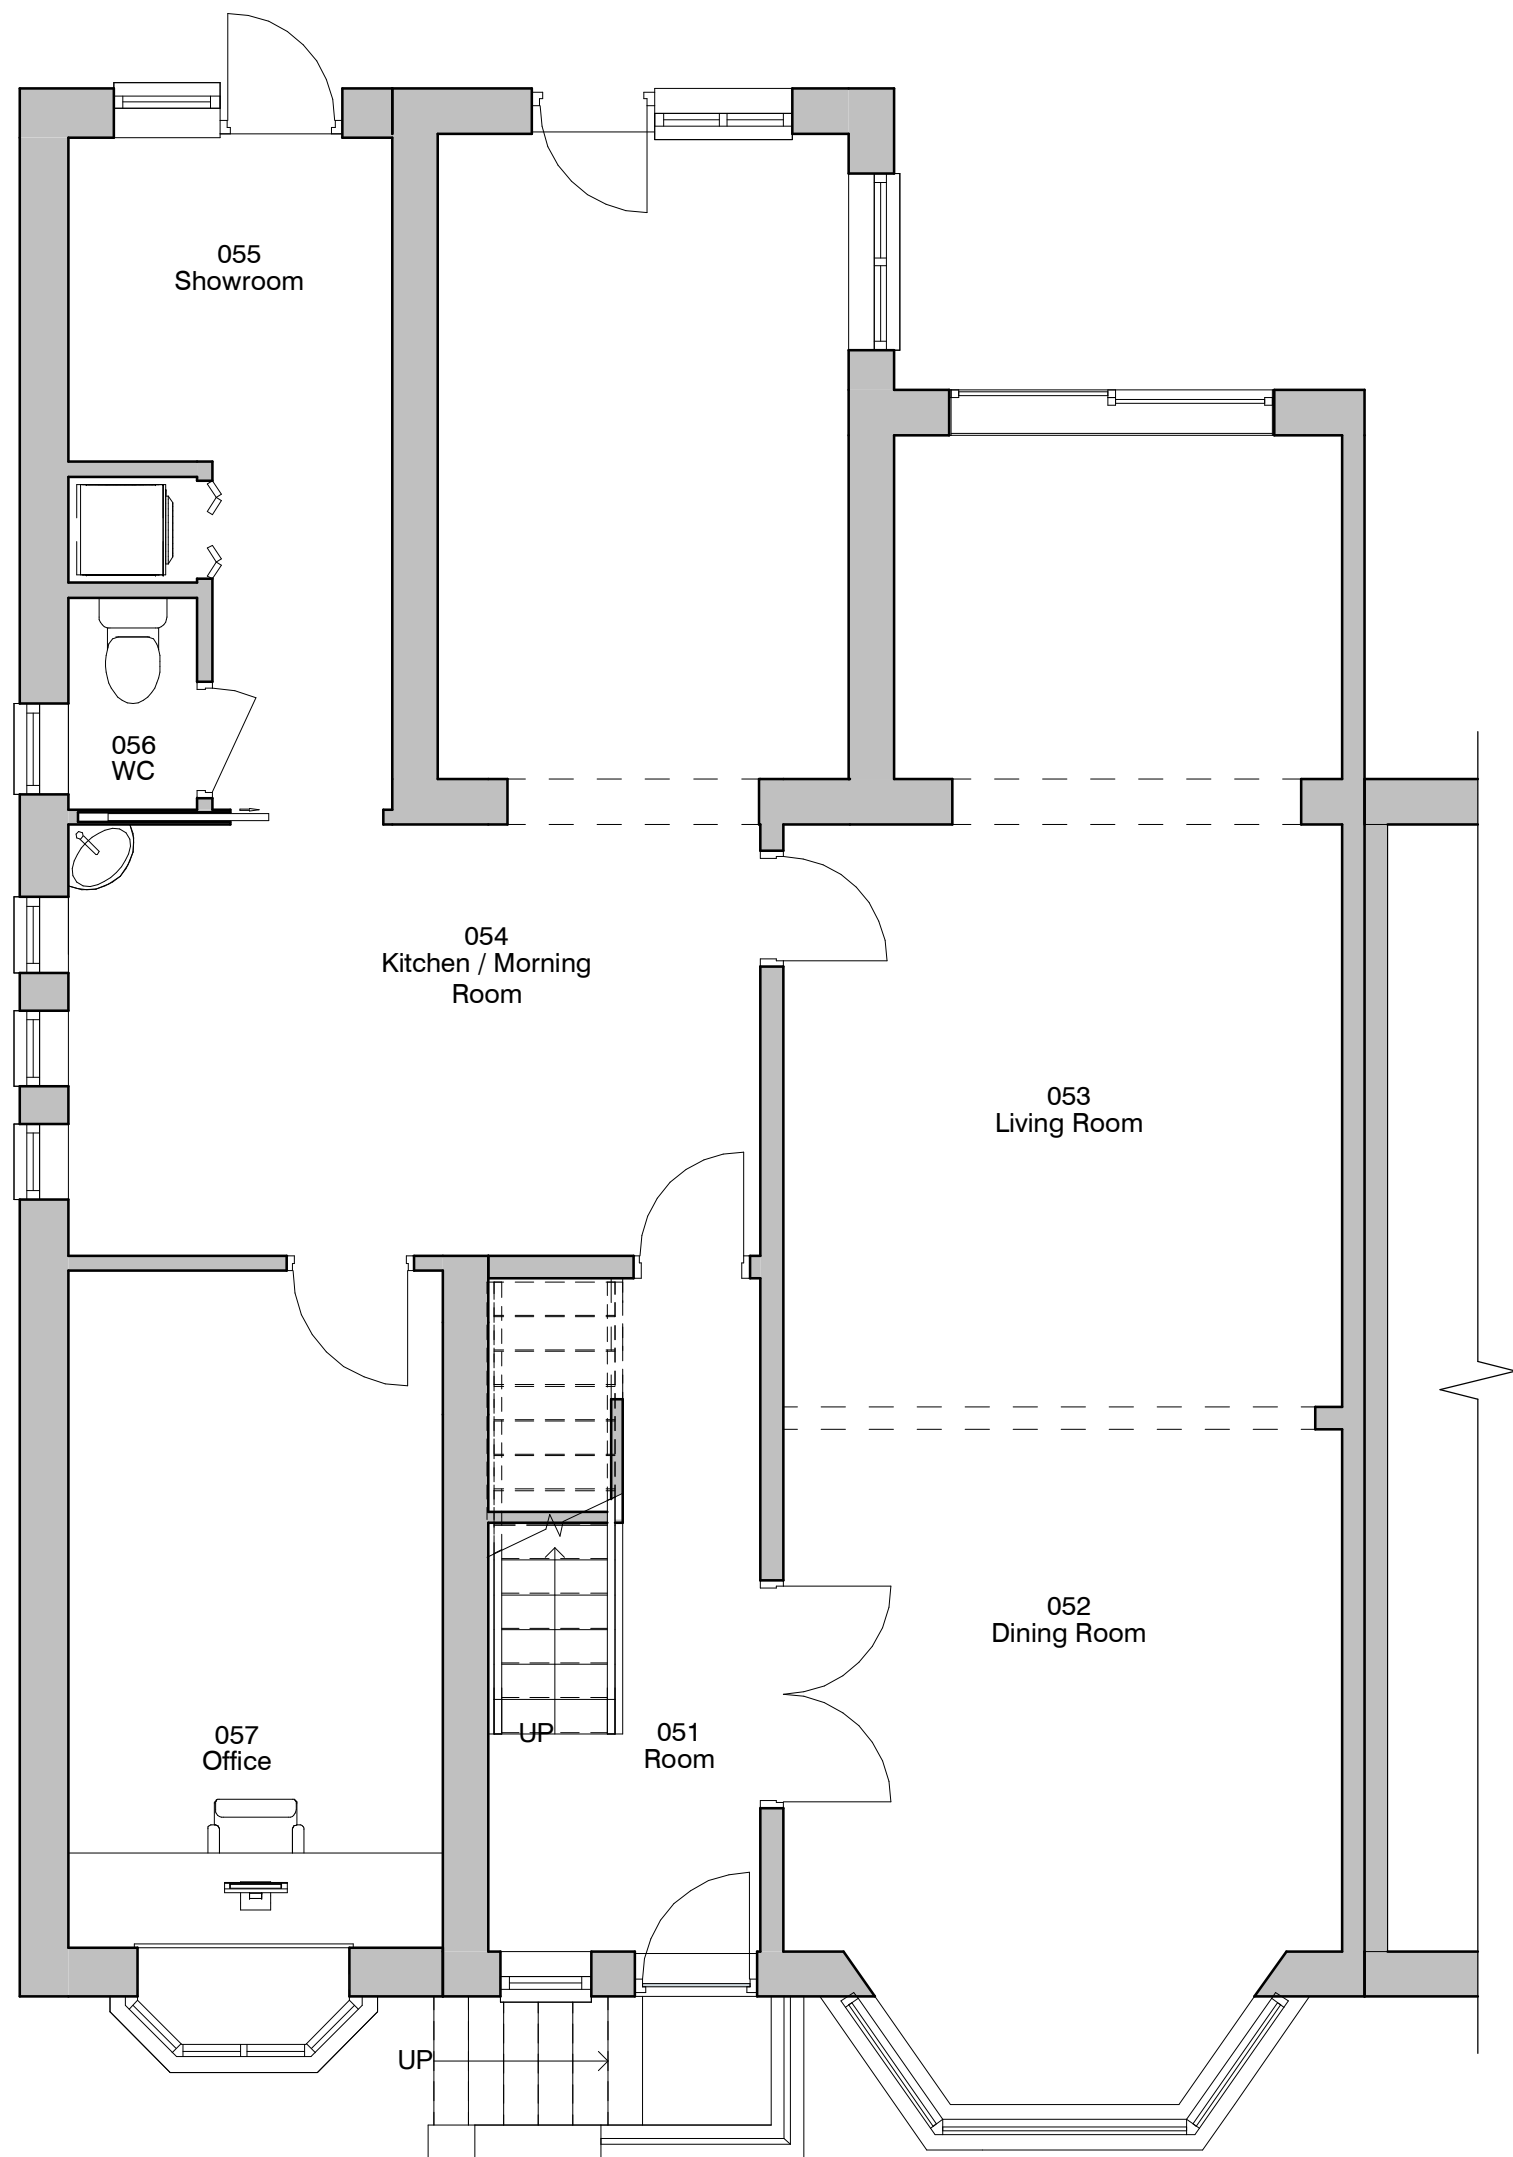

1. Level 0 - GA Proposed
1 : 50

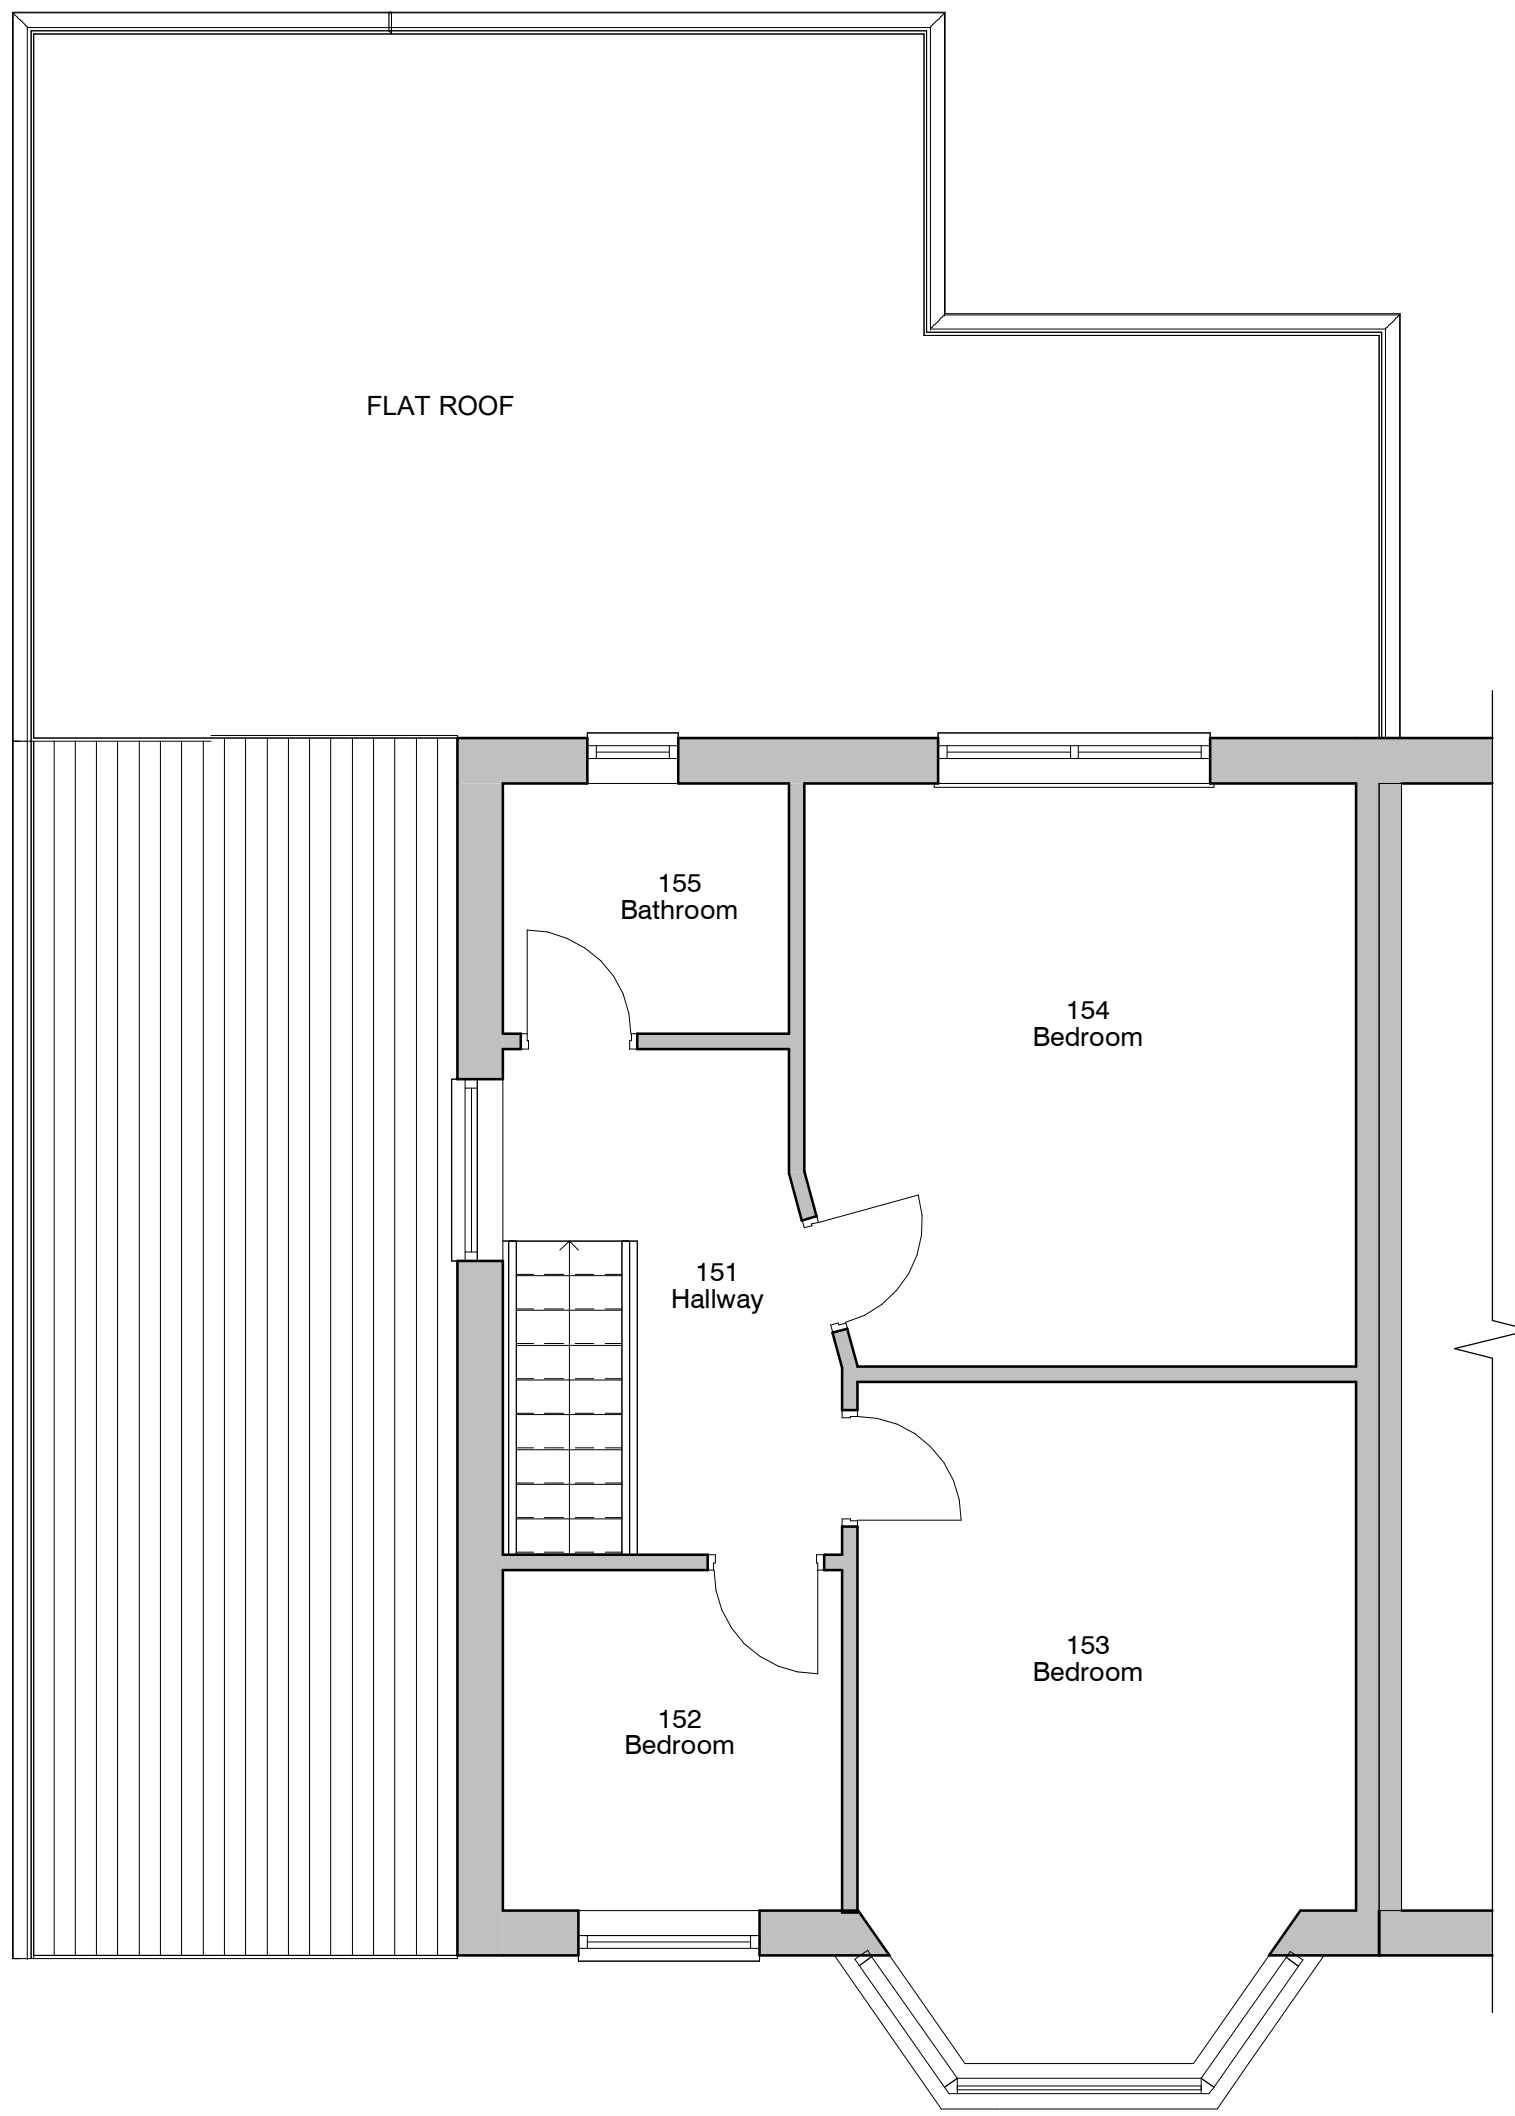

2. Level 1 - GA Proposed
1 : 50

Note Block - Elevations - GA

0.5 0 0.5 1 1.5 2 2.5
SCALE 1:50 m

PROJECT	37 Parkway	SCALE & A1	DATE	17 NOV 2021	DRAWN BY	ER
CLIENT	Owner	STATUS	PLANNING	PROJECT NO.	DRAWING NO.	REV.
TITLE	Proposed GA Plans and Elevations	DA21077.	003.	3		
NOTES	THIS DRAWING MUST NOT BE REPRODUCED WITHOUT WRITTEN CONSENT OF DEBTAL ARCHITECTURE. ALL DIMENSIONS AND MATERIALS SHALL BE CHECKED AND CONFIRMED BY THE ARCHITECT BEFORE CONSTRUCTION. ALL DIMENSIONS SHALL BE IN ACCORDANCE WITH CURRENT STATUTORY REGULATION. ALL DIMENSIONS ON THIS DRAWING ARE IN MILLIMETRES UNLESS OTHERWISE STATED.					