


Site Location Plan 1:1000

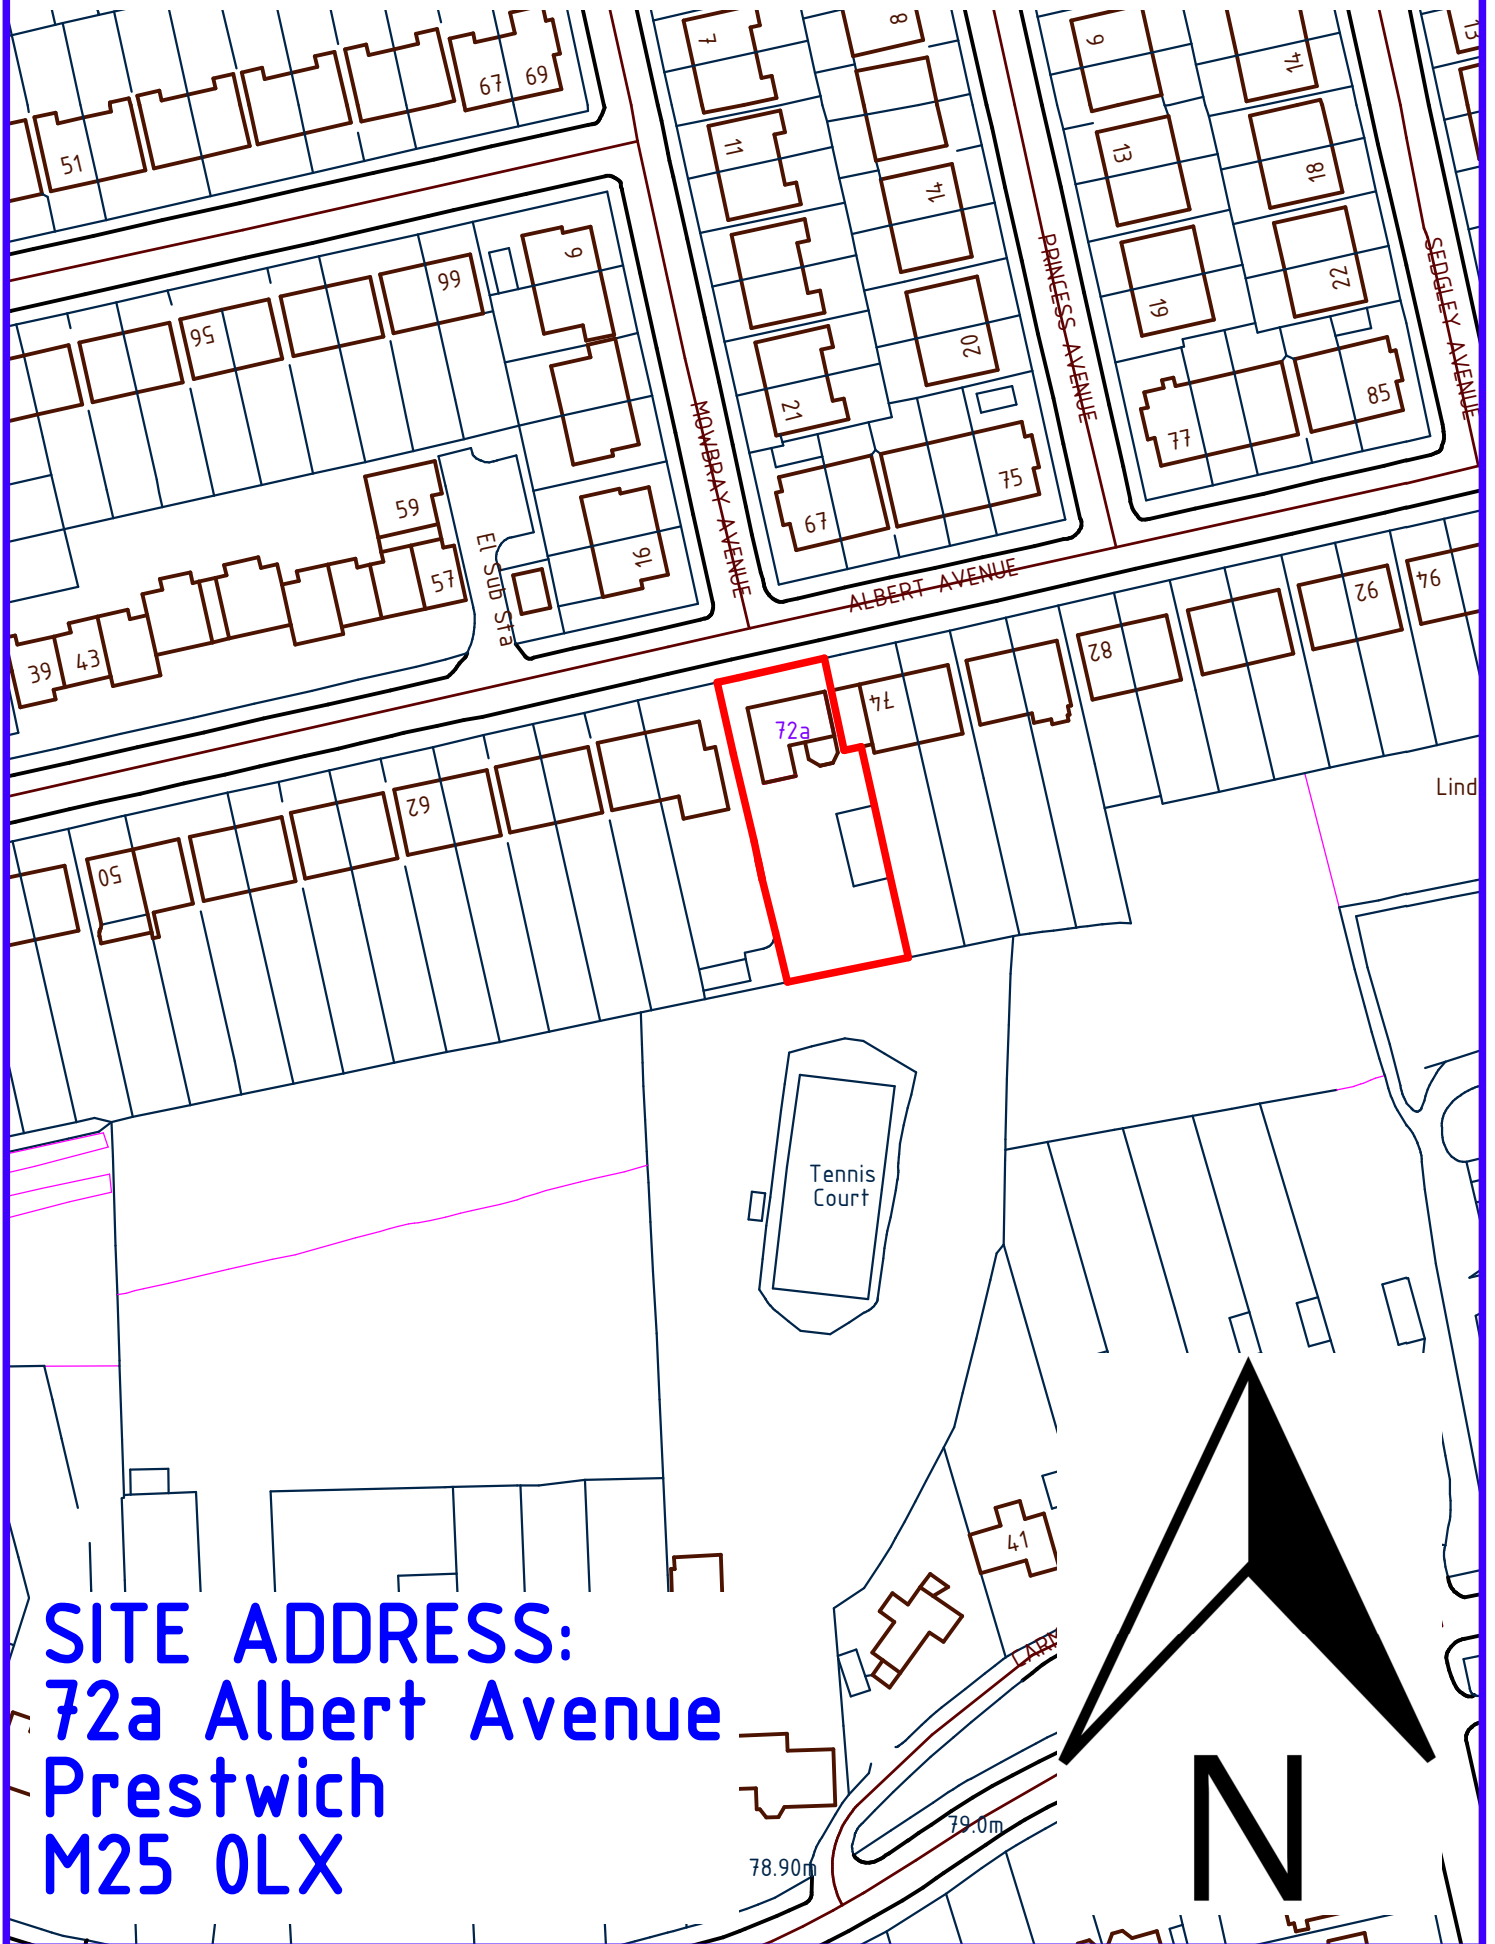

SITE ADDRESS:
72a Albert Avenue
Prestwich
M25 0LX