




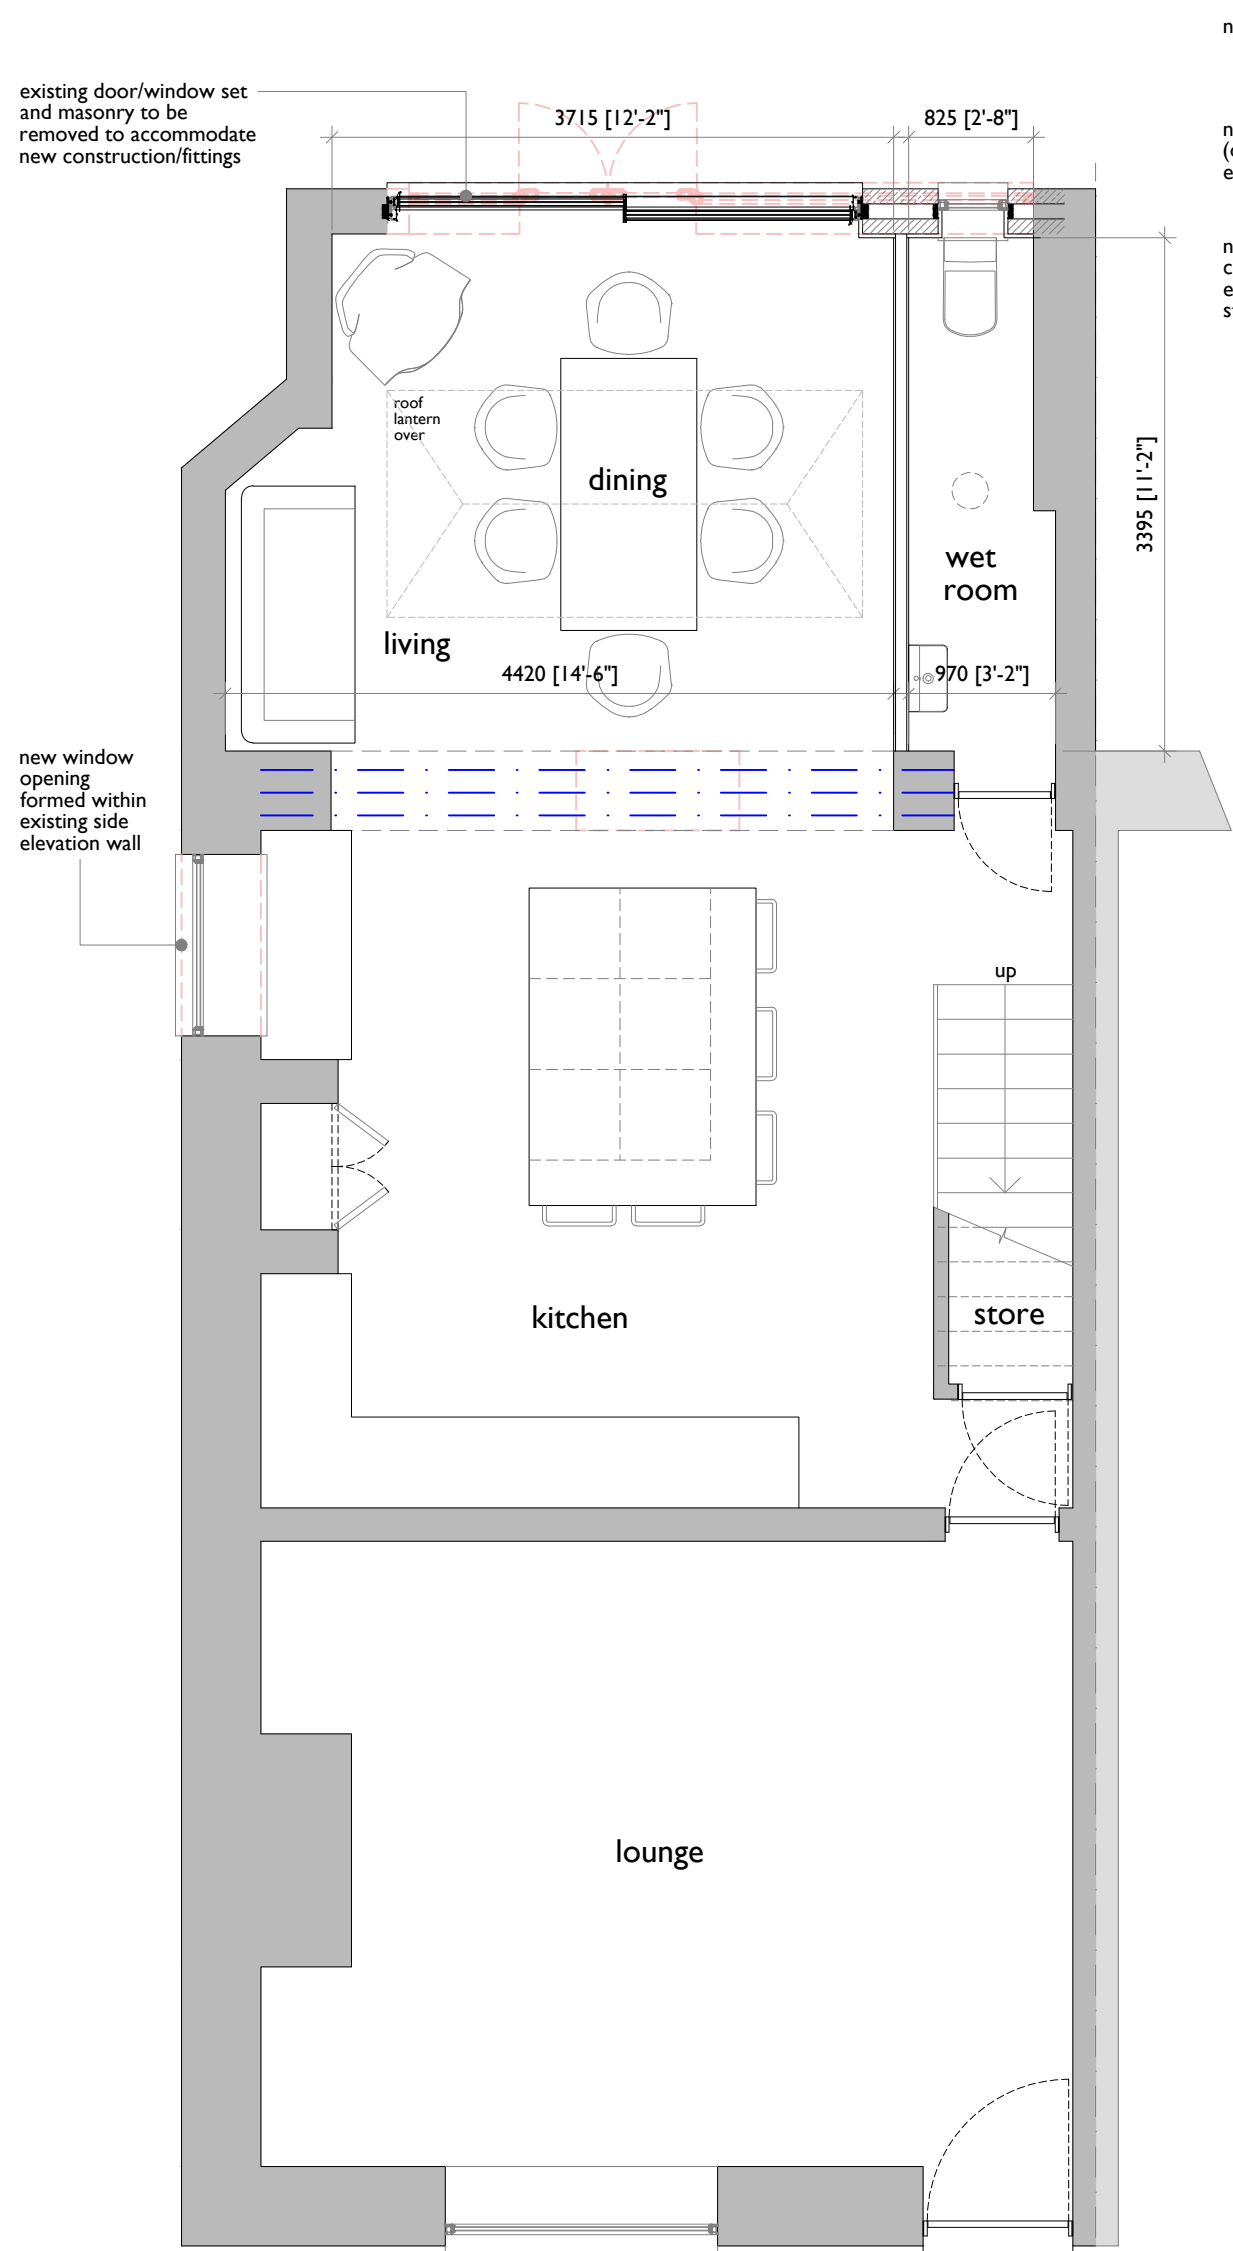

ground floor

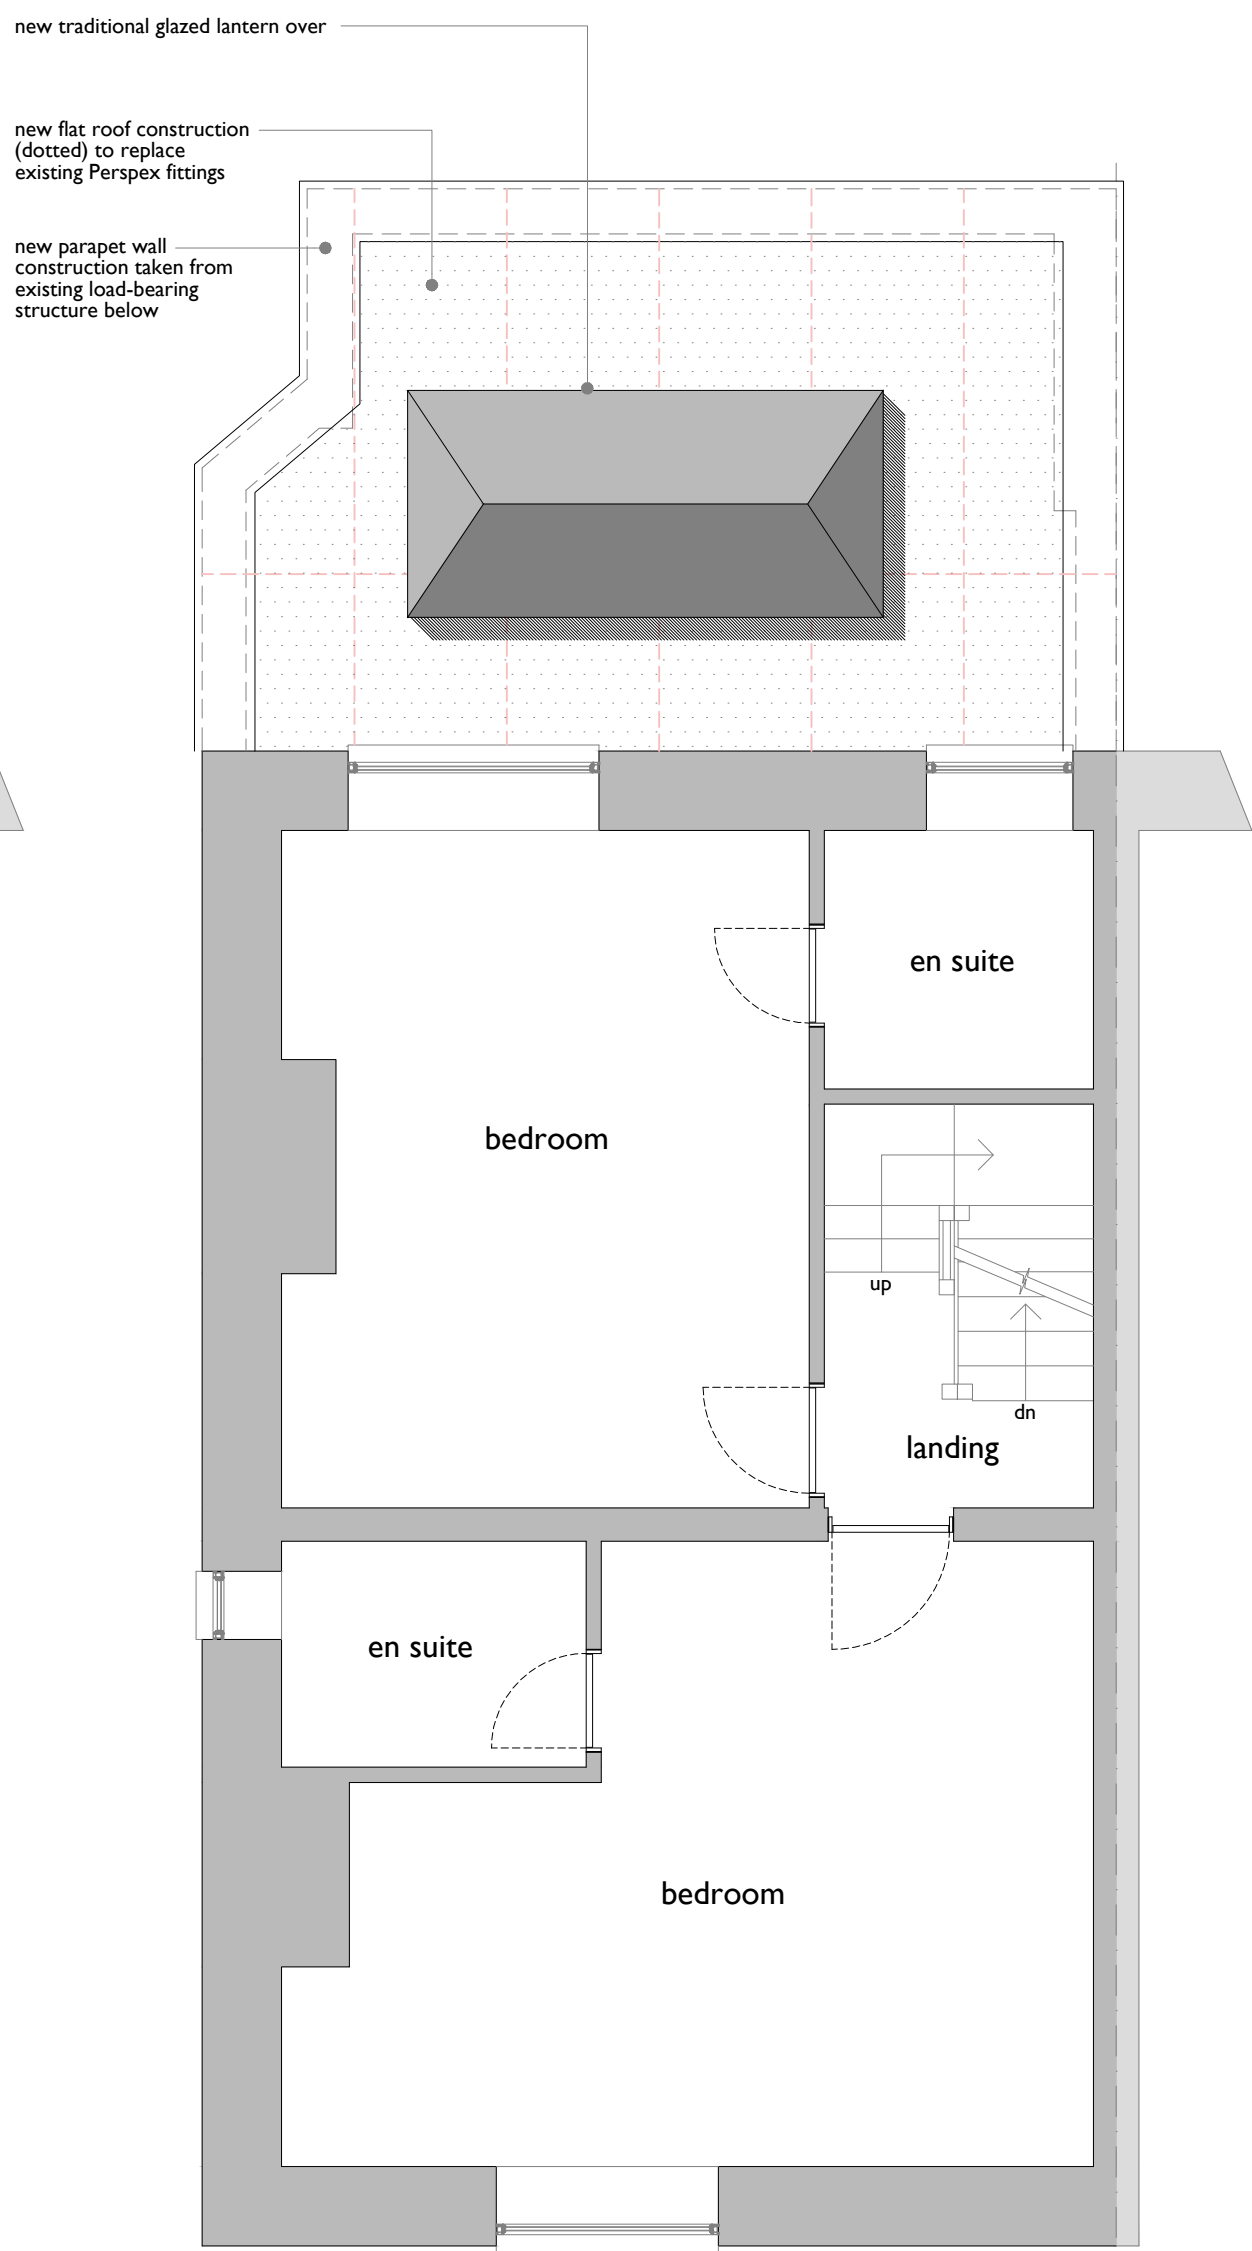


first floor

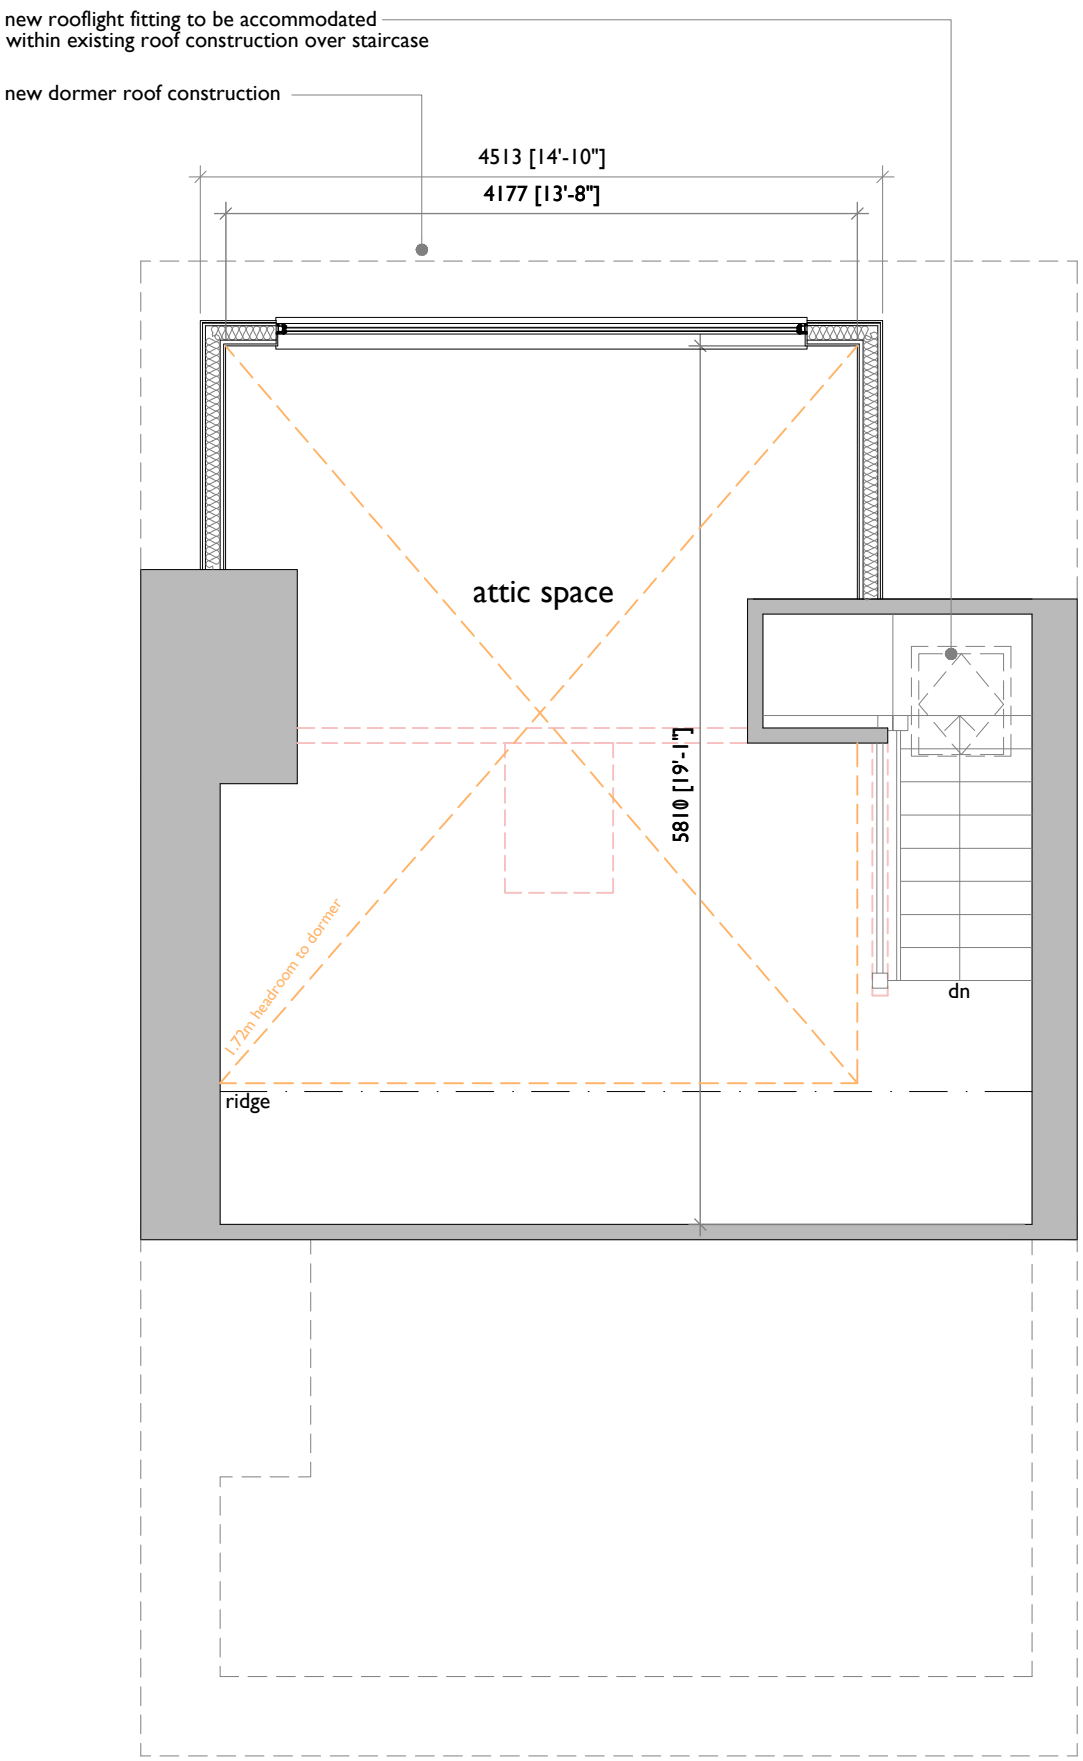

loft level


materials schedule	
dormer	lead finish to face/cheeks single ply membrane or rubber finish with dark grey finish to roof
walls	reconstituted stone facade to match existing type and colour to ground floor elements
flat roof	single ply membrane or rubber finish with dark grey finish
rainwater goods	uPVC fittings in colour: black
doors	aluminium framed fitting in colour: anthracite grey
windows	new rear - uPVC framed double glazed fitting in colour: anthracite grey new side - uPVC framed double glazed fitting in colour: white existing - frames to be sprayed in colour: anthracite grey

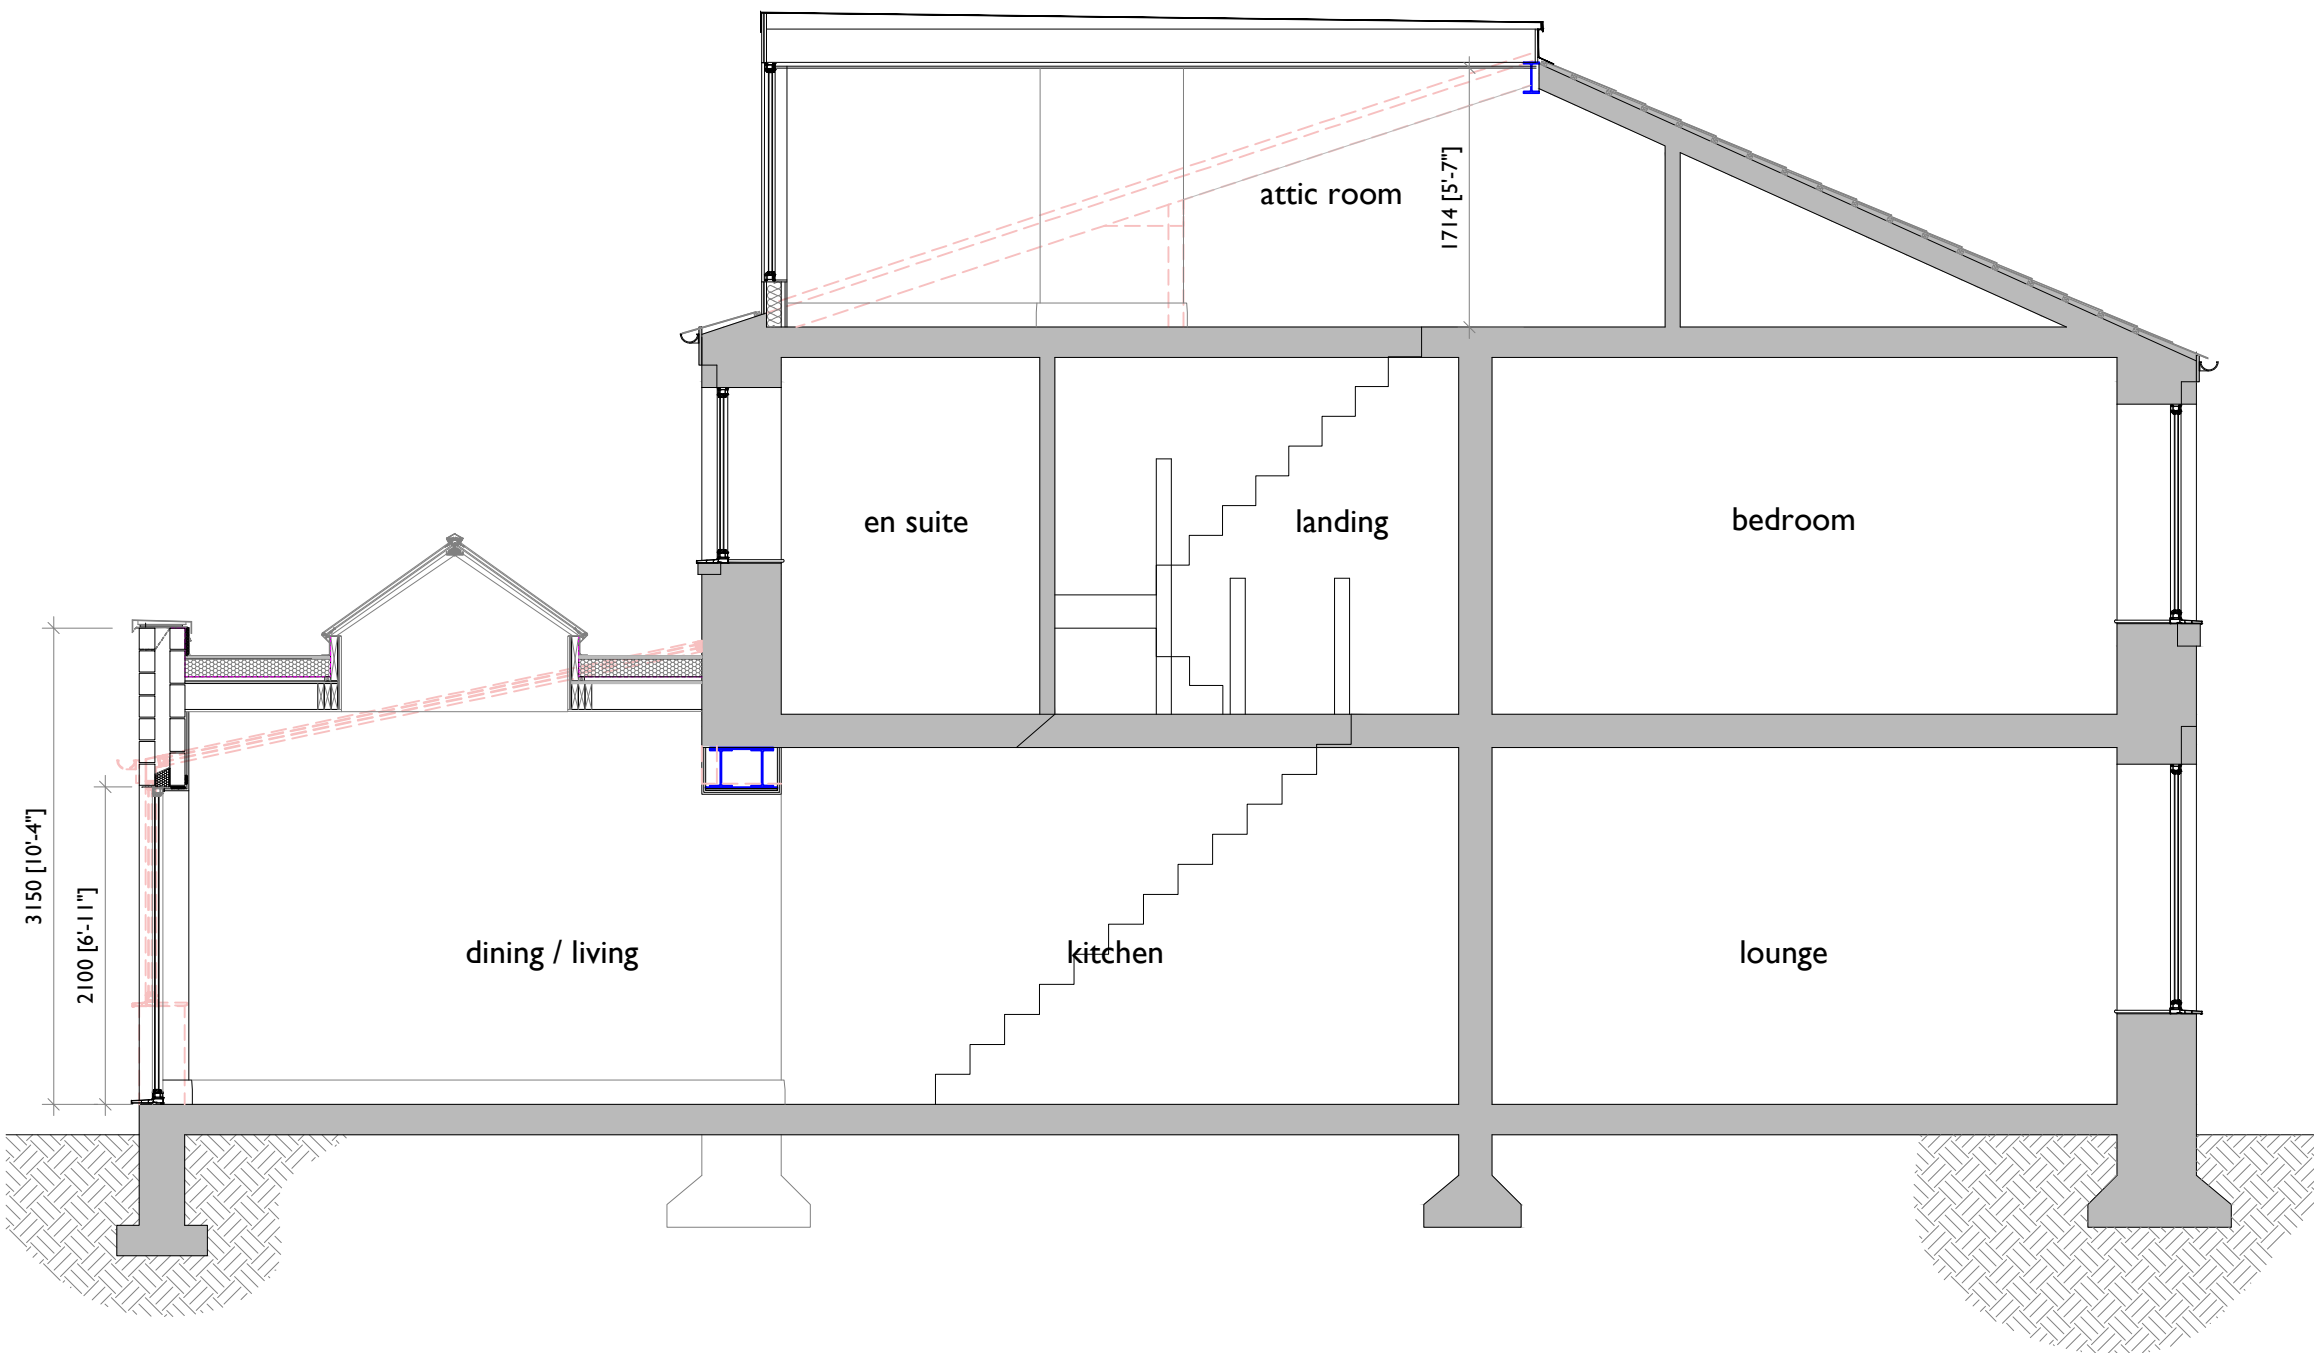


- notes:
- red dashed lines indicate extent of existing construction to be removed
 - shaded areas indicate extent of existing construction to be retained



front elevation

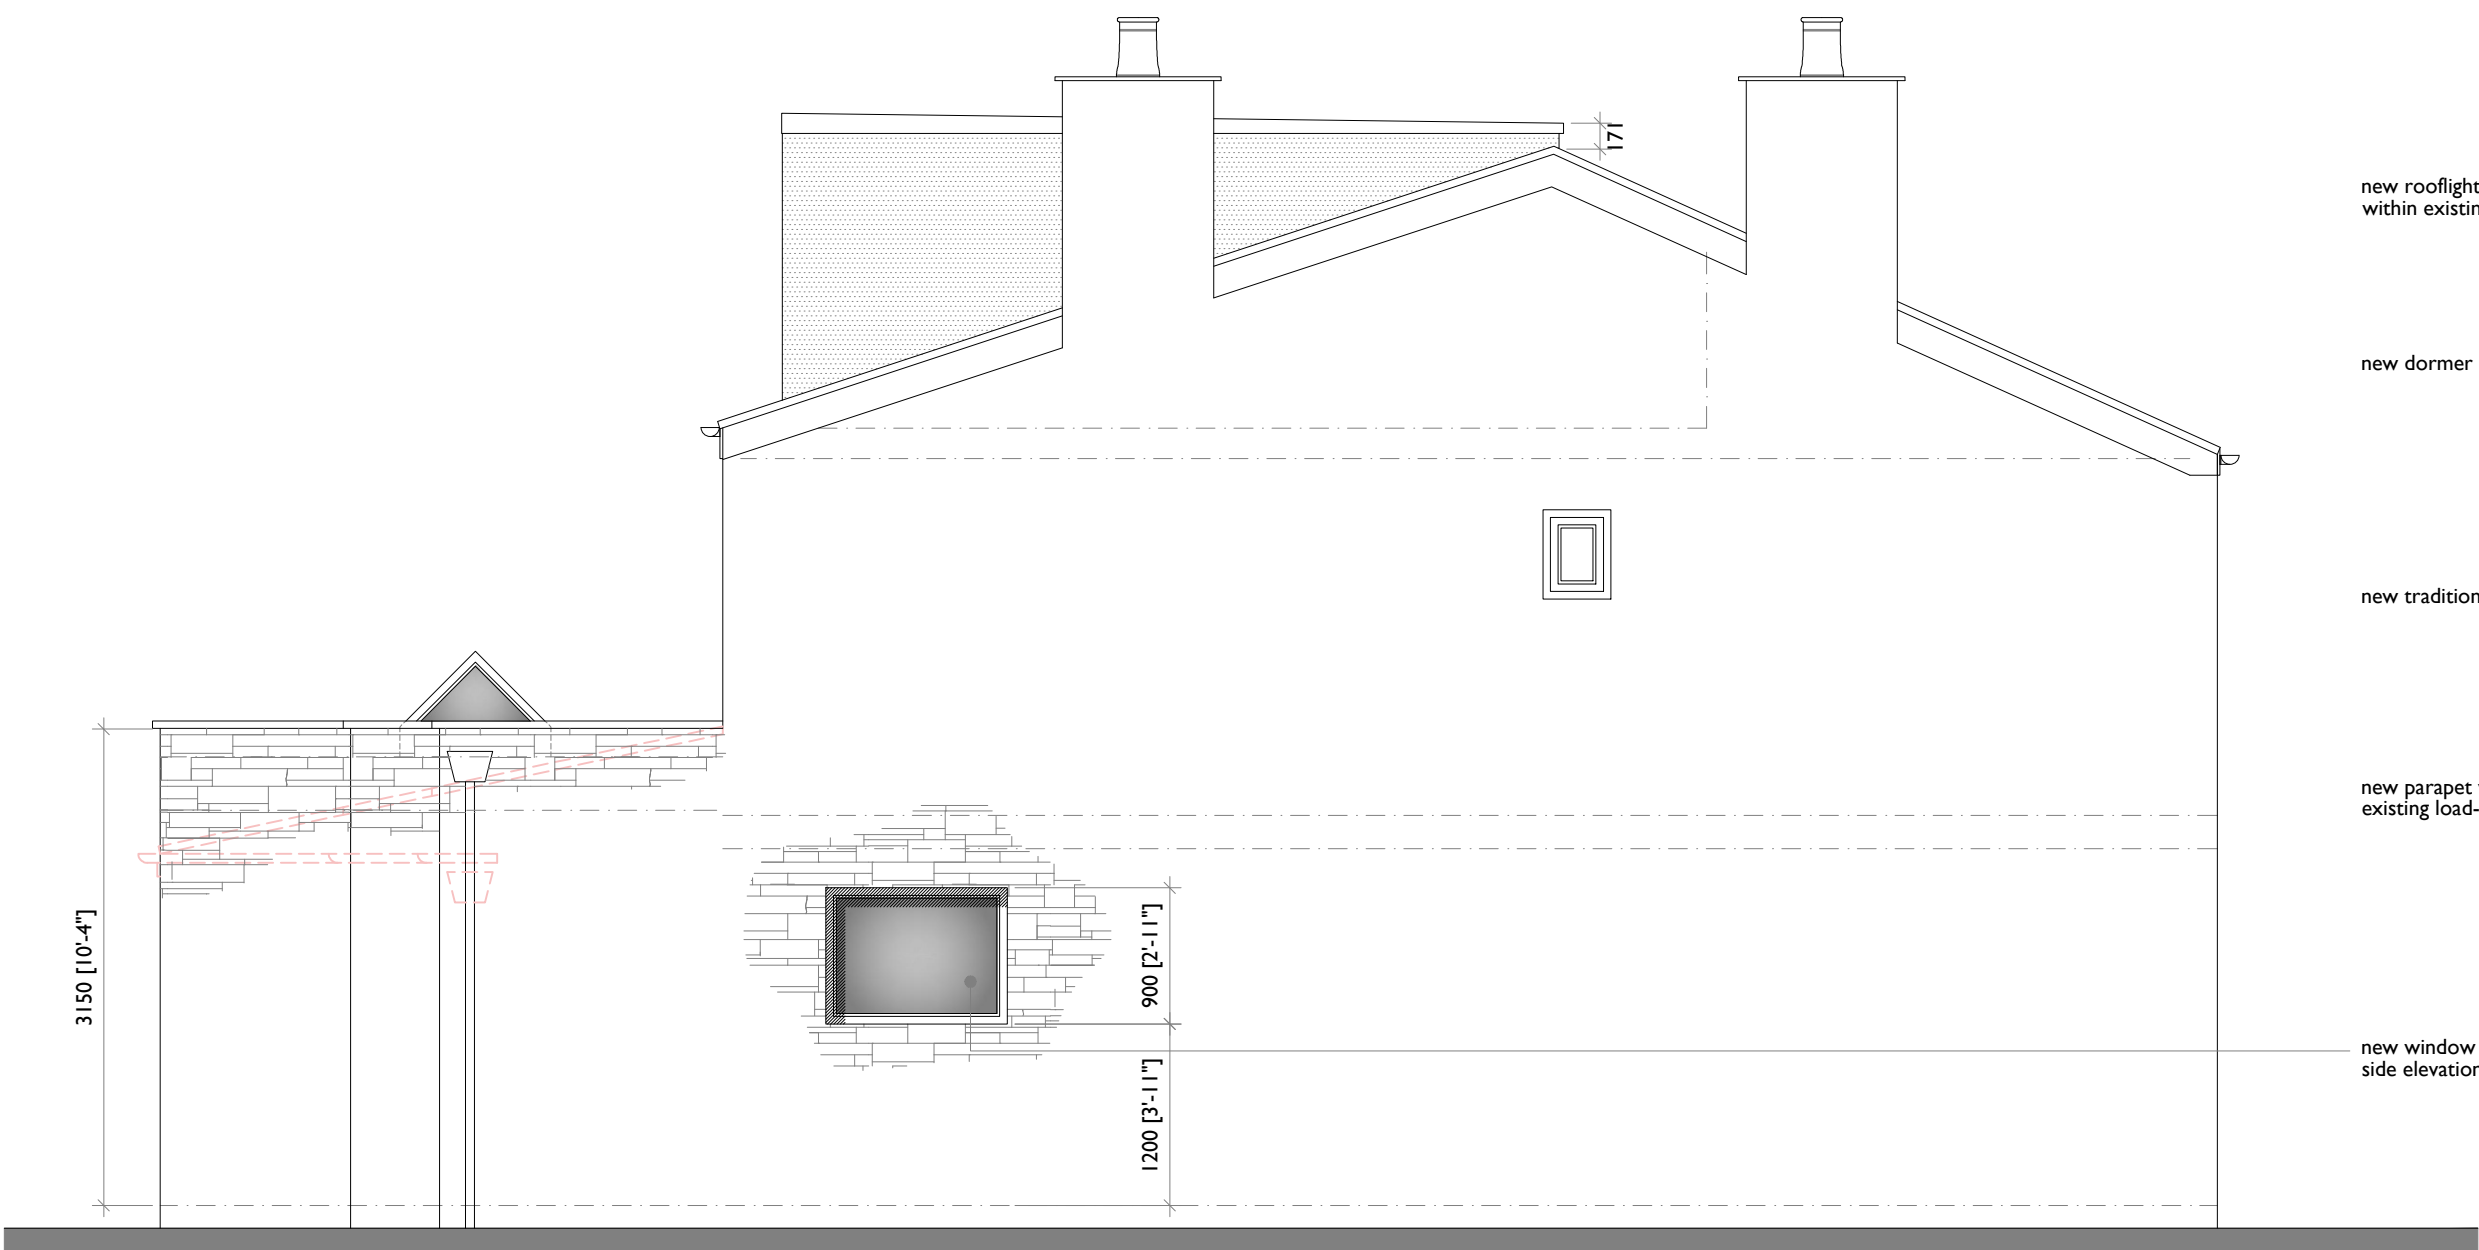

side elevation

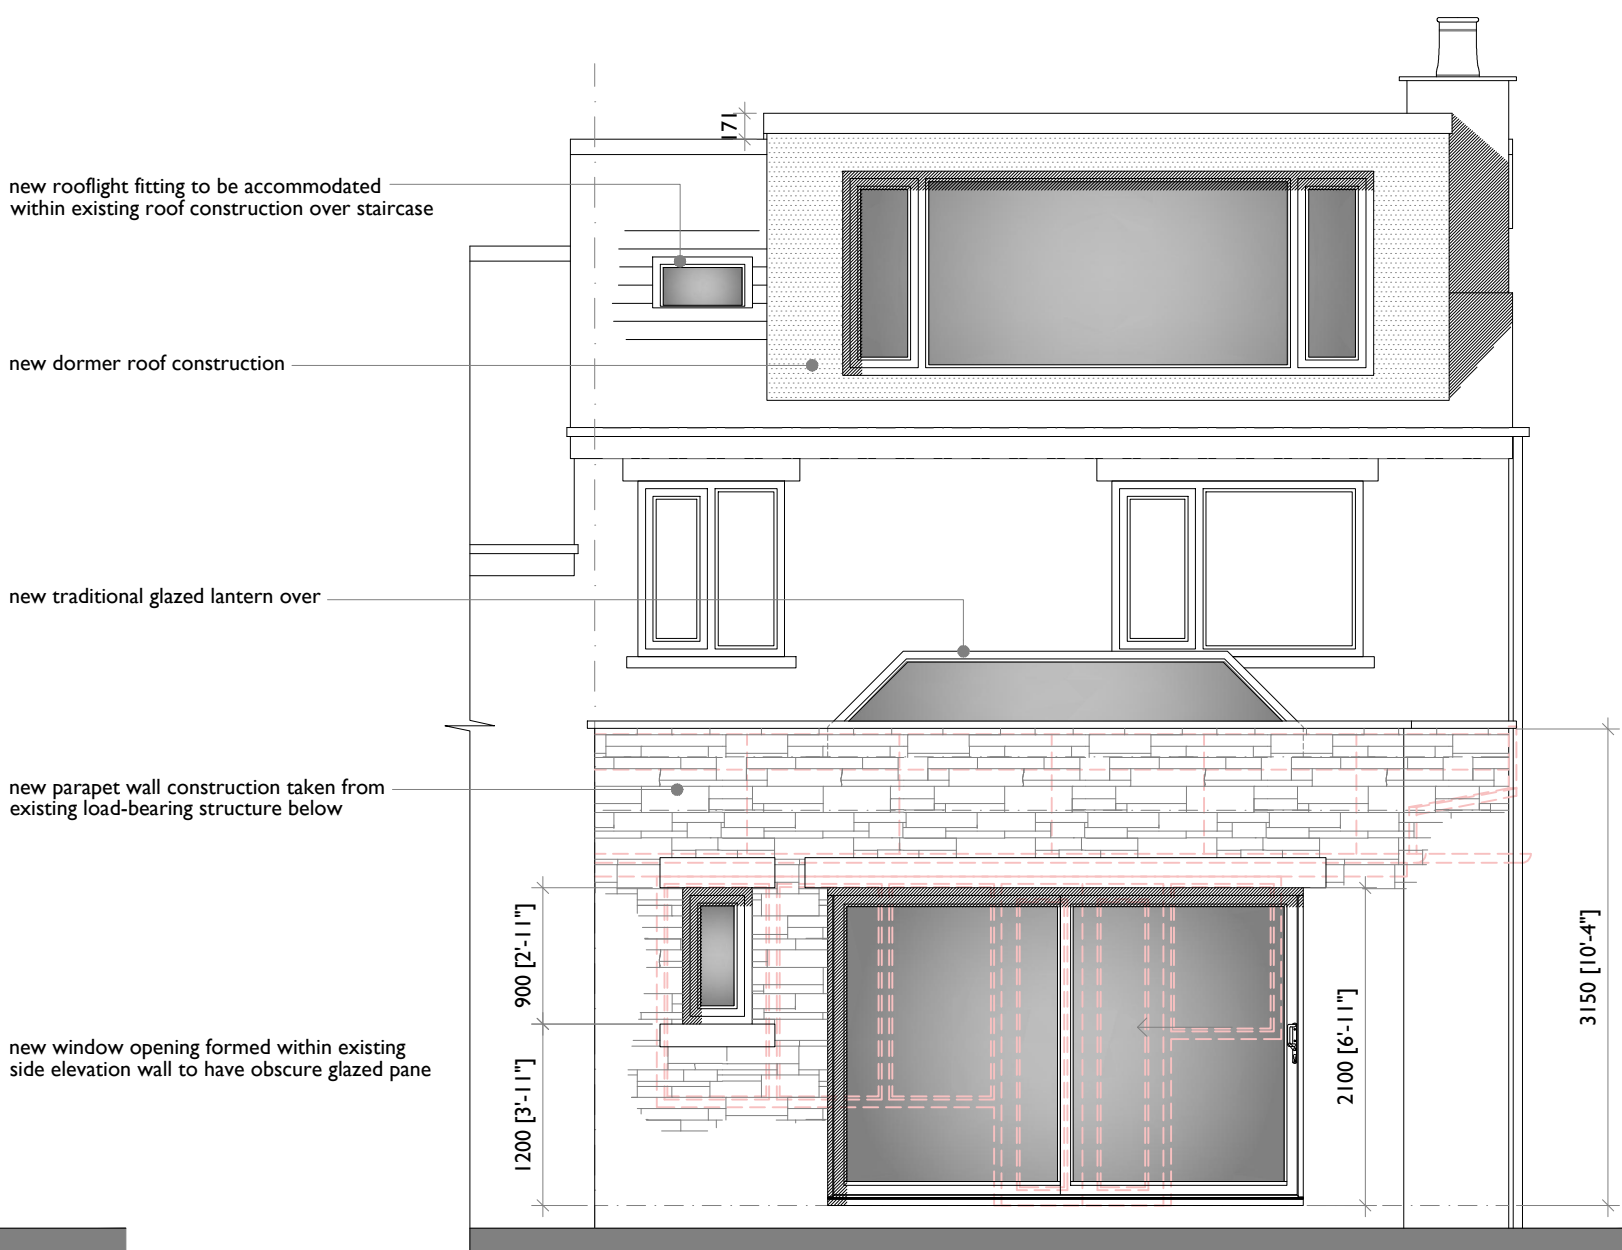

rear elevation