


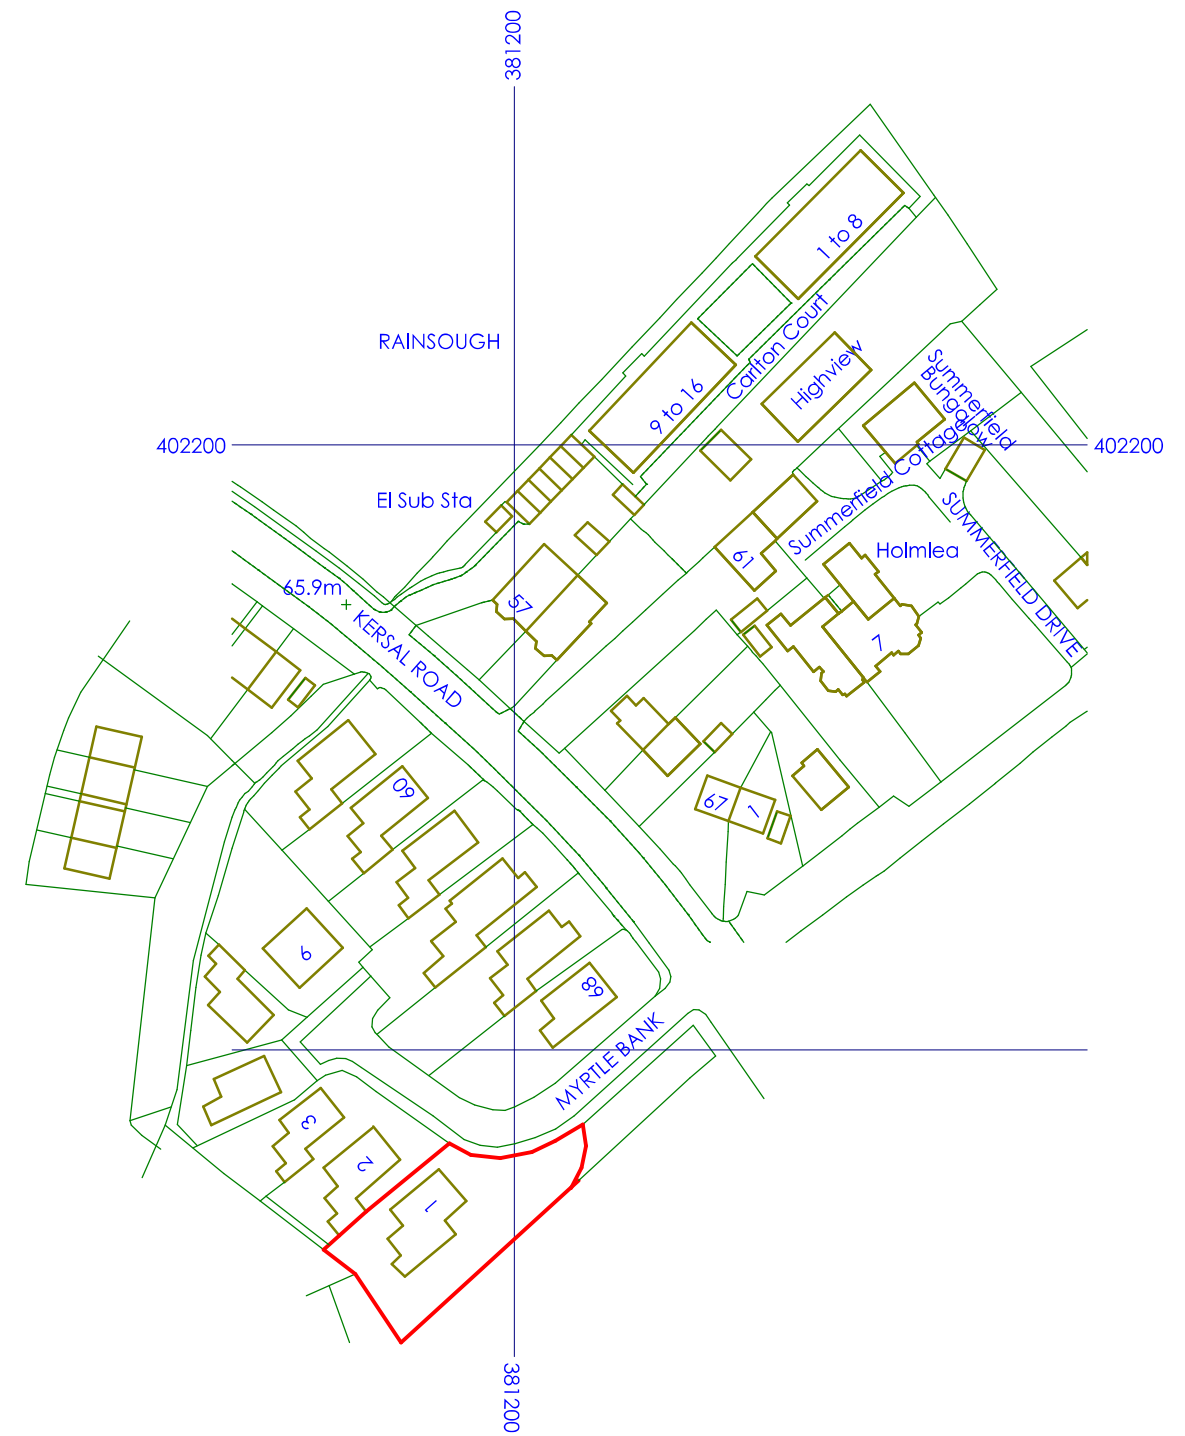

LOCATION PLAN 1:1250 SCALE NORTH^