




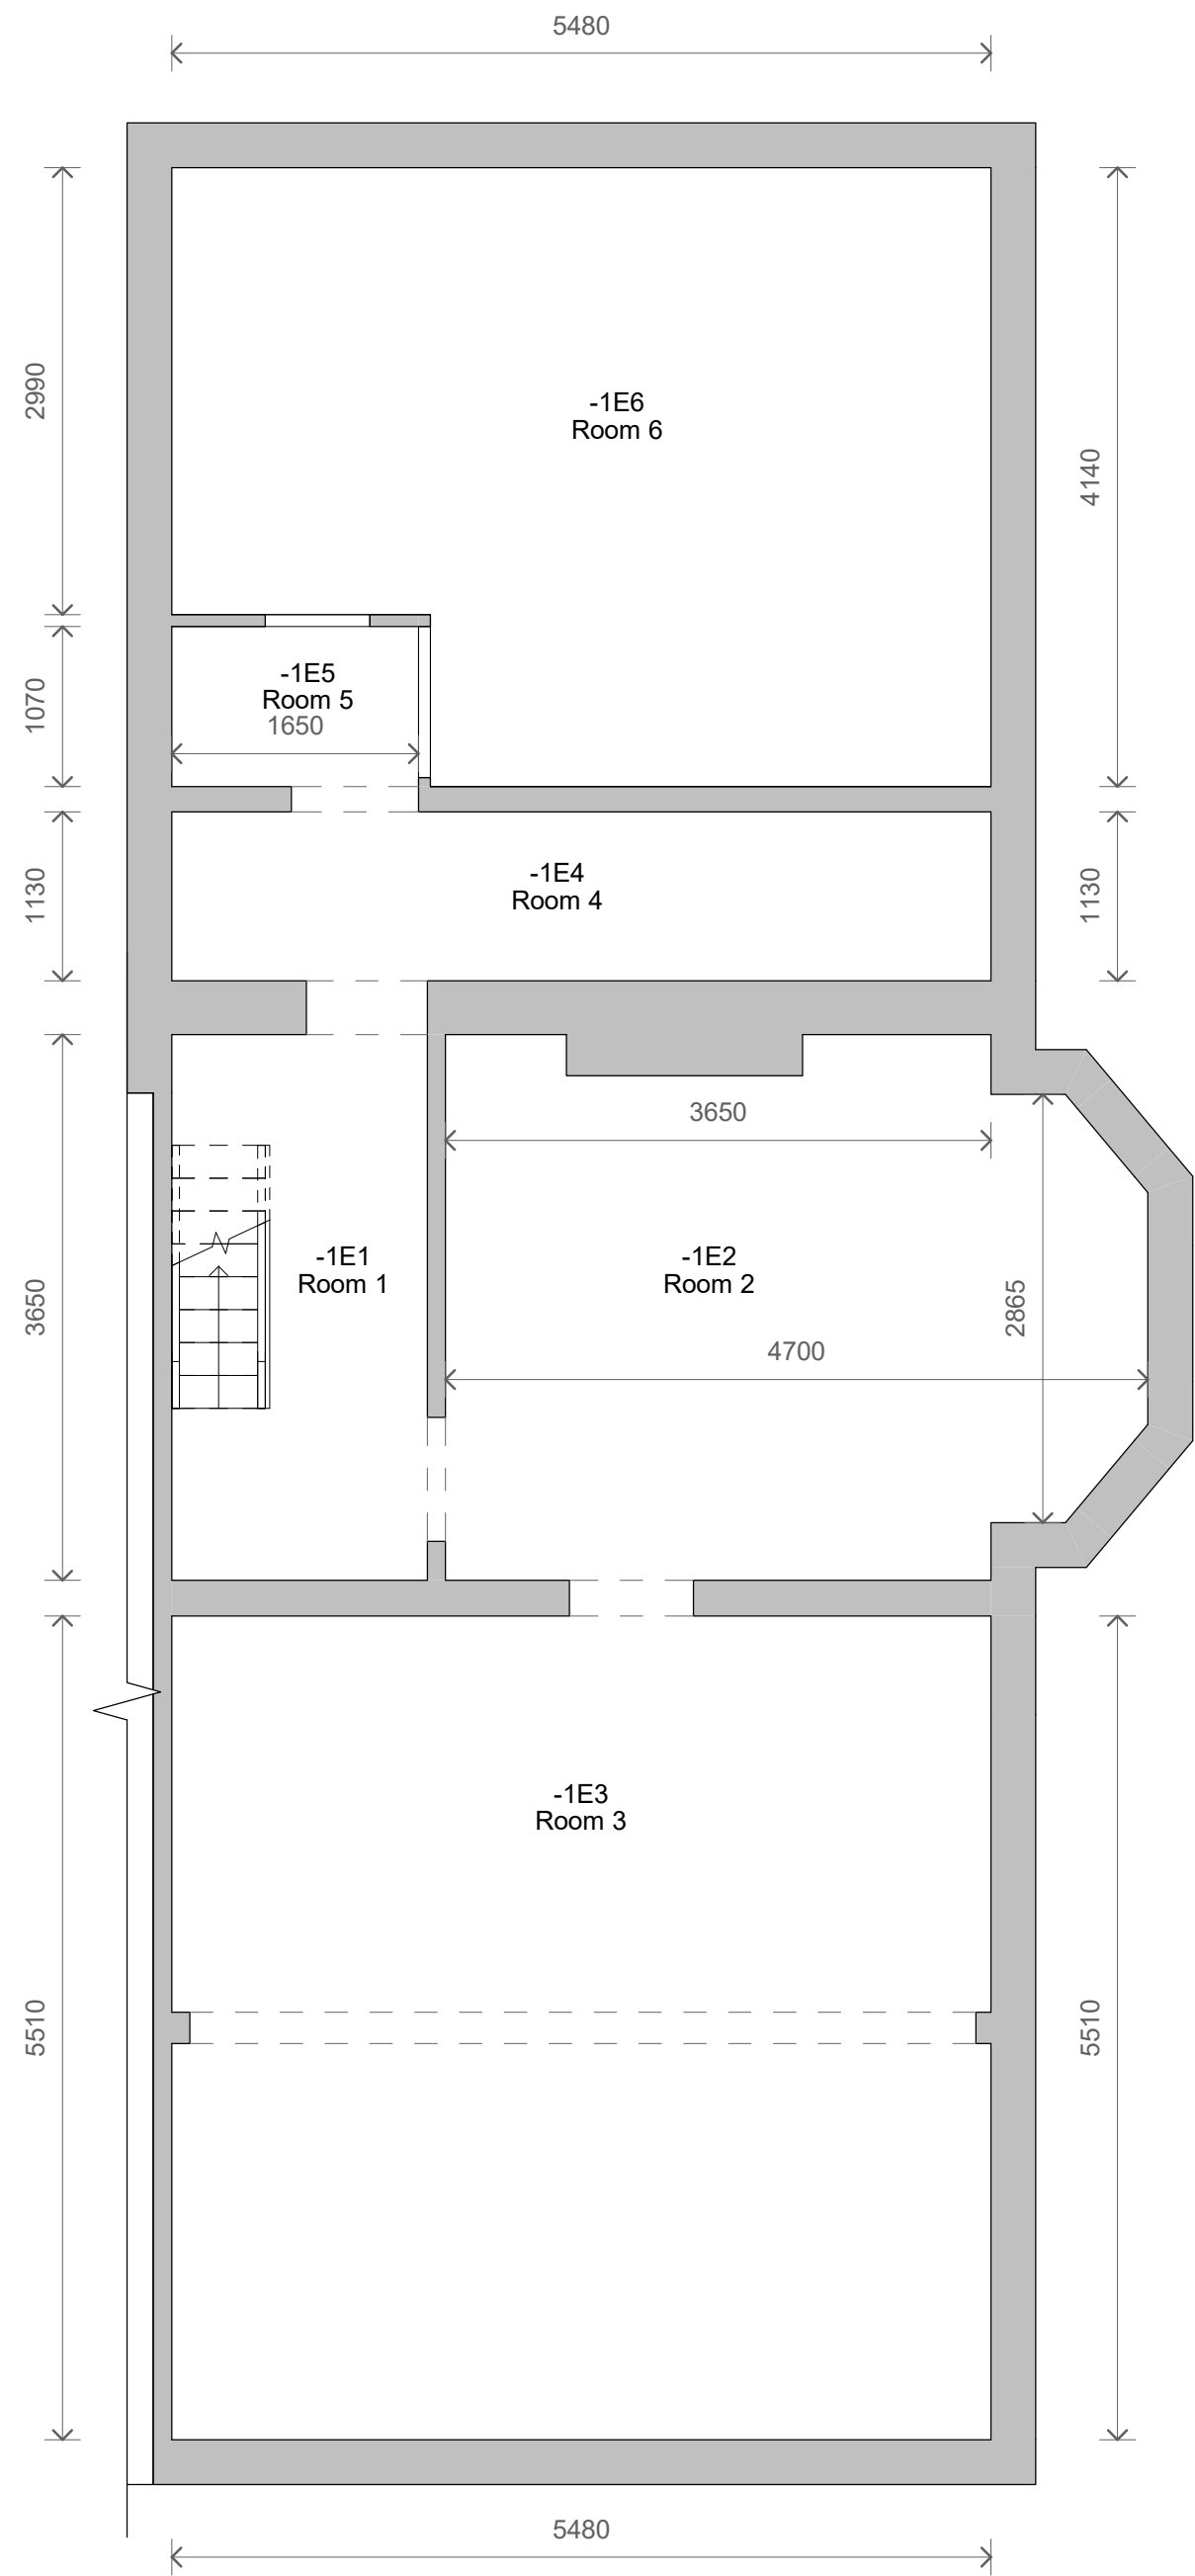



1 Level B1 - Existing
1 : 50

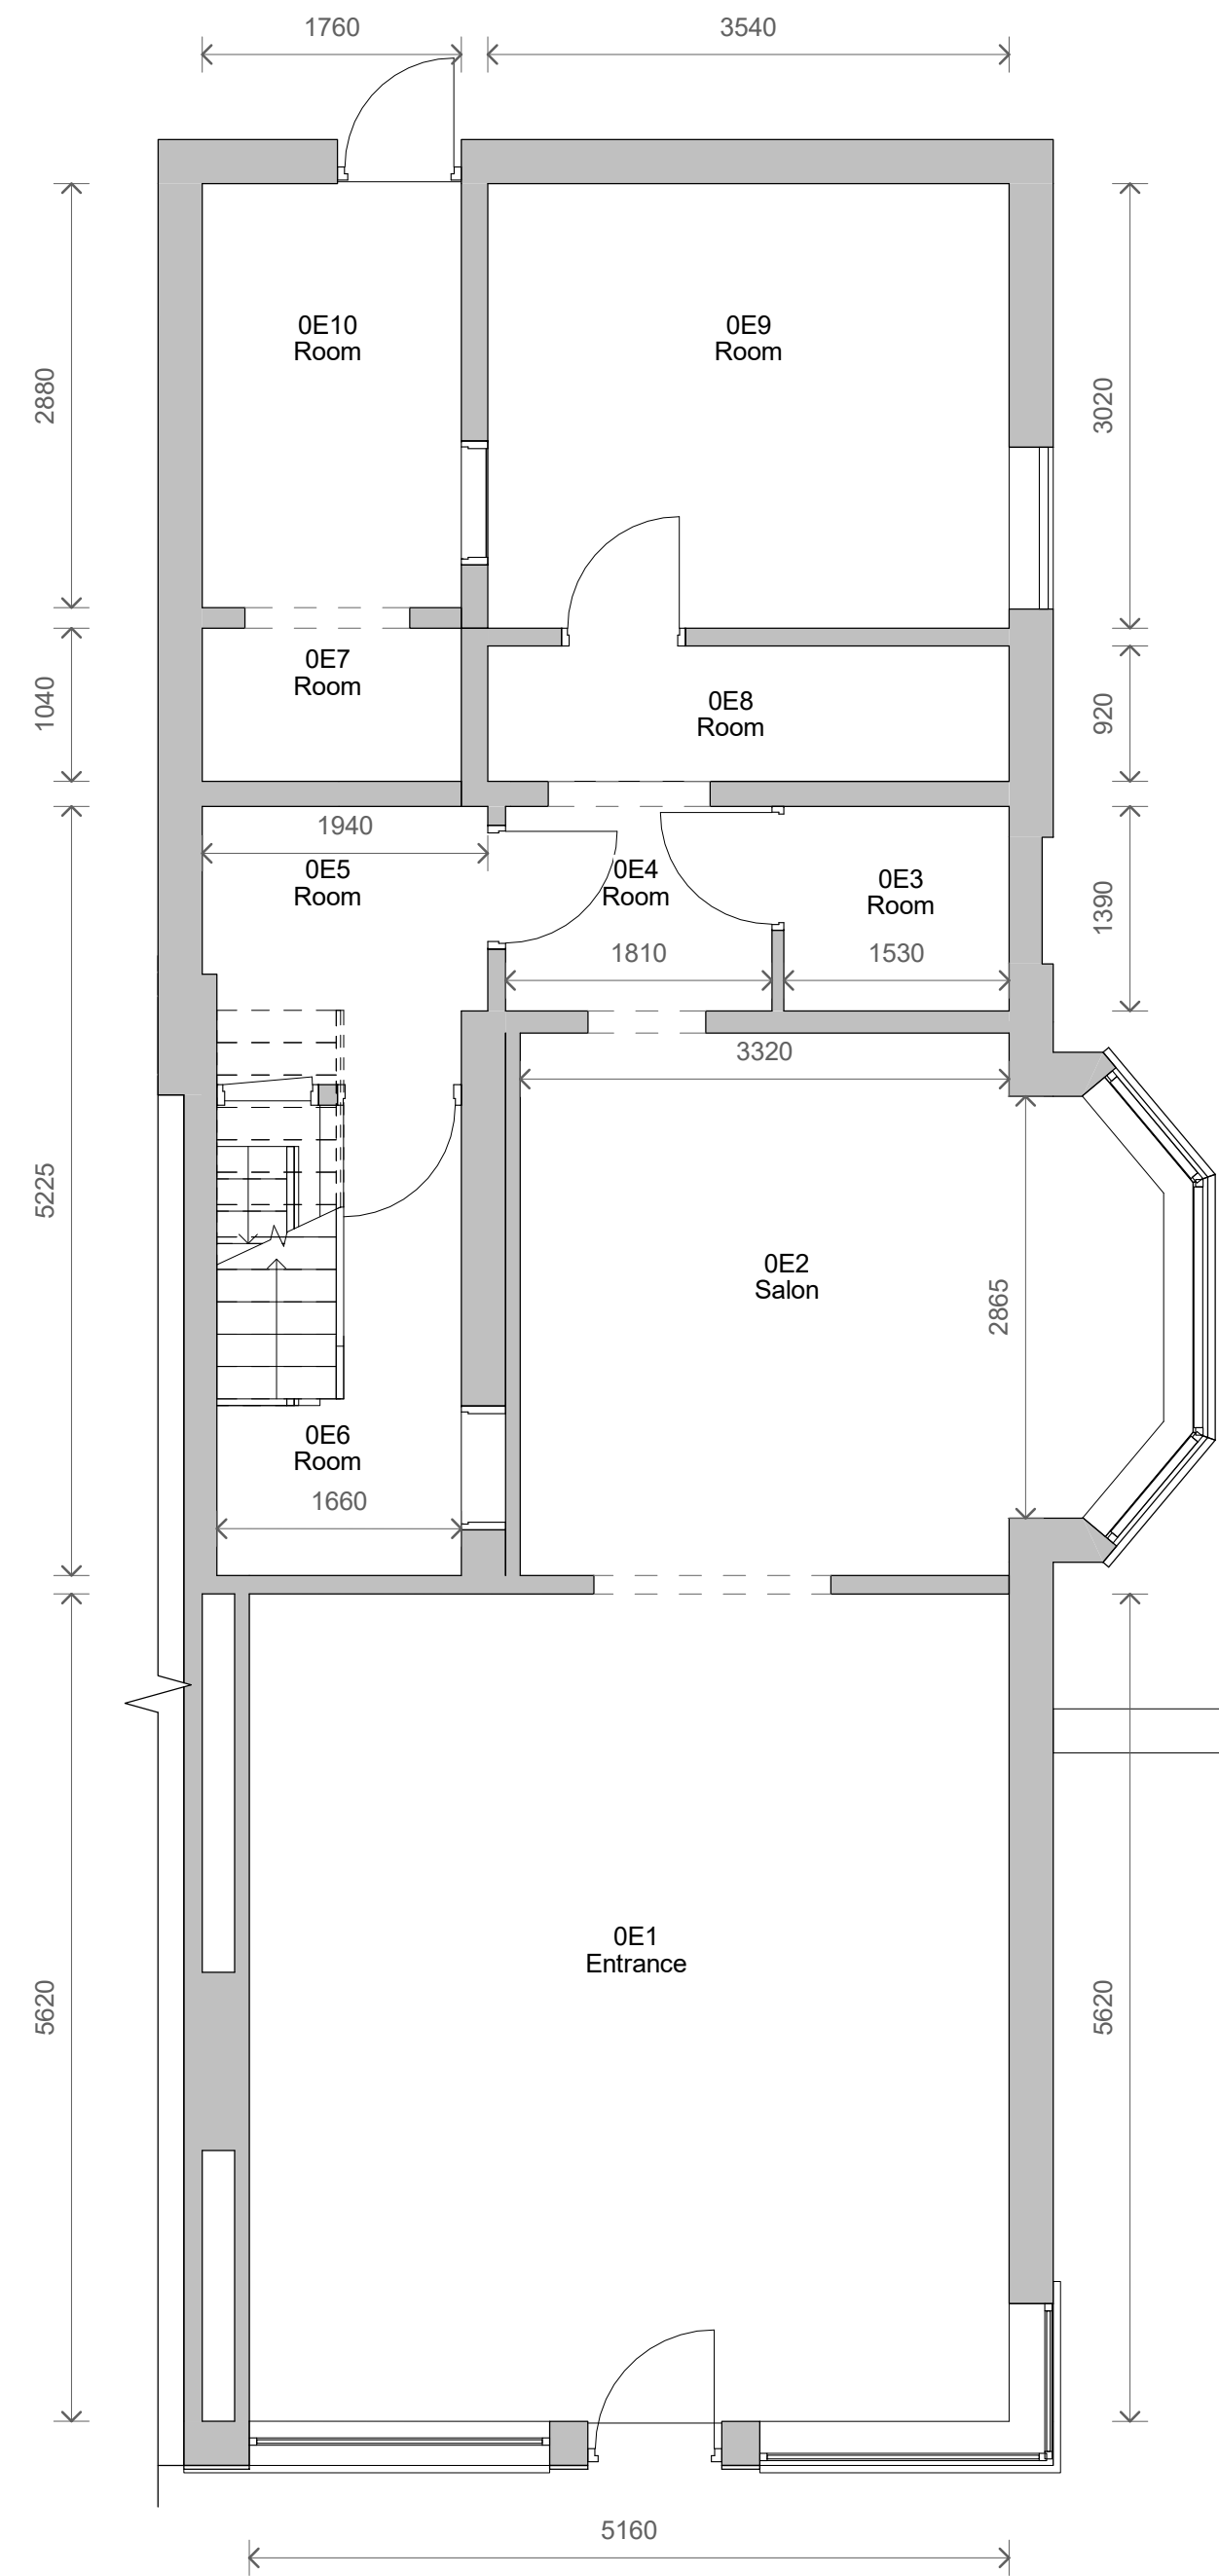

2 Level 0 - Existing
1 : 50

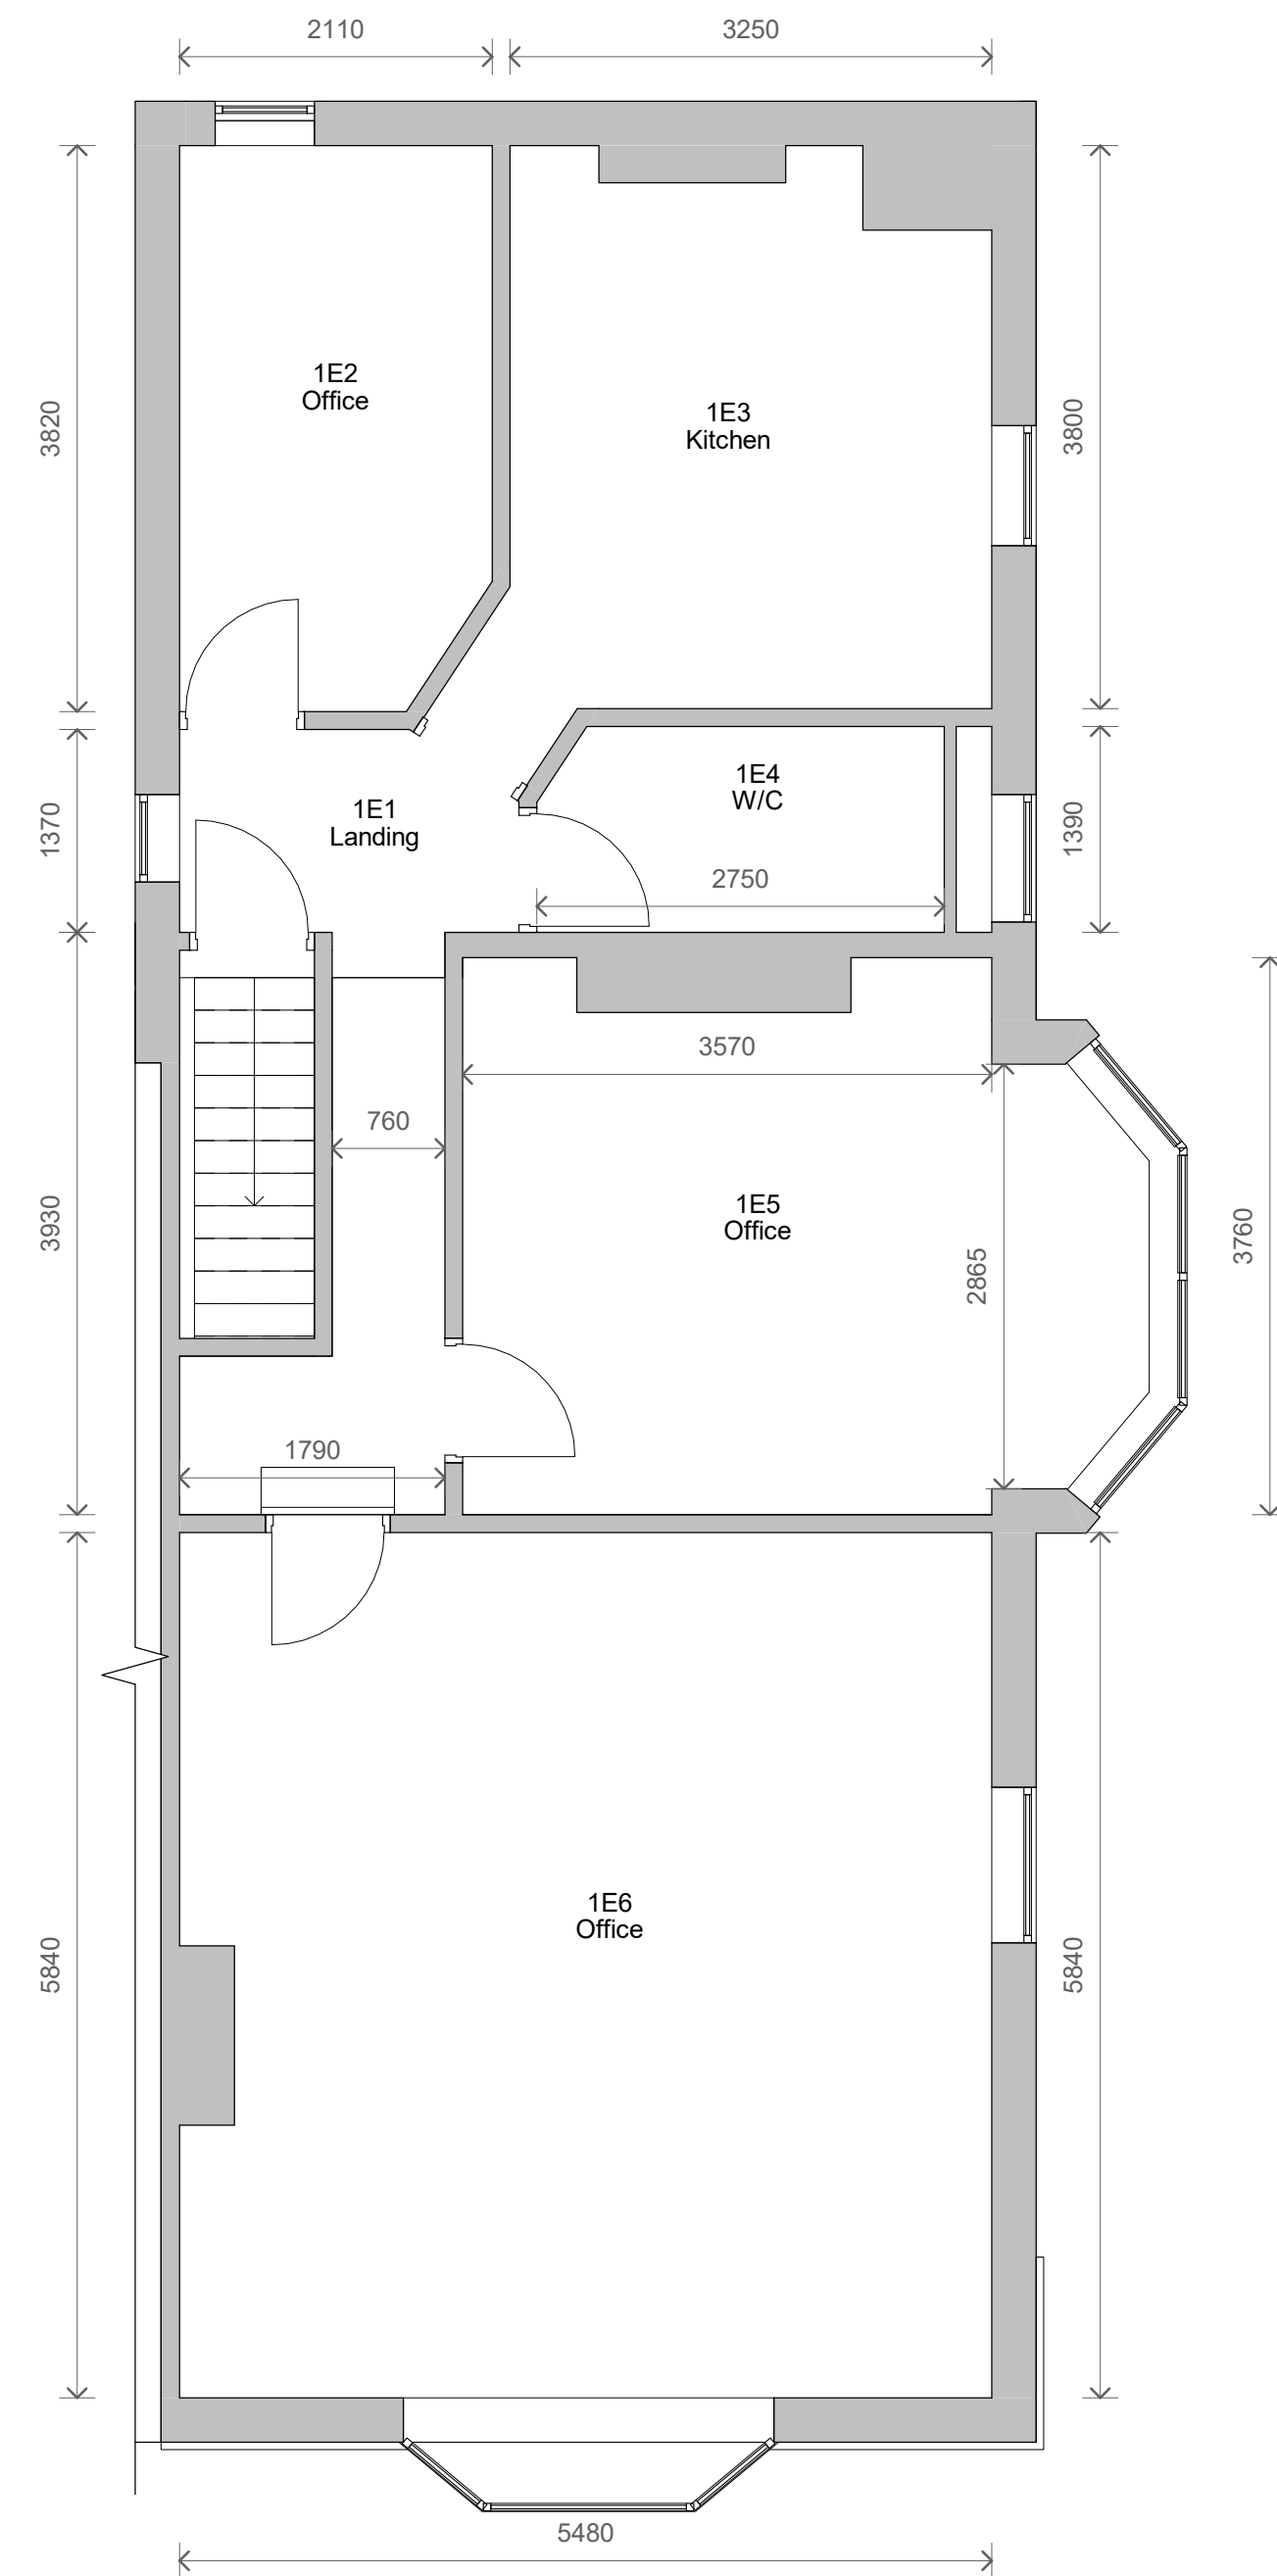

3 Level 1 - Existing
1 : 50

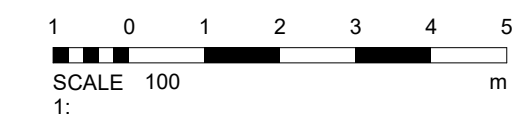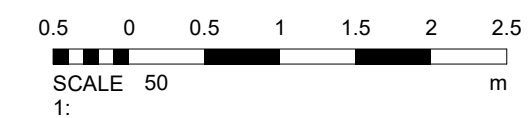

3	PLANNING	05/03/2021
2	External Stairs	10/02/2021
1	Dims Added	03/02/2021
No.	Description	Date

PROJECT 26 Bury New Road, Prestwich		
TITLE Existing Plans		
CLIENT Mr Halpern		
STATUS DESIGN		
DRAWN BY TP	DATE 02/02/2021	SCALE (@ A1) 1 : 50
PROJECT NUMBER GSS21003	DRAWING NUMBER 002	REV 3
GOLD SKETCH S T U D I O S www.goldsketch.co.uk info@goldsketch.co.uk 0161 792 9595		
NOTES © COPYRIGHT. ALL RIGHTS RESERVED. NO PART OF THIS DRAWING MAY BE REPRODUCED WITHOUT WRITTEN CONSENT. DRAWING TO BE USED FOR THE STATED PURPOSE ONLY. ALL DIMENSIONS AND SETTING OUT DATA ARE INDICATED AND CO-ORDINATES ON SITE. ANY DISCREPANCIES TO BE REPORTED TO THE DESIGNER IMMEDIATELY. THE CONSULTANT SHALL BE RESPONSIBLE FOR THE ACCURACY OF THE INFORMATION PROVIDED. LEGISLATION AND LOCAL CODES OF PRACTICE AND BRITISH STANDARDS. ALL DIMENSIONS ON THIS DRAWING ARE IN MILLIMETRES (UNLESS OTHERWISE STATED).		