




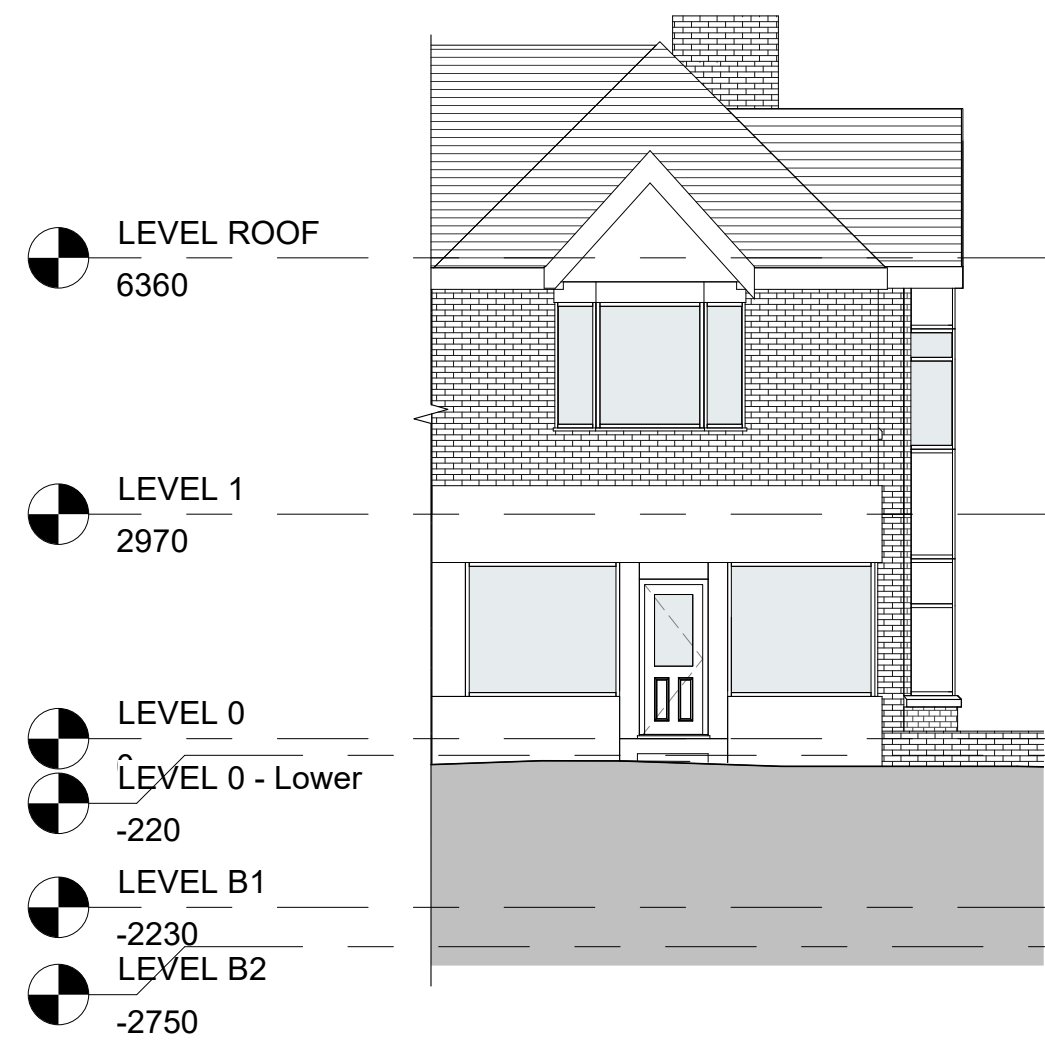


1 Front - Existing
1 : 100

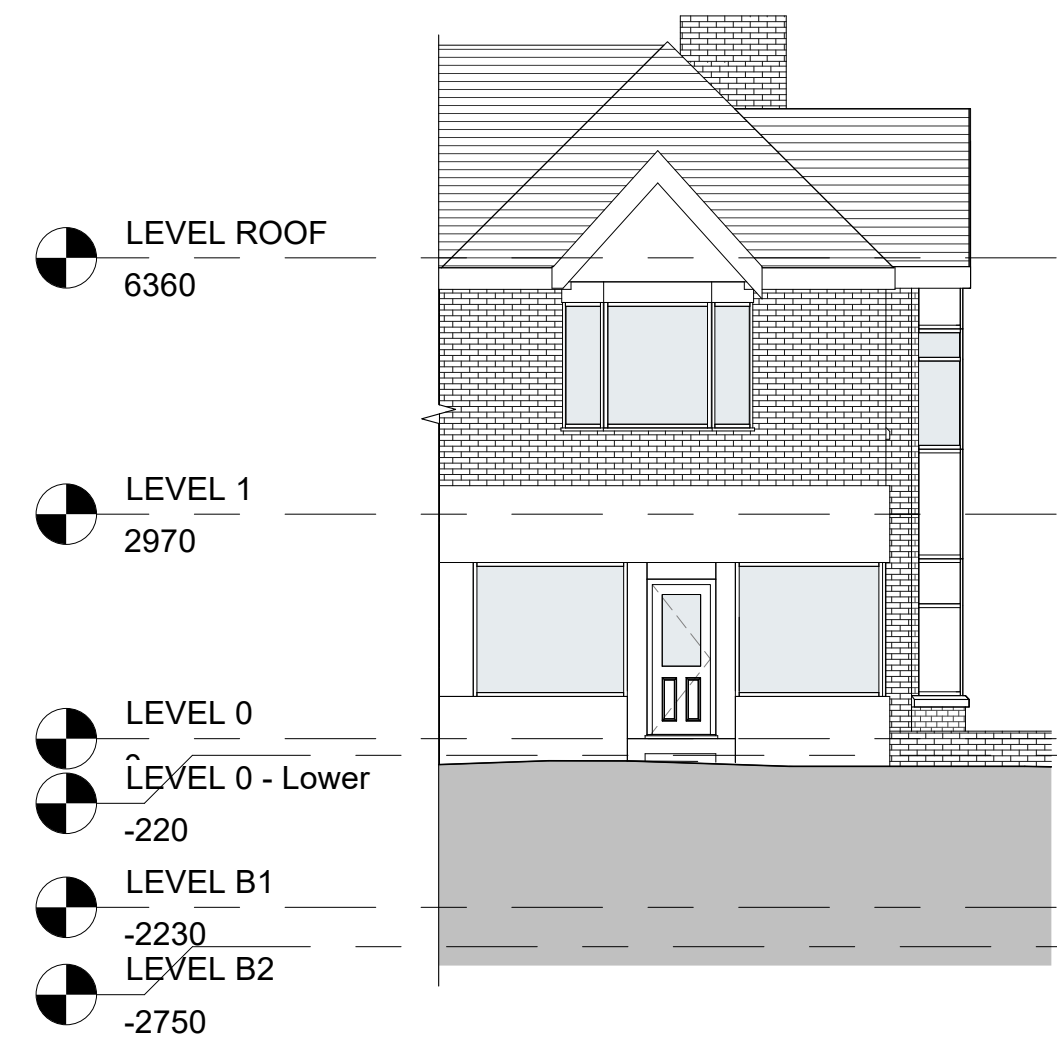


2 Front - Proposed
1 : 100

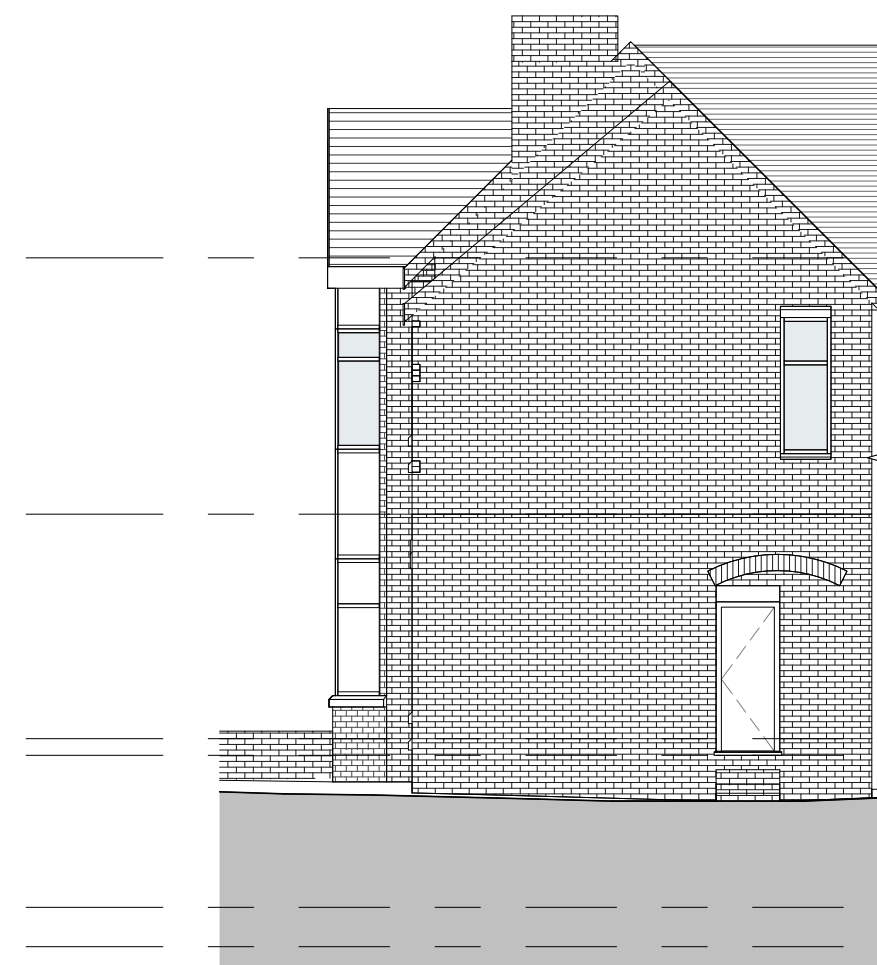


3 Rear - Existing
1 : 100

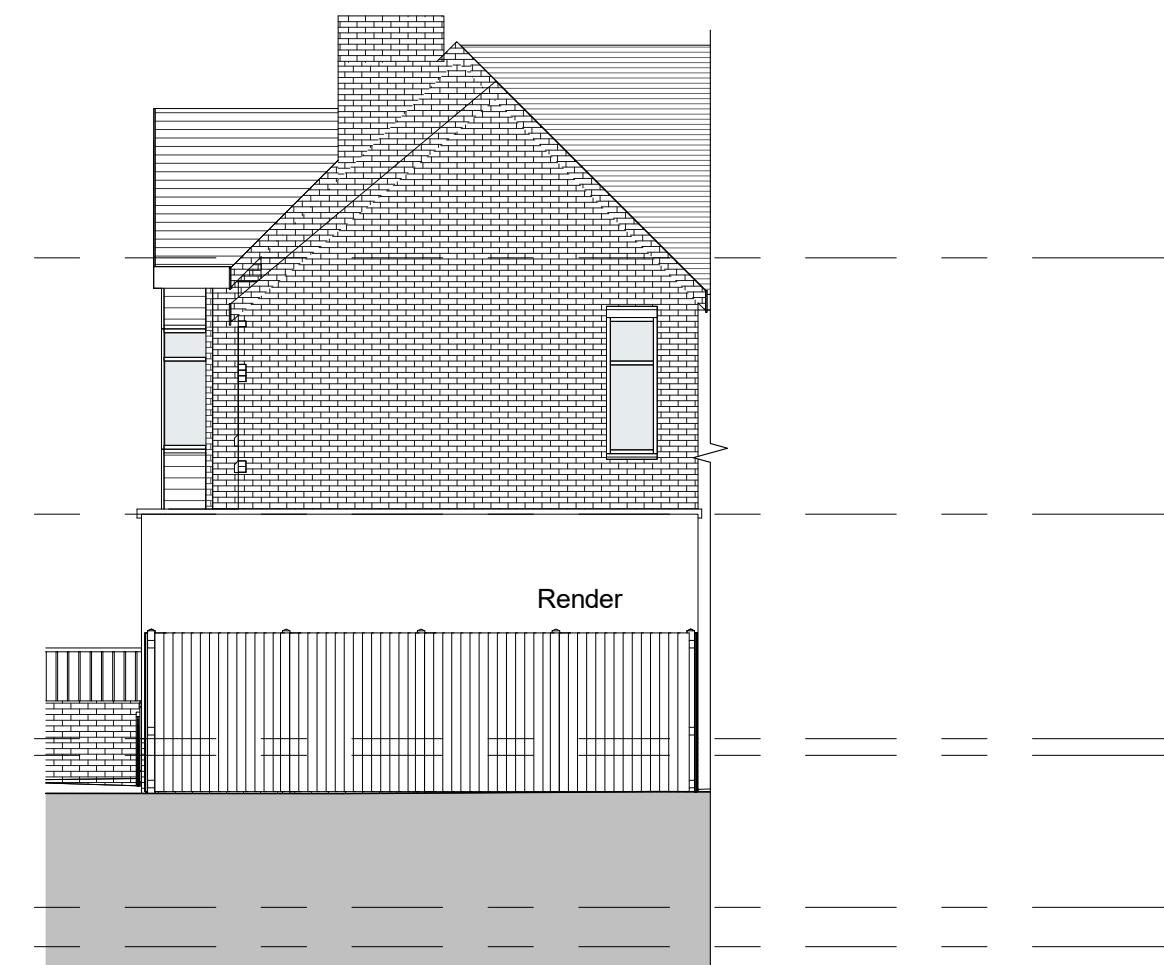

4 Rear - Proposed
1 : 100

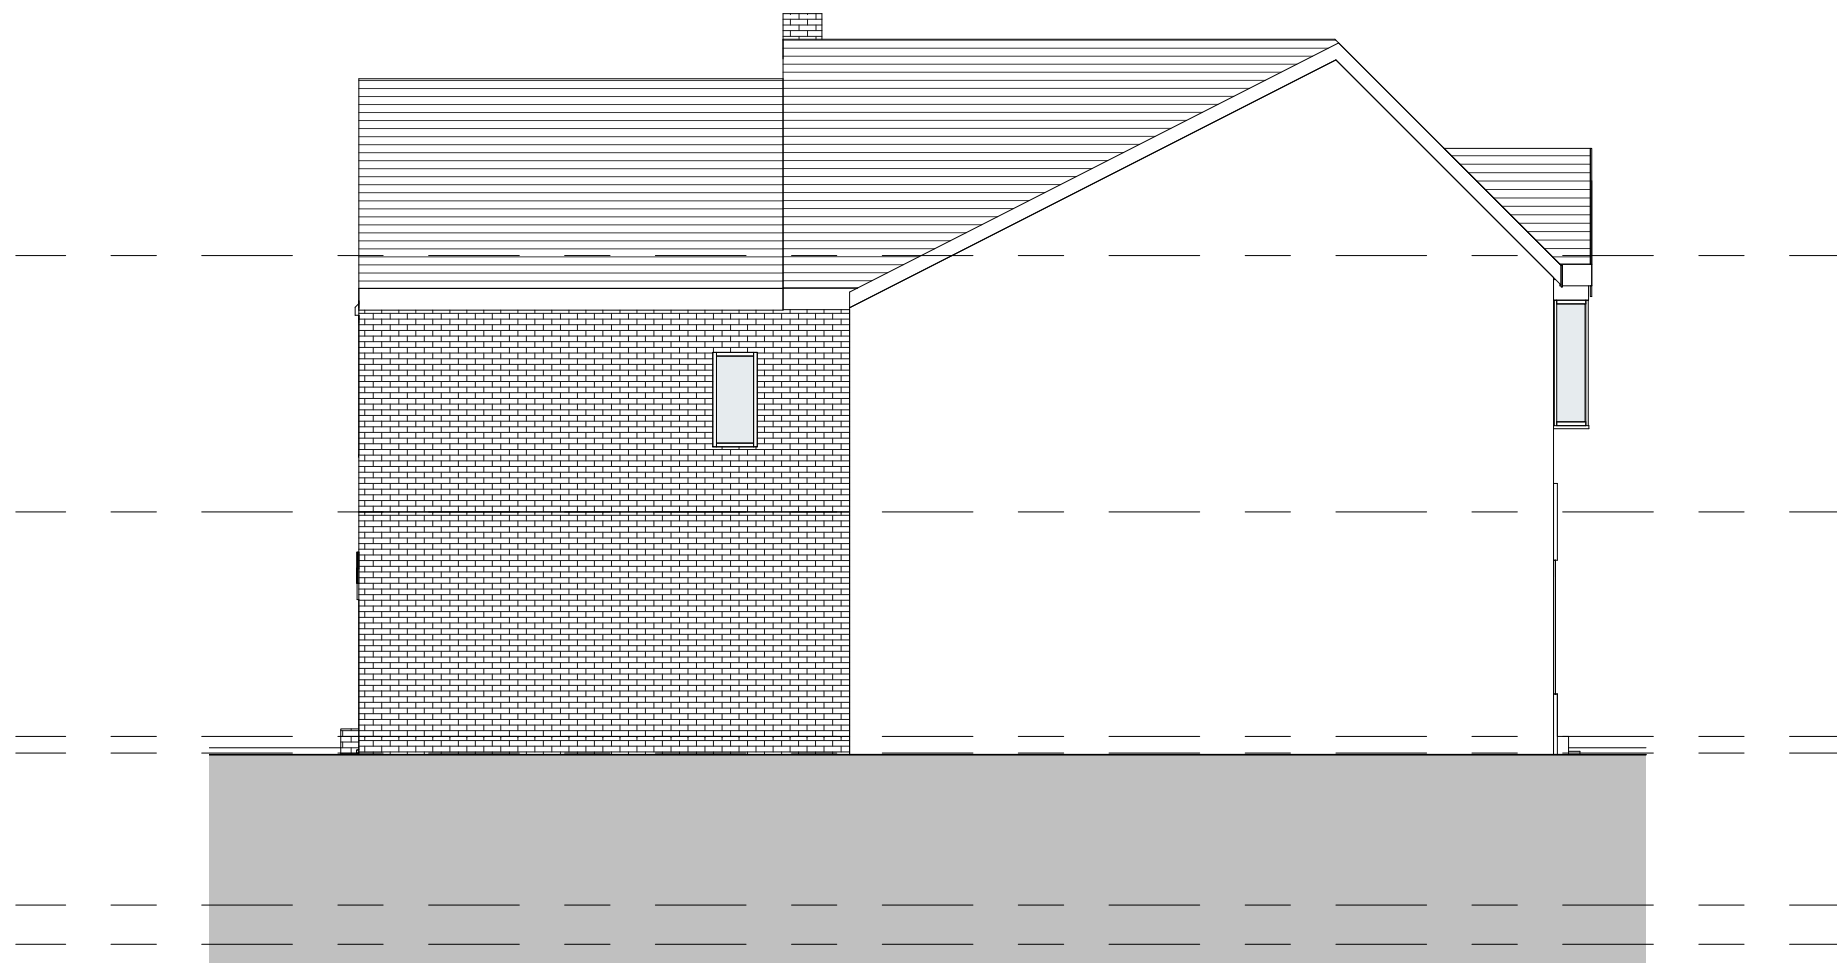

5 Left Side - Existing
1 : 100

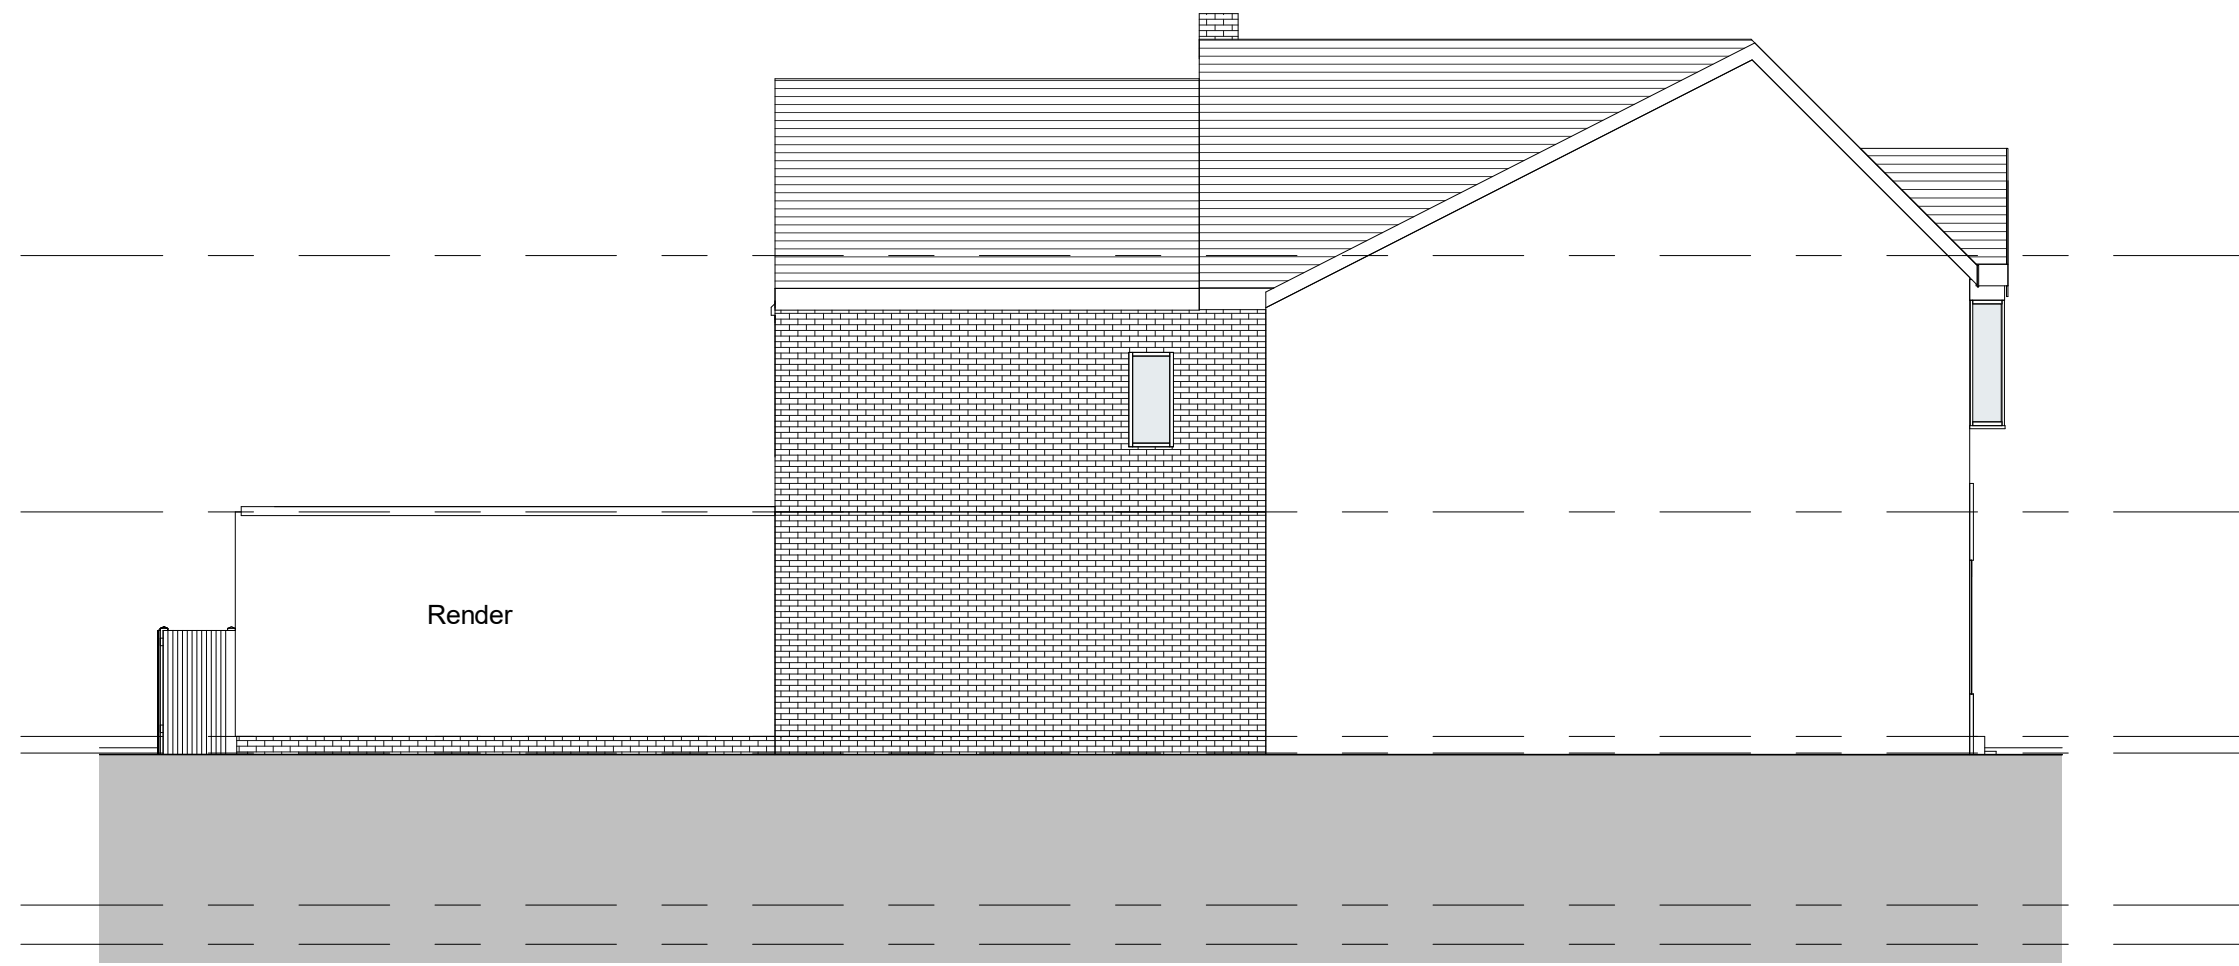


6 Left Side - Proposed
1 : 100



7 Right Side - Existing
1 : 100



8 Right Side - Proposed
1 : 100

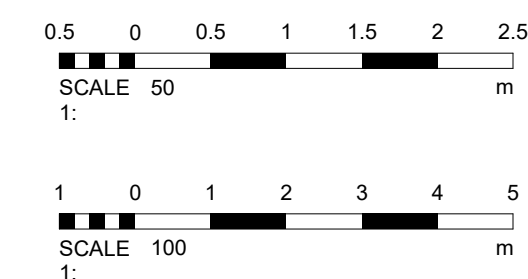

11	Revised Pre-App	15/11/2021
10	Pre-App	04/11/2021
9	Revised Design	03/09/2021
8	Render	27/04/2021
7	Revised Design	19/03/2021
6	Door Ground Floor	12/03/2021
5	PLANNING	05/03/2021
4	Basement Stairs	01/03/2021
3	Windows Amended	11/02/2021
2	External Stairs	10/02/2021
No.	Description	Date

PROJECT 26 Bury New Road, Prestwich		
TITLE Existing and Proposed Elevations		
CLIENT Mr Halpern		
STATUS DESIGN		
DRAWN BY SG/TP	DATE 02/02/2021	SCALE (@ A1) 1 : 100
PROJECT NUMBER GSS21003	DRAWING NUMBER 003	REV 11
GOLD SKETCH S T U D I O S www.goldsketch.co.uk info@goldsketch.co.uk 0161 792 9595		
NOTES © COPYRIGHT ALL RIGHTS RESERVED. NO PART OF THIS DRAWING IS TO BE REPRODUCED WITHOUT WRITTEN CONSENT. DRAWING TO BE USED FOR THE SITE AS INDICATED ONLY. ALL DIMENSIONS AND SETTING OUT SHALL BE CHECKED AND CONFIRMED ON SITE. ANY DISCREPANCIES TO BE REPORTED TO THE DRAWING OFFICE IMMEDIATELY. LEGISLATION HAS LUMP CODES OF PRACTICE AND BRITISH STANDARDS. ALL DIMENSIONS ON THIS DRAWING ARE IN MILLIMETERS (UNLESS OTHERWISE STATED).		