


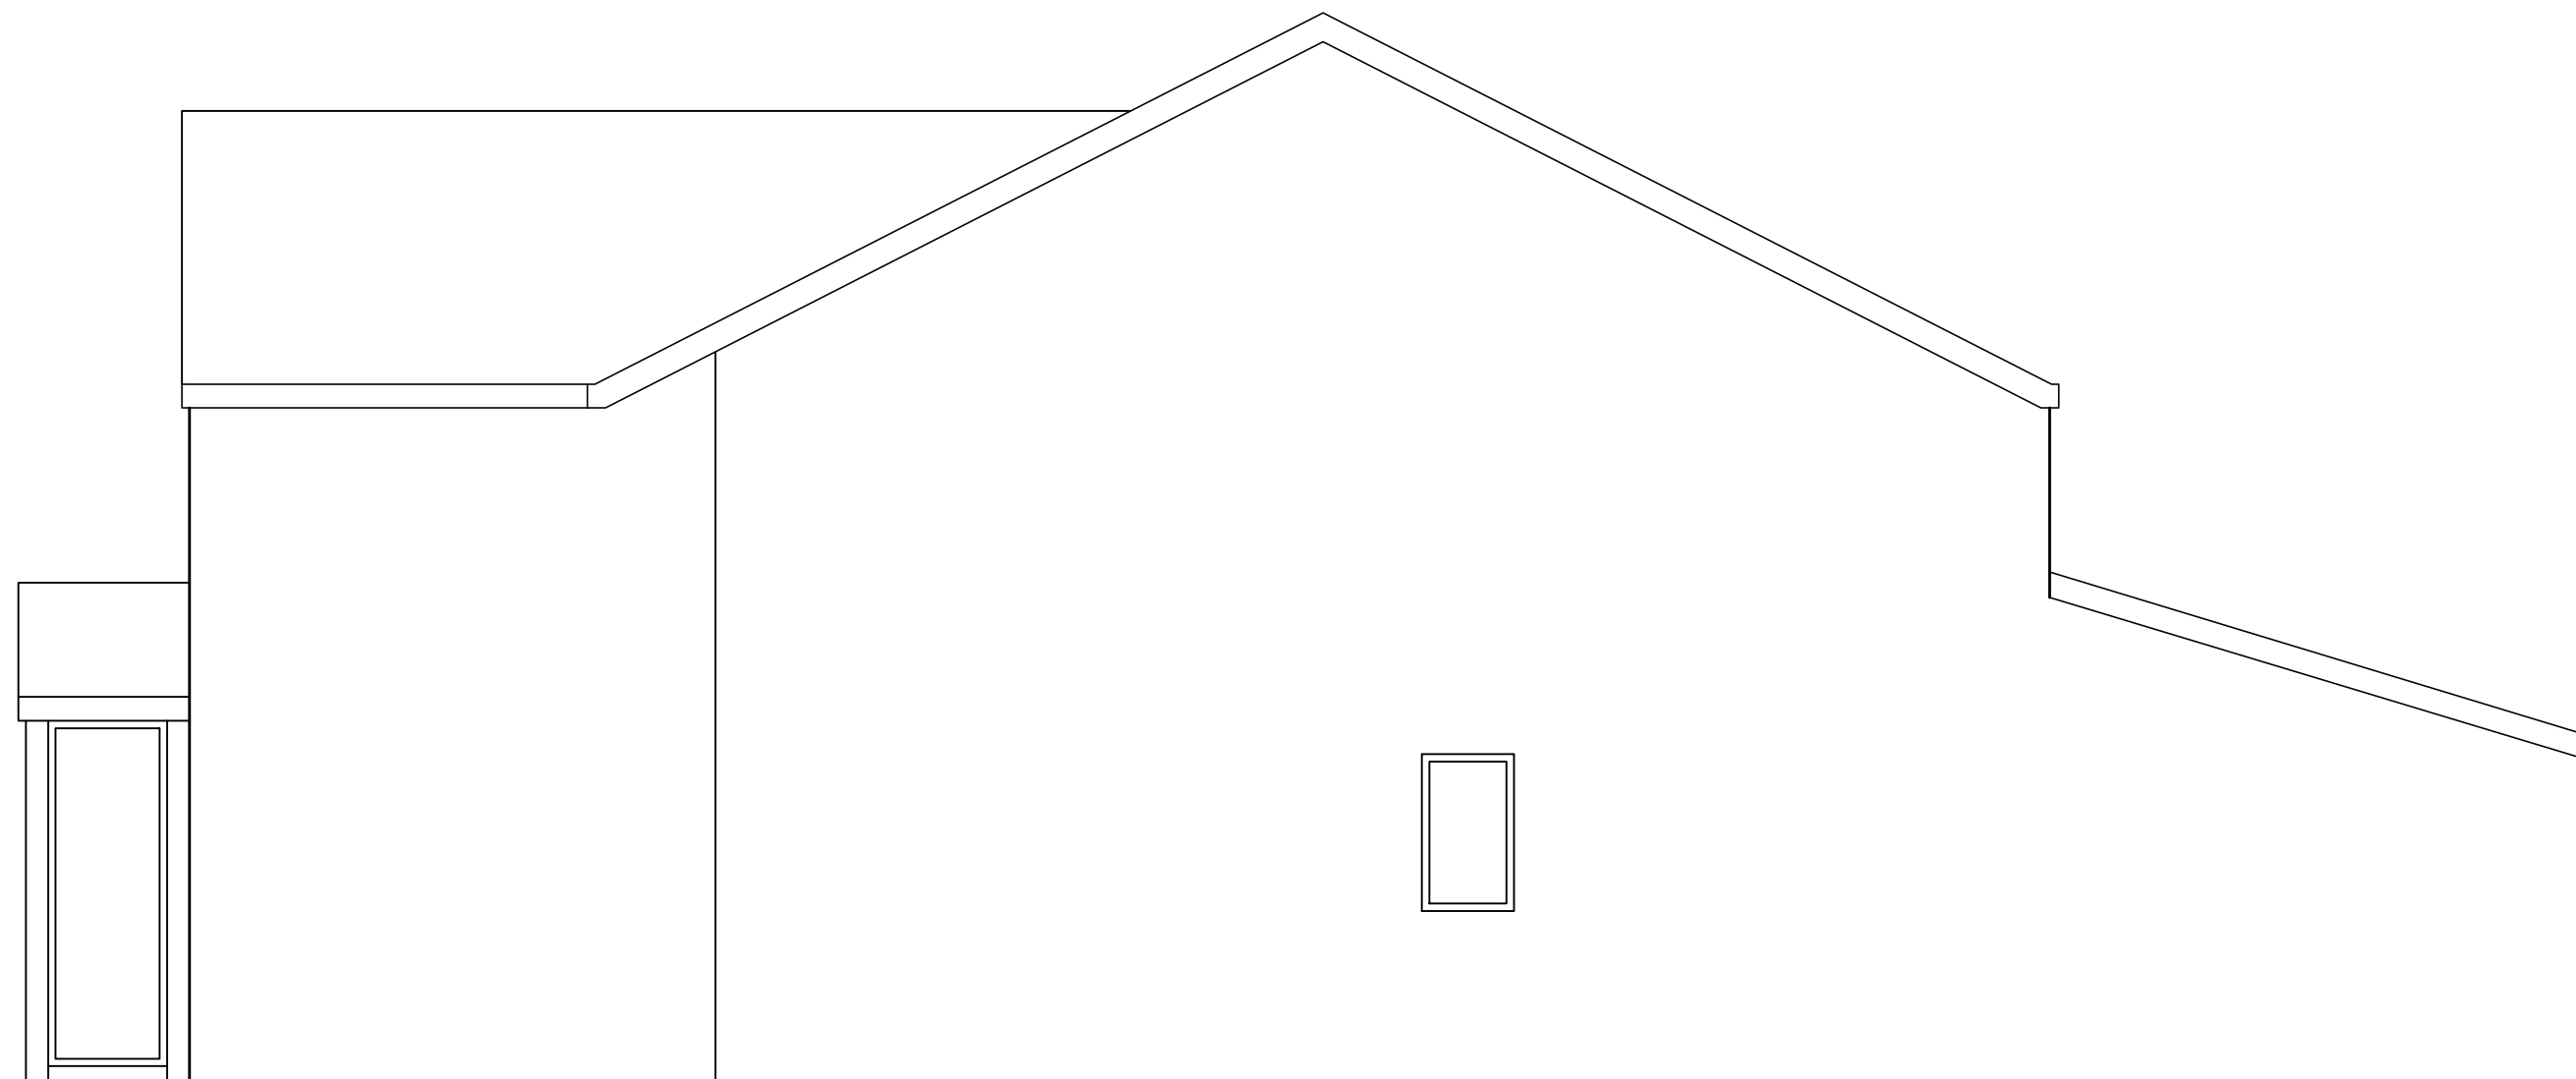


Scale 1:50



Scale 1:50




Scale 1:50

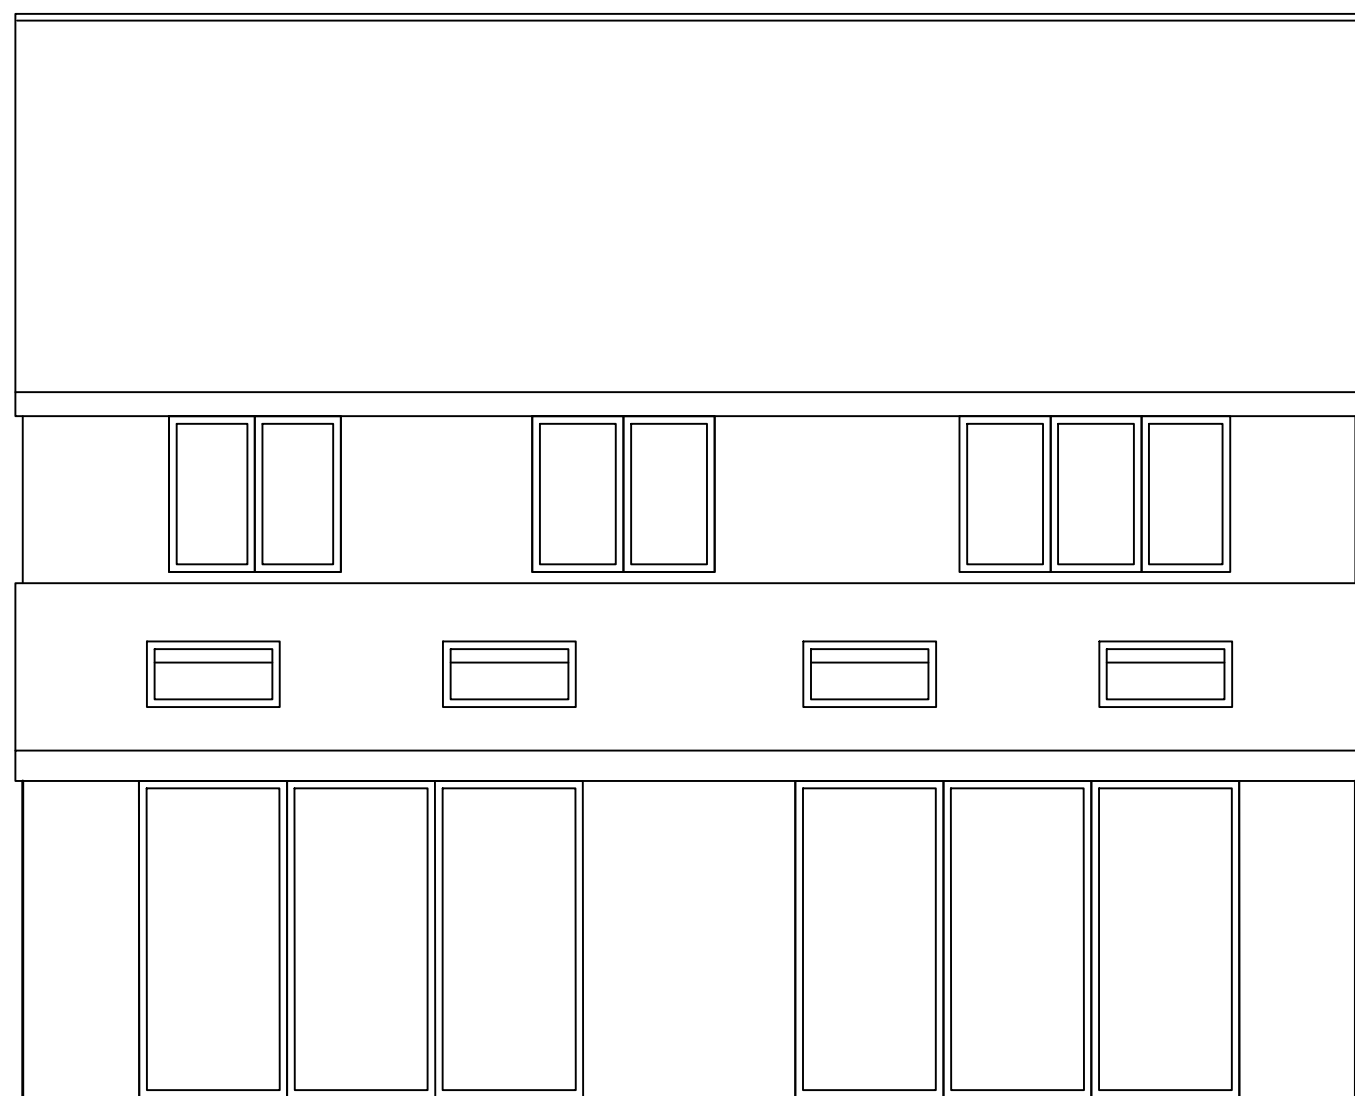

04

Scale 1:50

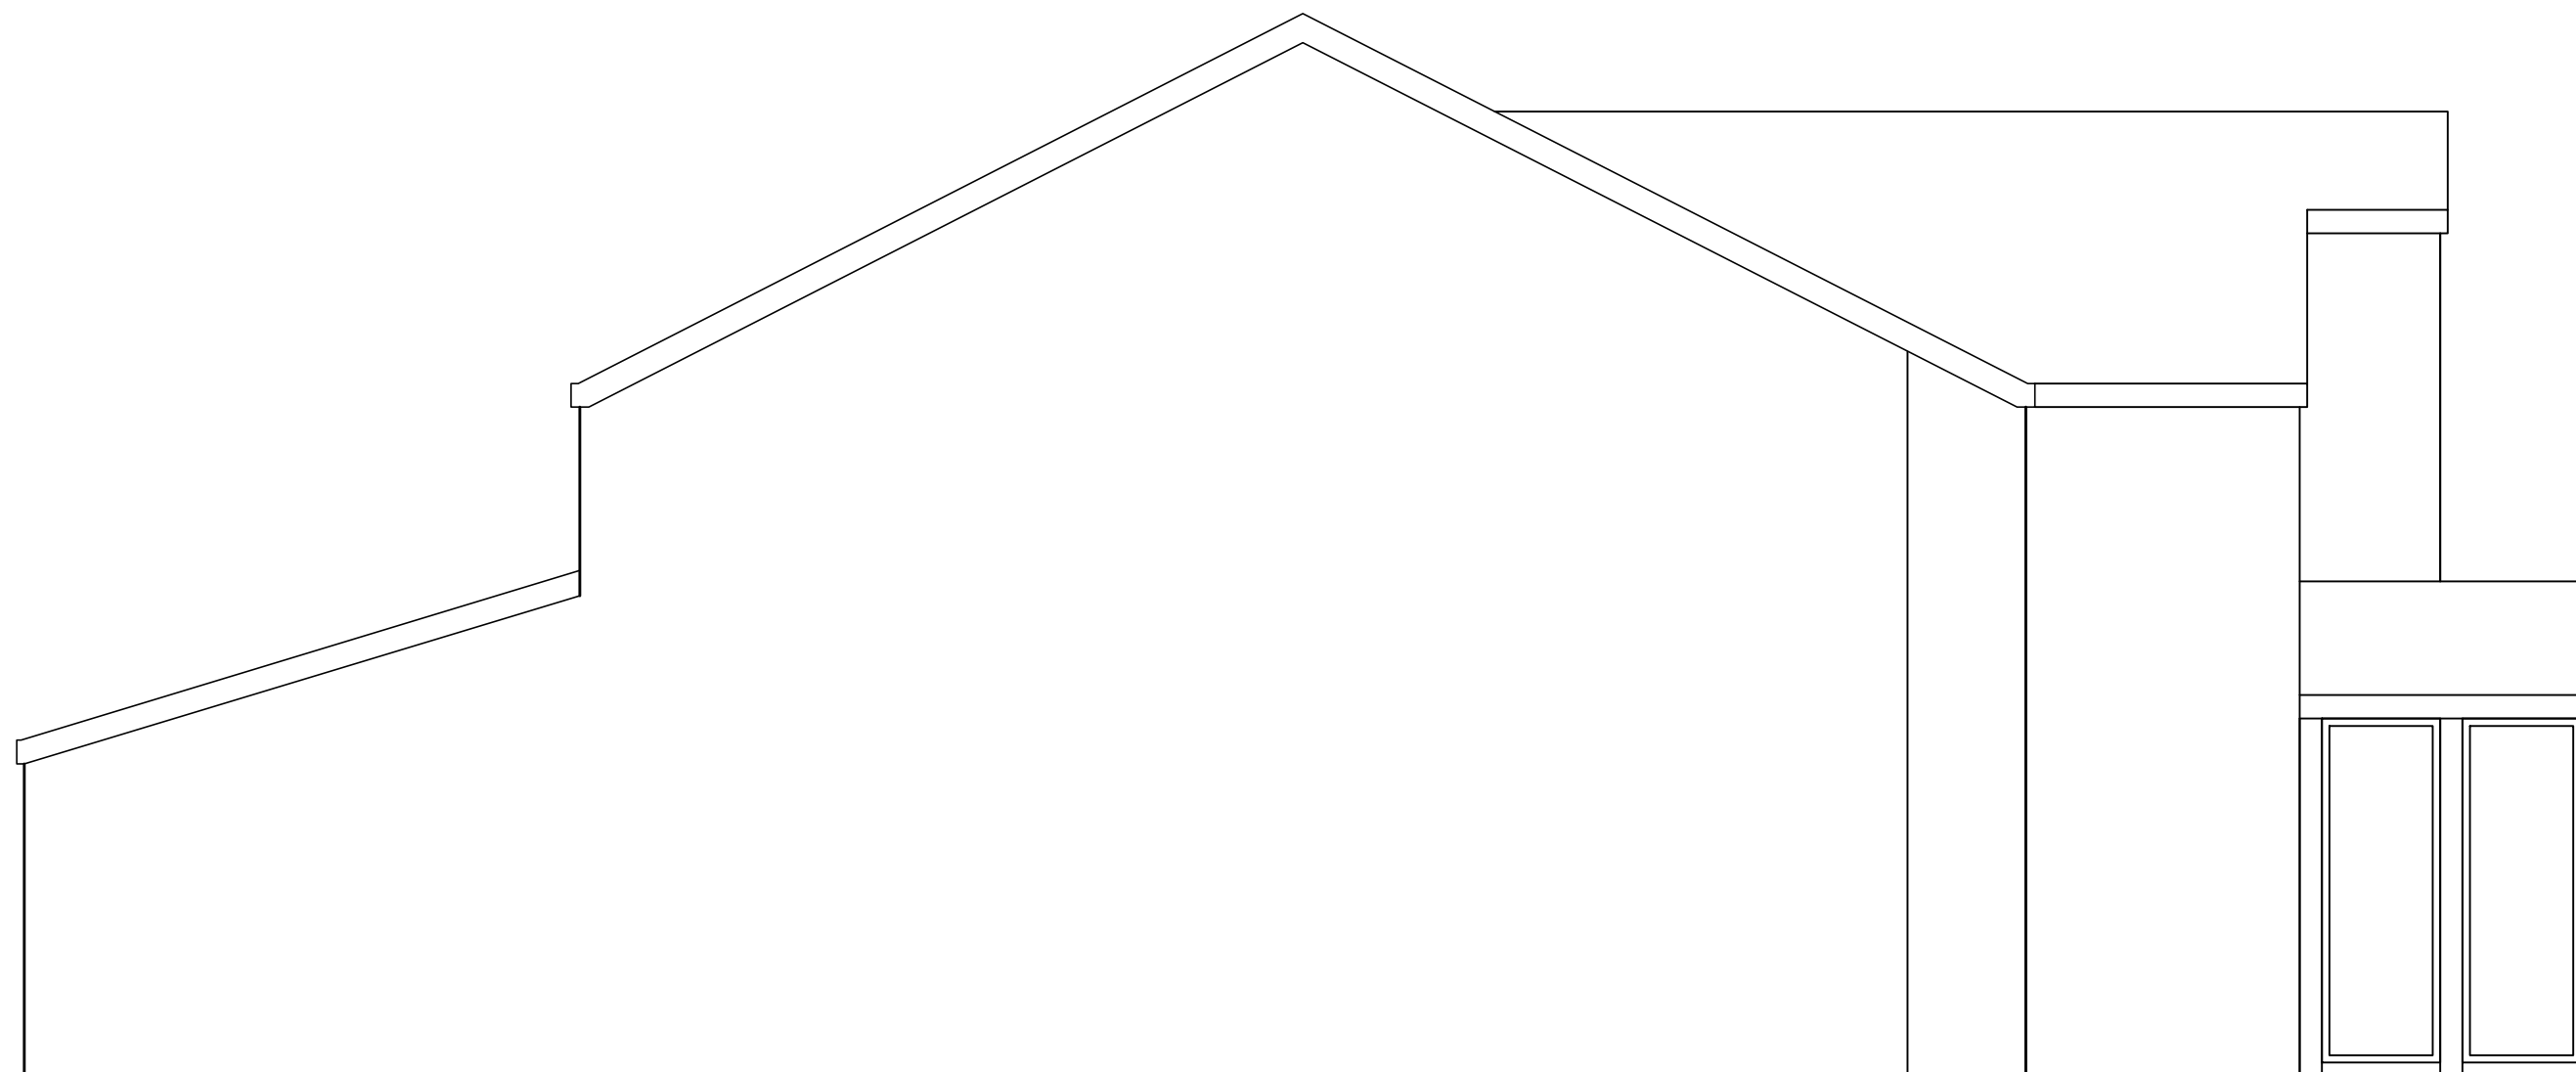

Building regulation drawings can be used for building estimates, however for an accurate quote builders must attend site as these drawings do not account for all aspects of the building works.

Rev	Description	Date	By	C
-----	-------------	------	----	---

Status	Purpose for Issue
Survey ☐	Tender ☐
Construction ☒	As Built ☐

Contract
Extension over Rear Single Storey

Drawing No.	TDS-25-196-02.5	Revision	/
Scales	1:50	Date	Jan '25
Drawn	ZTT	Checked	

