



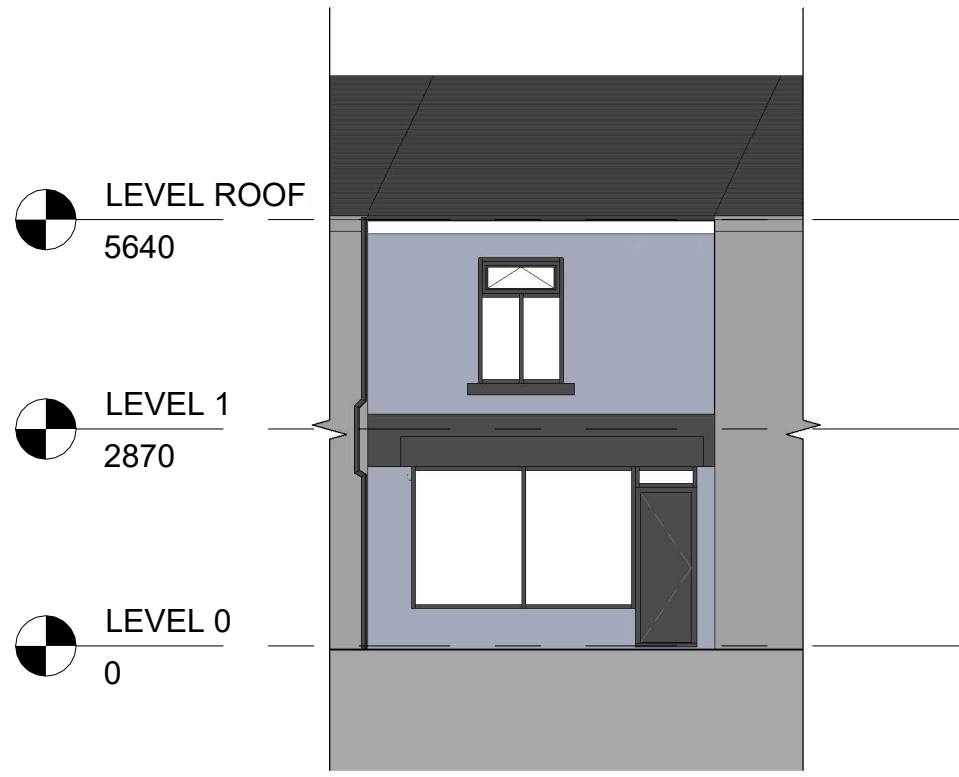

3 Front - Existing
1 : 100

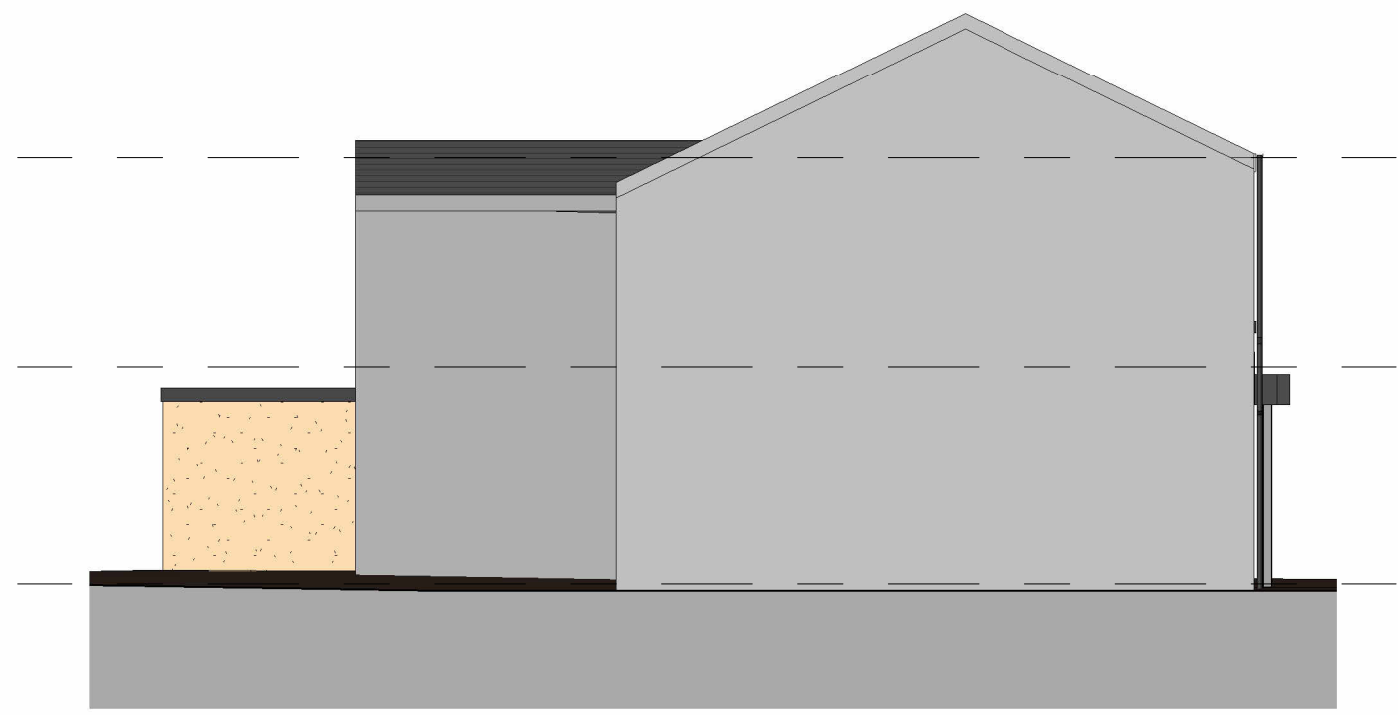


4 Left Side - Existing
1 : 100




5 Rear - Existing
1 : 100




6 Right Side - Existing
1 : 100

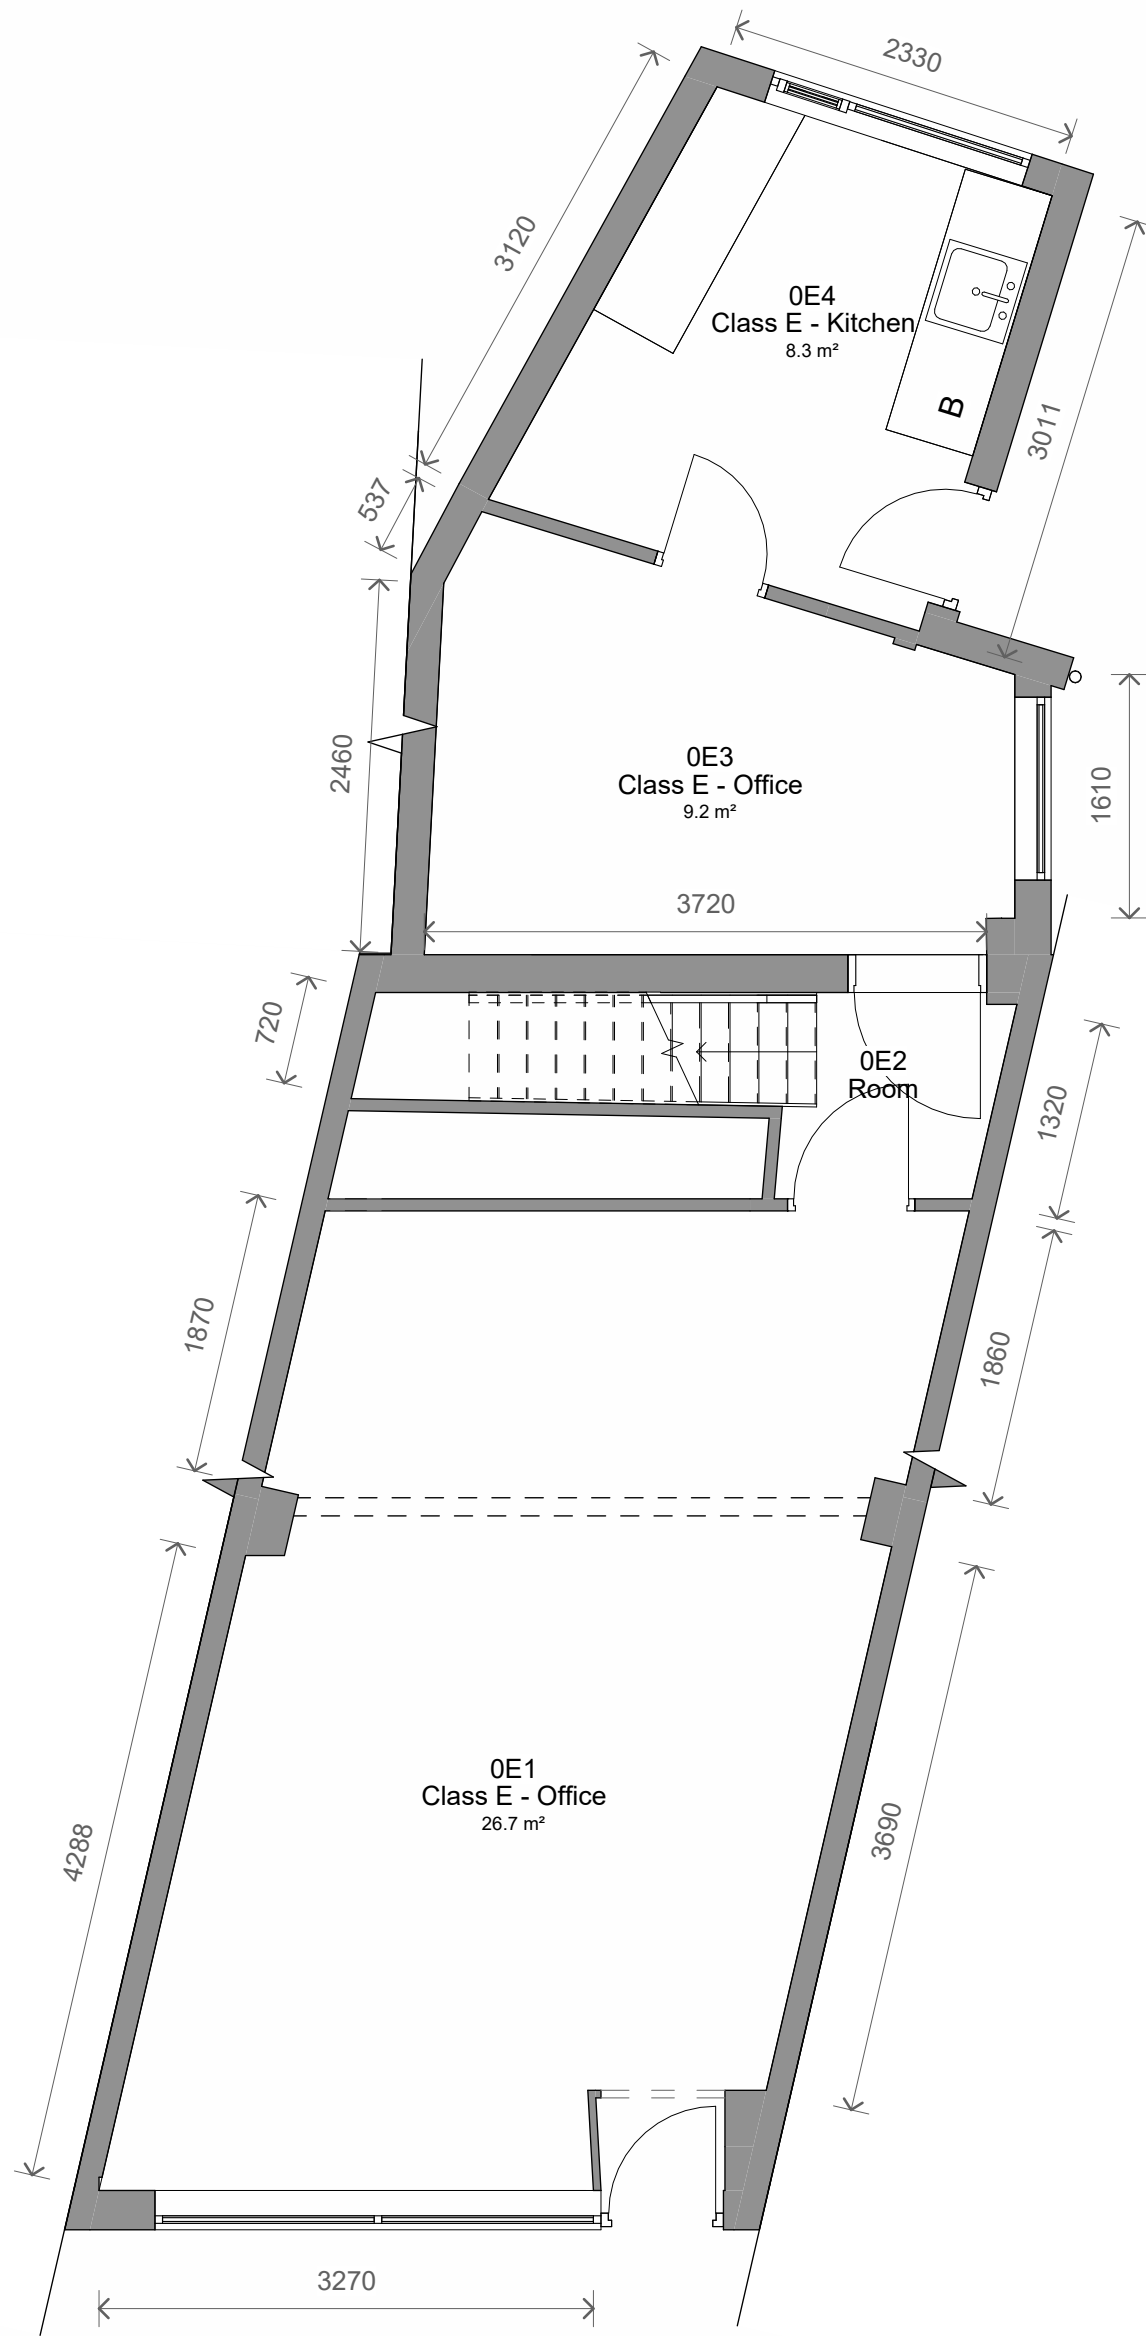

1 Level 0 - Existing
1 : 50

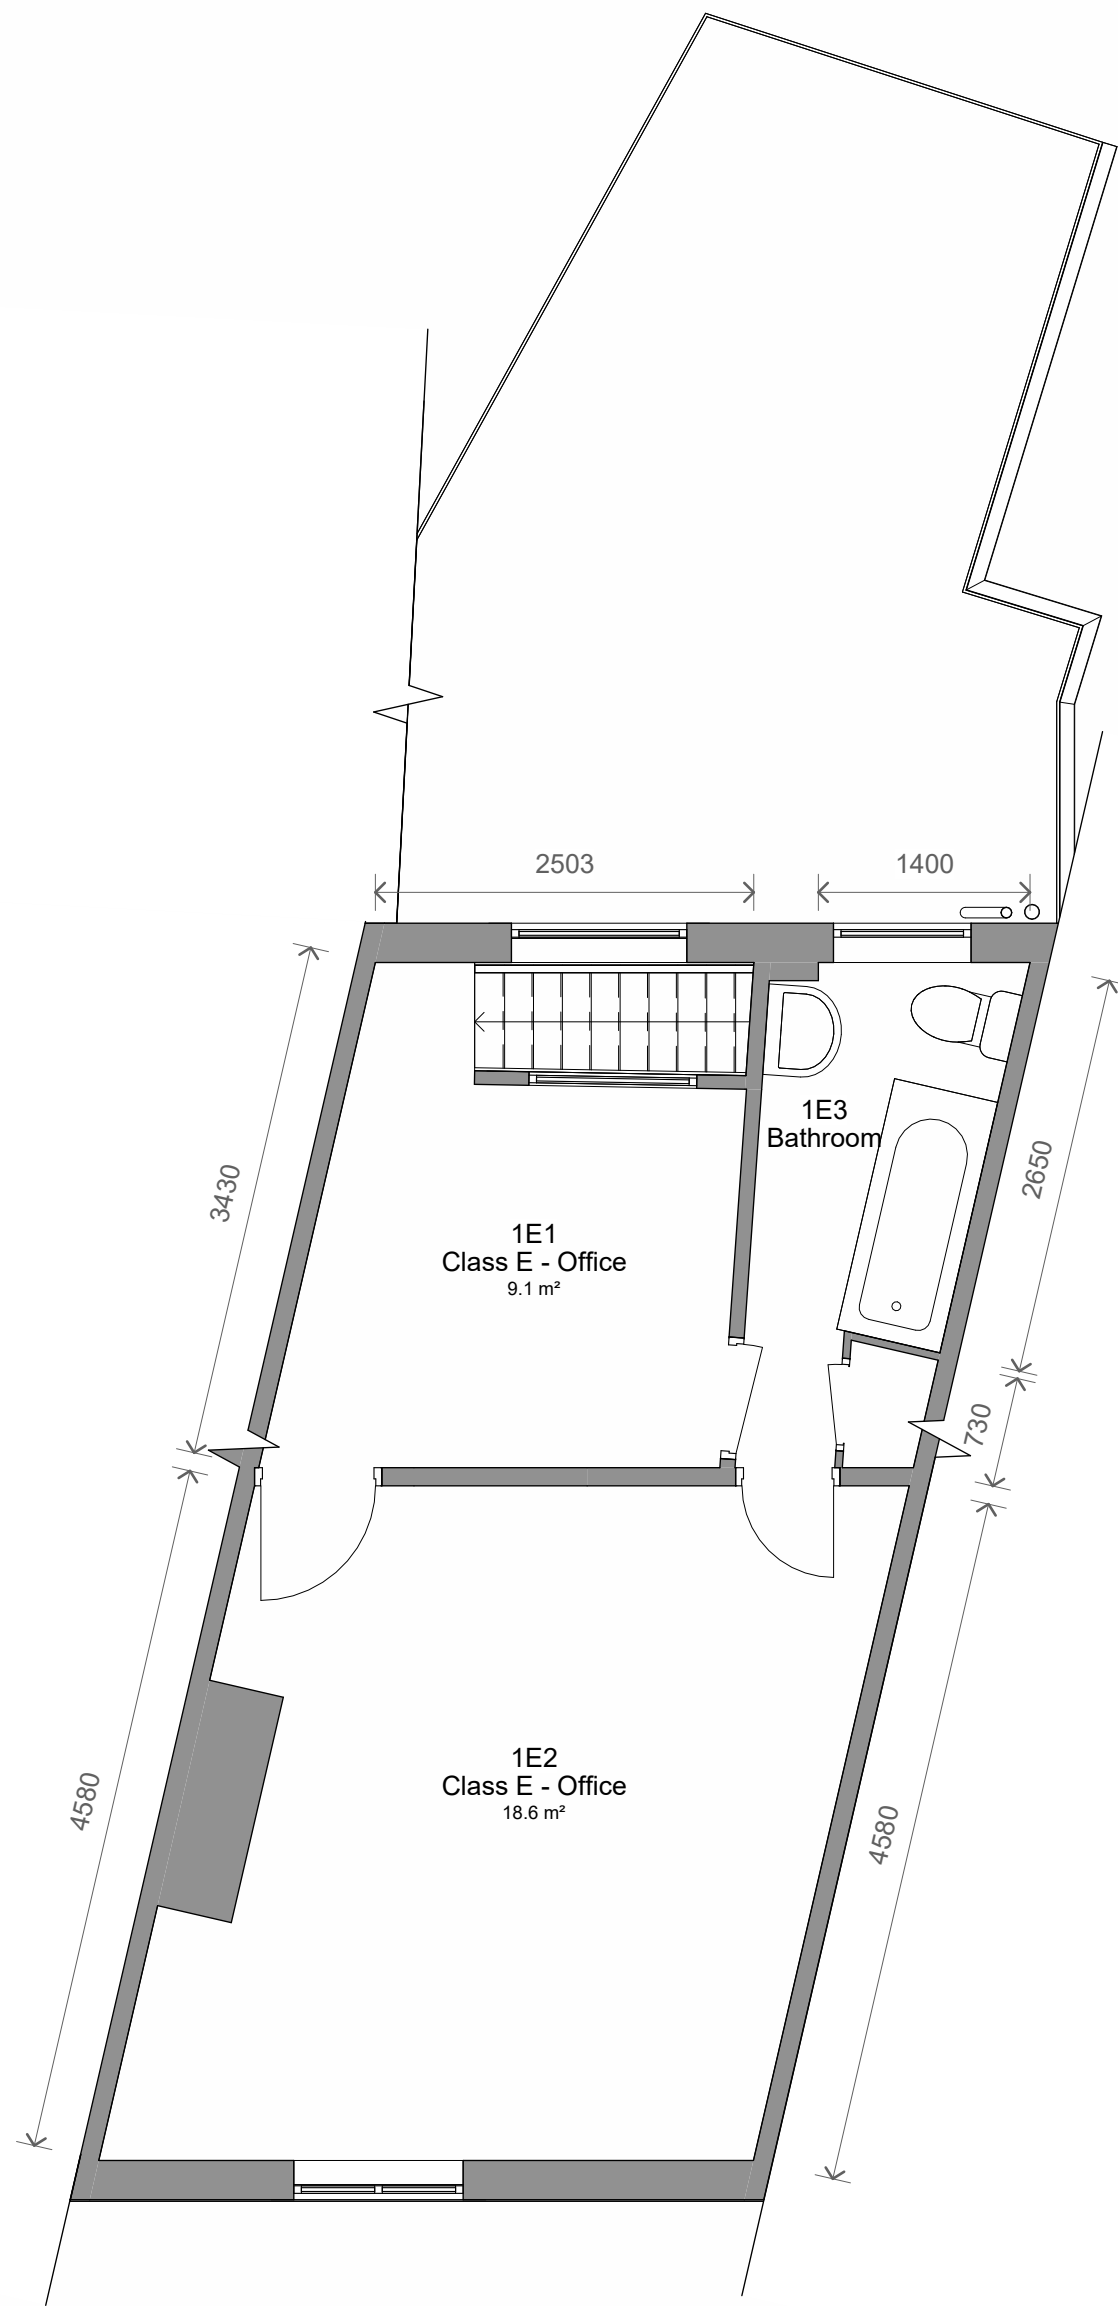

2 Level 1 - Existing
1 : 50

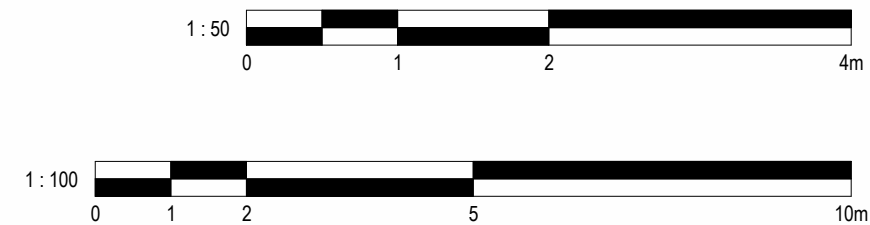

1	Revised Existing	25/03/2025	MA
No.	Description	Date	Initial

PROJECT		9 Water Street, Radcliffe	
TITLE			
Existing Plans and Elevations			
STATUS			
BUILDING REGS			
DRAWN BY	DATE	SCALE (@ A1)	
JB	29/01/2025	As indicated	
PROJECT NUMBER		DRAWING NUMBER	REV
GSS24210.1		002	1
GOLD SKETCH			
S T U D I O S			
www.goldsketch.co.uk		info@goldsketch.co.uk	0161 792 9595
NOTES			
© COPYRIGHT - ALL RIGHTS RESERVED. THIS DRAWING AND ANY PARTS BEING REPRODUCED WITHOUT PRIOR WRITTEN CONSENT. DRAWING TO BE USED FOR THE STATUS INDICATED ONLY. ALL DIMENSIONS AND SET BACKS TO BE AS SHOWN AND NOT TO BE IN CONFORMANCE WITH CURRENT BUILDING REGULATIONS UNLESS OTHERWISE STATED. ALL DIMENSIONS ON THIS DRAWING ARE IN MILLIMETRES UNLESS OTHERWISE STATED.			