



- ## NOTES
- Design & drawings are copyright of Hite Architects Studio Ltd. and written permission must be obtained before duplication
 - Do not scale from drawing or derive dimensions from digital forms
 - All dimensions are to be checked before commencing work or placing orders
 - Any discrepancy found between information herein and that given elsewhere or found on site shall be reported in writing to the architect immediately

[illegible]

Hive Architects Studio Ltd.
Beck House, 77a King Street,
Kninstord, WA16 6DX
T: 01565 748050
E: hello@hivearchitects.co.uk
W: www.hivearchitects.co.uk
Registered in England: 07931988

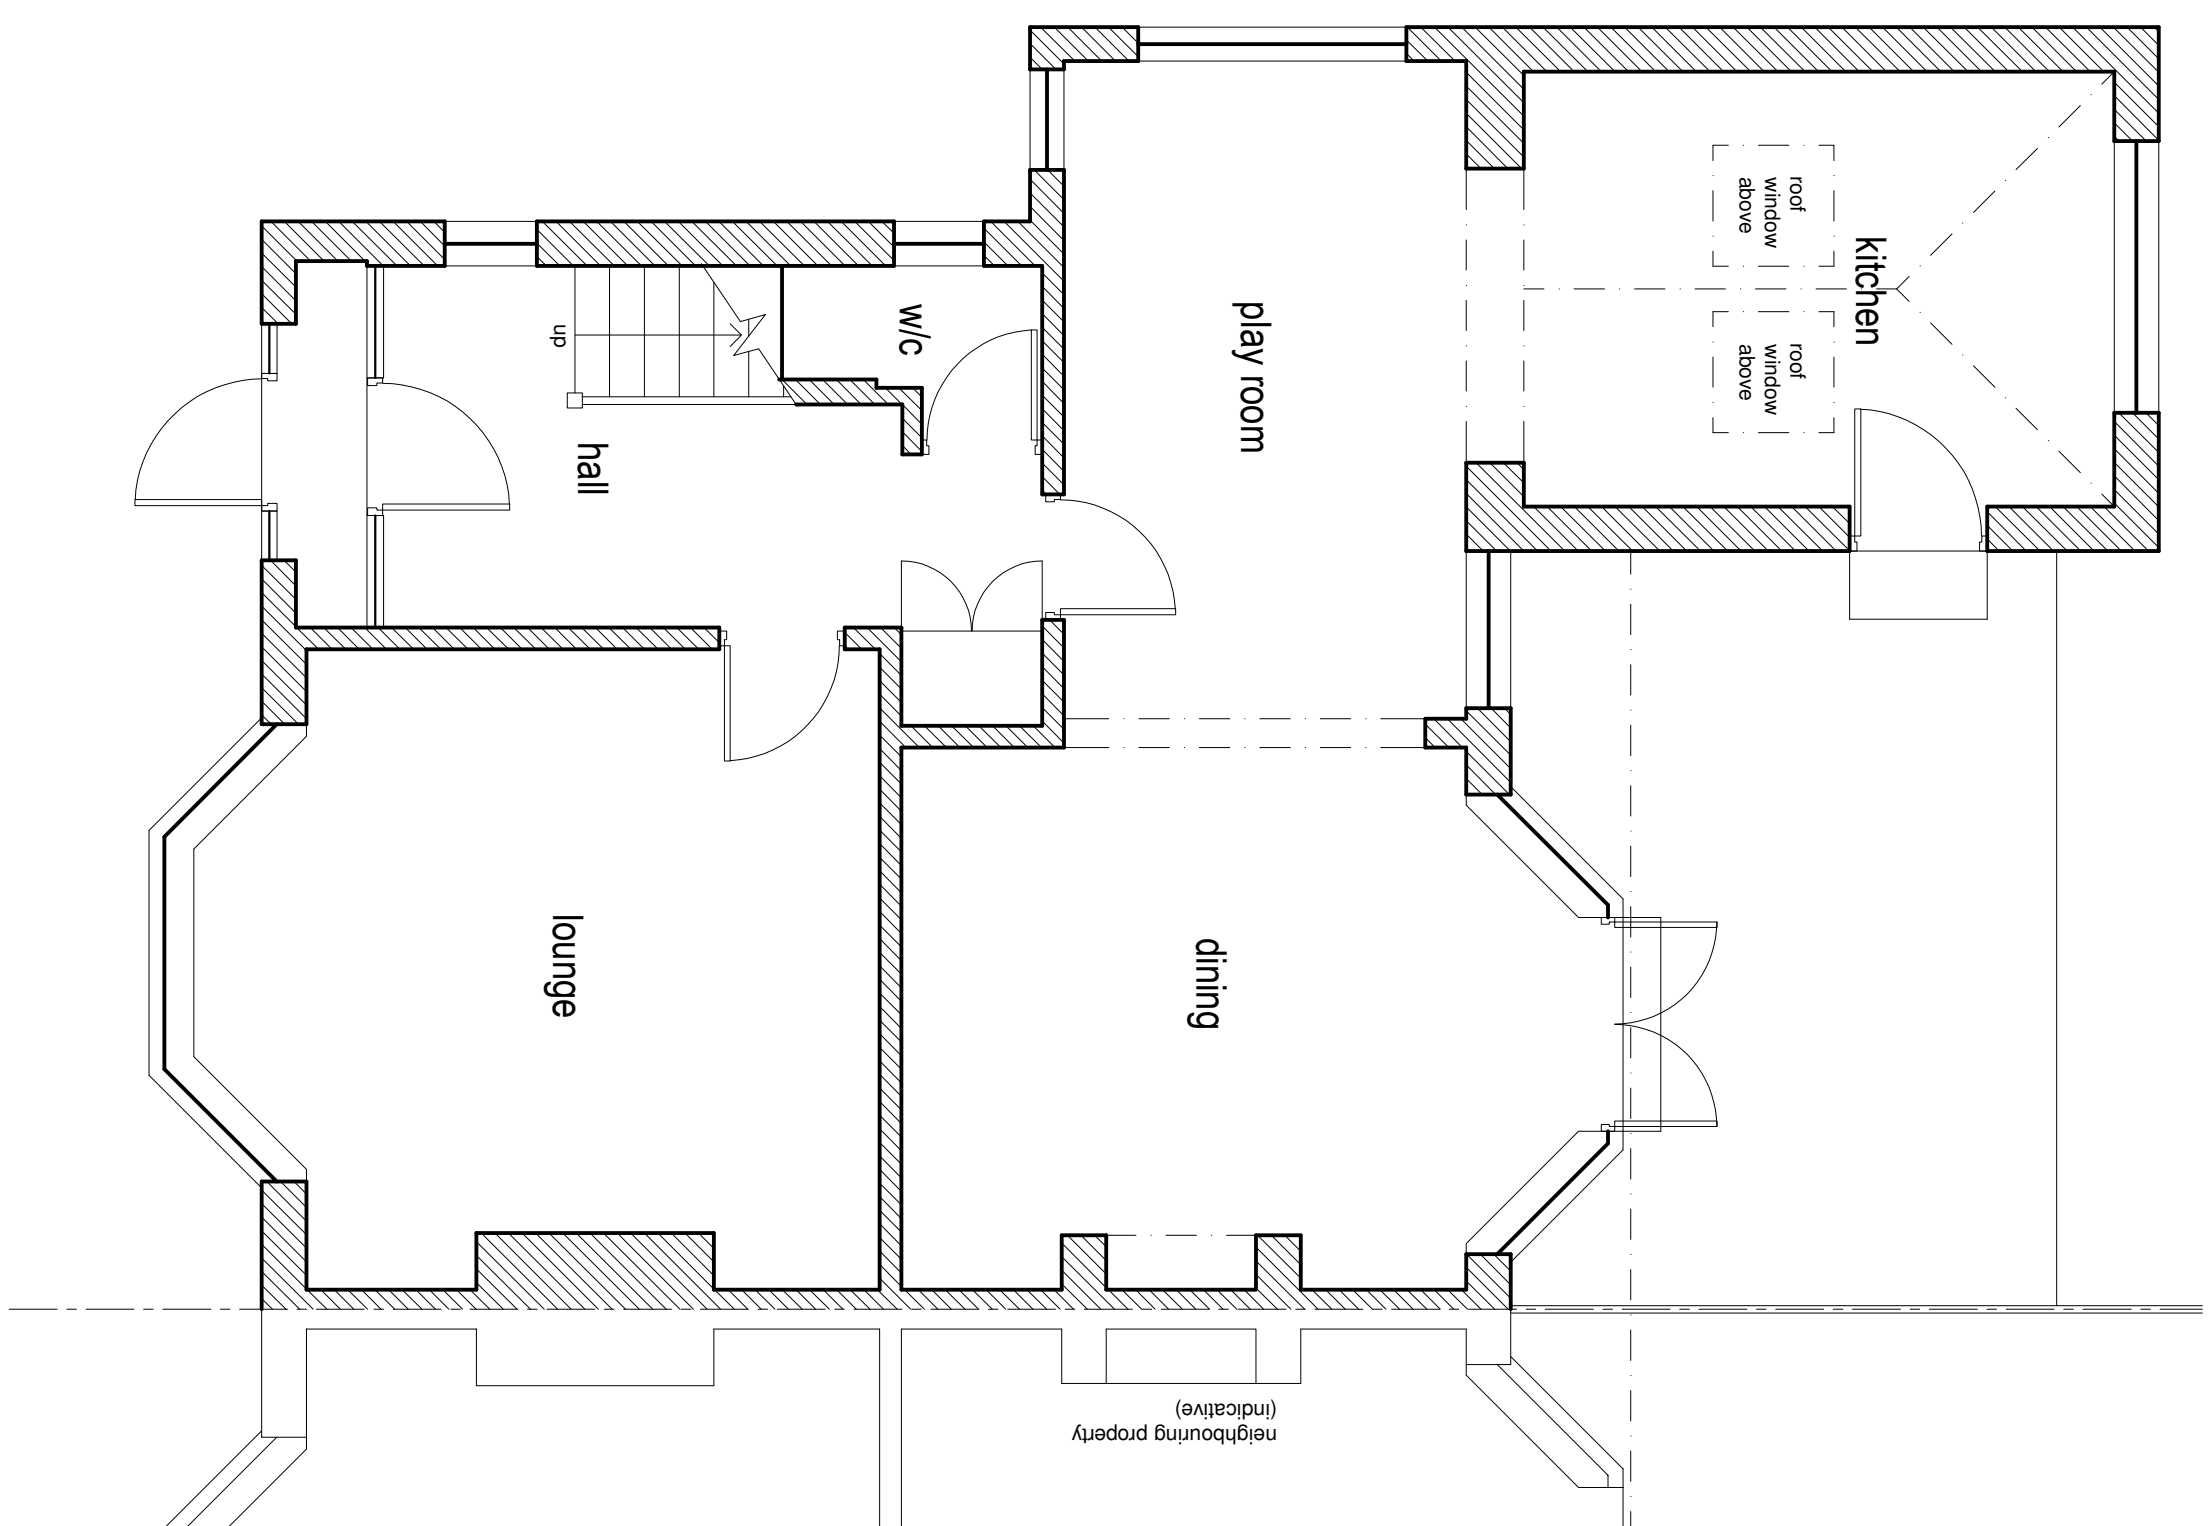

EXISTING GROUND FLOOR PLAN 1:50

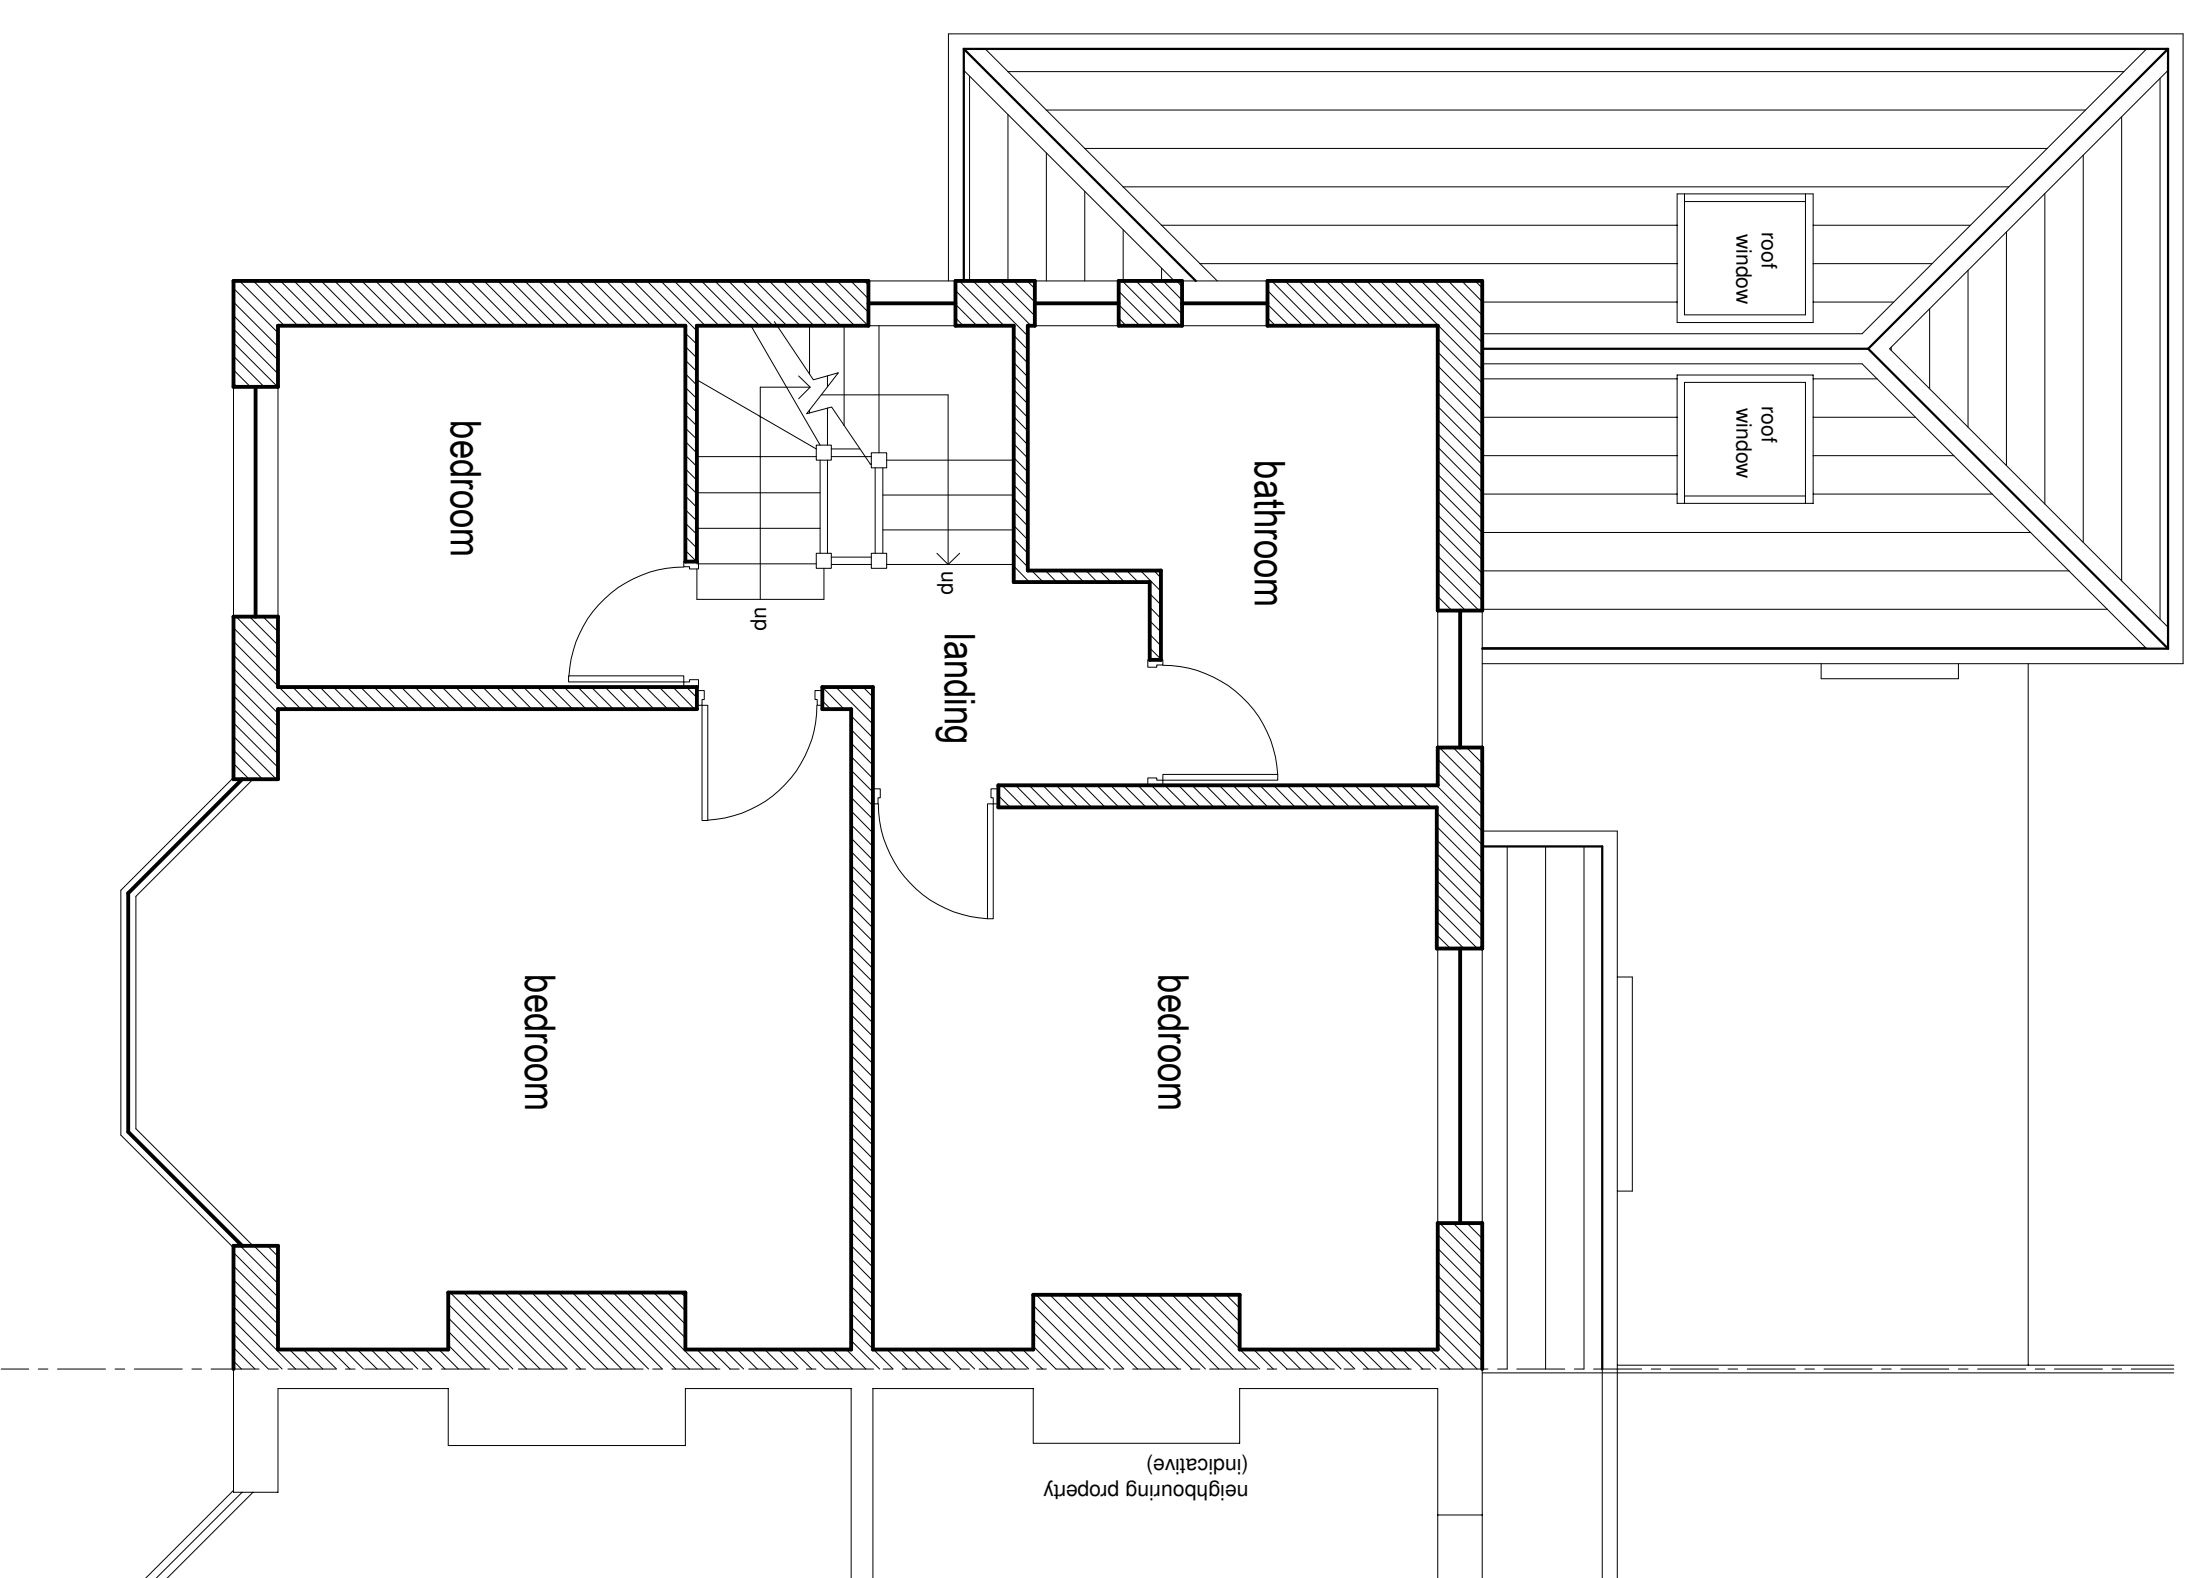

EXISTING FIRST FLOOR PLAN 1:50

