


NOTES

- Design & drawings are copyright of Hive Architects Studio Ltd. and written permission must be obtained before duplication
- Do not scale from drawing or derive dimensions from digital forms
- All dimensions are to be checked before commencing work or placing orders
- Any discrepancy found between information herein and that given elsewhere or found on site shall be reported in writing to the architect immediately



Rev	Date	Drawn	Note
A	27.4.26	RM	Landscaping added
Address		11 Nursery Road, Prestwich, Gtr. Manchester, M25 3EP	
Project Ref.		294-01	
Drawing Title		Proposed Site Layout Plan	
Drawing No.		10	
Scale		Stated @ A3	
Date		12/08/2025	
Drawn By		RM	
Checked By		RM	
Stage		Planning	
Revision		A	

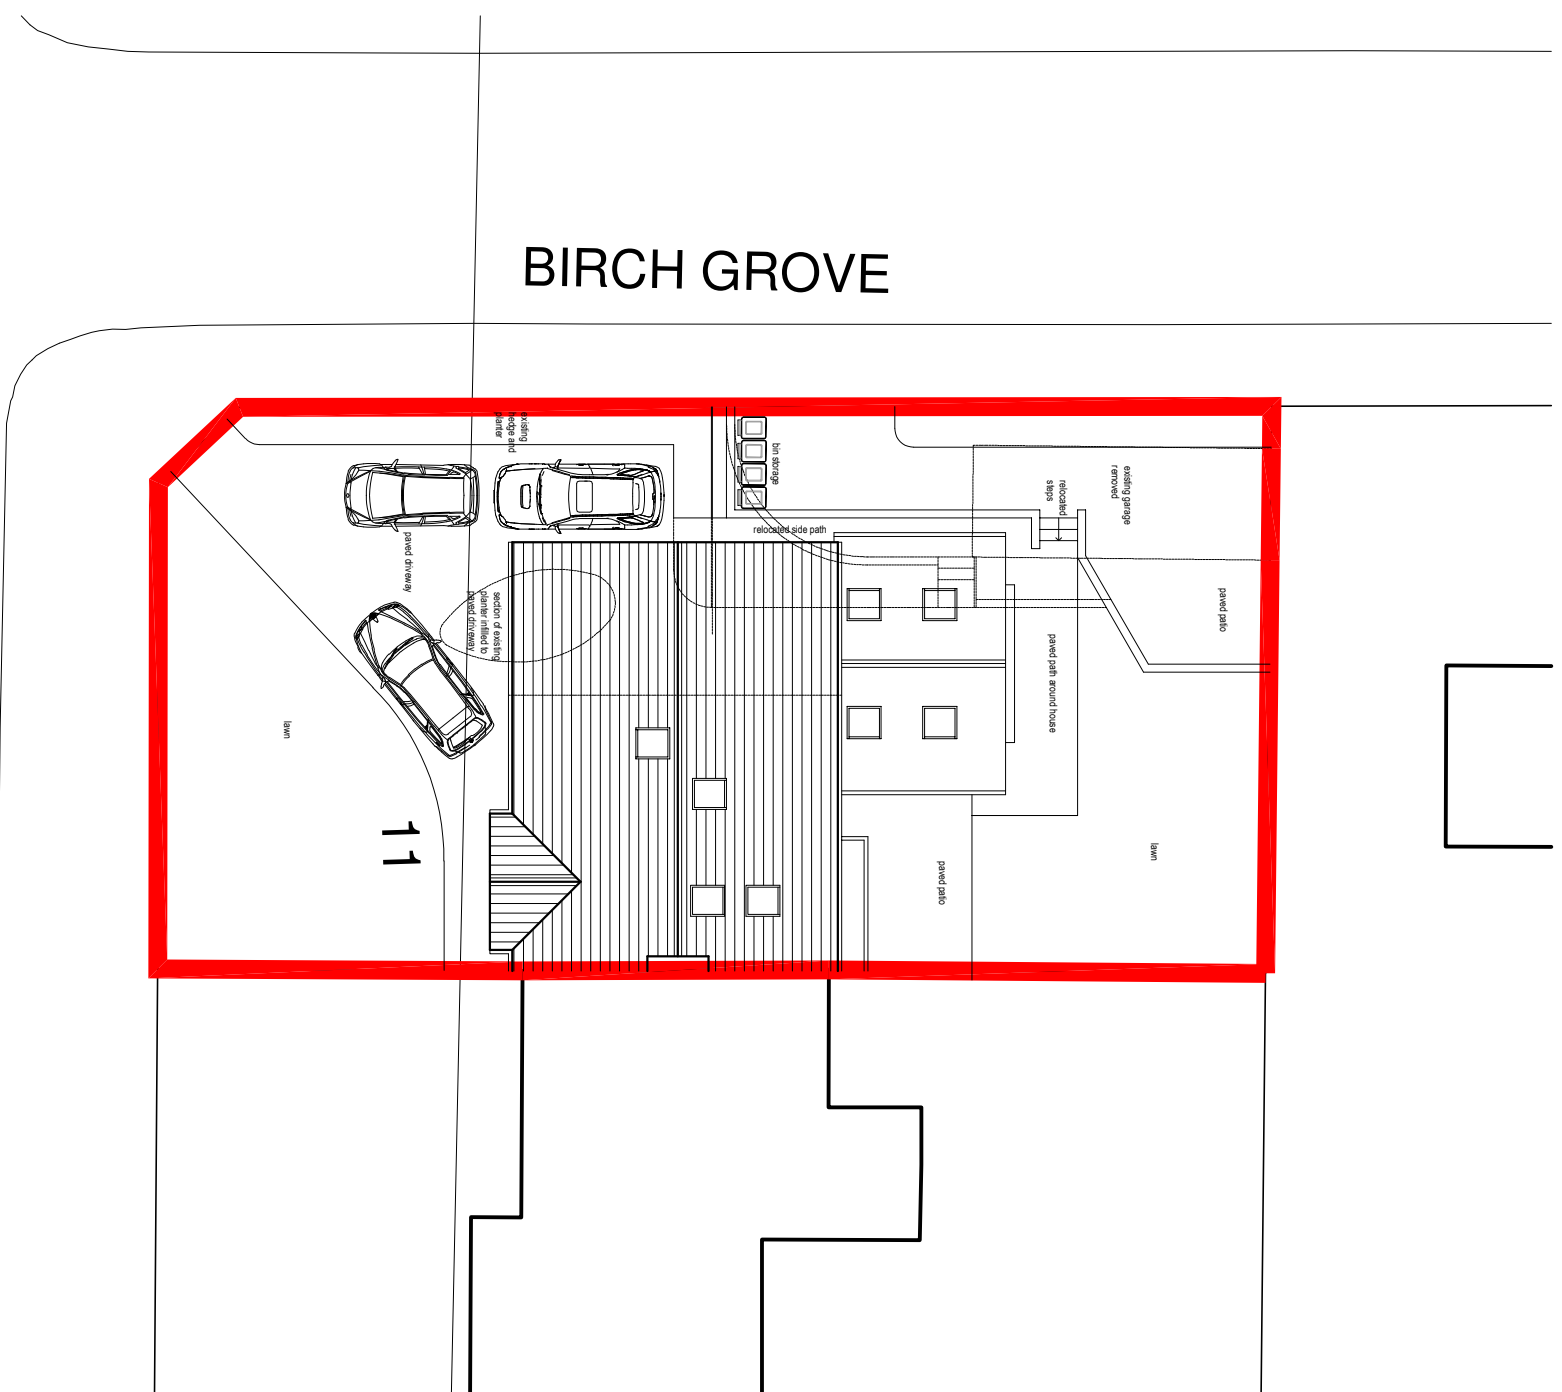

BIRCH GROVE

NURSERY ROAD

二

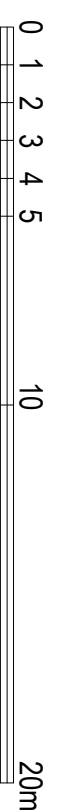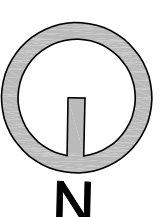

PROPOSED SITE LAYOUT PLAN 1:200



Hive Architects Studio Ltd.
Beck House, 77a King Street,
Knuttsford, WA16 6DX
T: 01565 748050
E: hello@hivearchitects.co.uk
W: www.hivearchitects.co.uk
Registered in England: 07931988