



- NEW 100ΦUPVC SOIL STACK TO BS4514 LOCATED ON REAR ELEVATION TO G. FLOOR, WET ROOM/WC AND 1ST FLOOR BATHROOM INTO SEALED GULLY @ G. LEVEL 100Φ F.W. BRANCH DRAIN AND RUN TO CONNECTED TO EX. COMBINED BRANCH DRAINS VIA EX. (F).

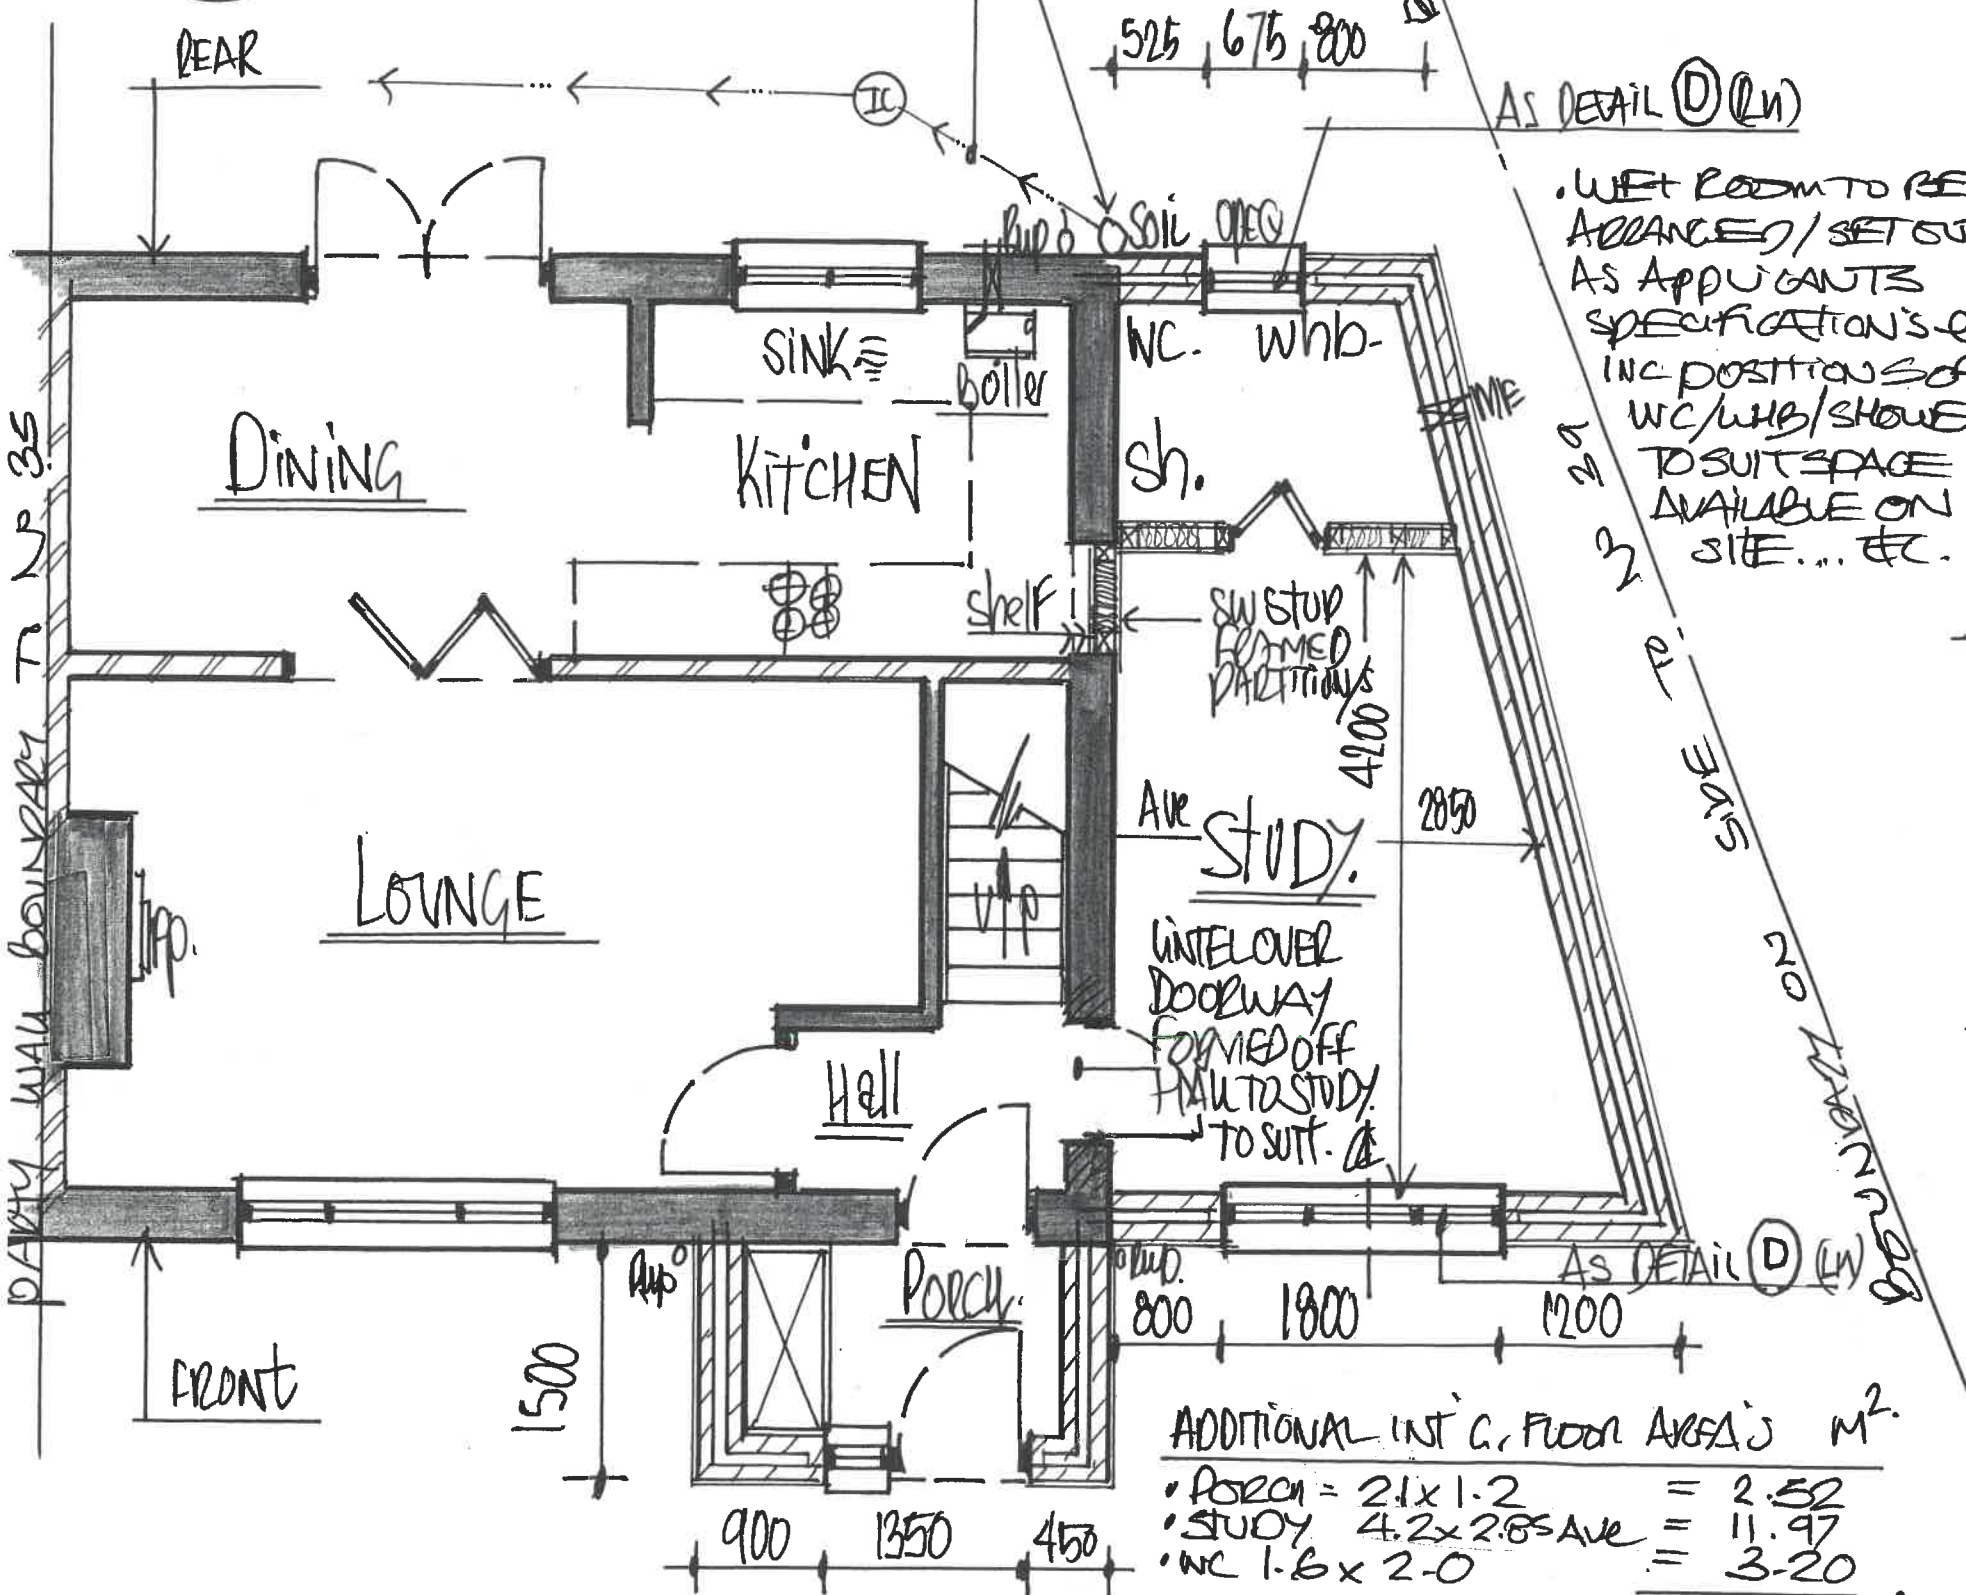

1:50 PROPOSED "GROUND FLOOR" PLAN.

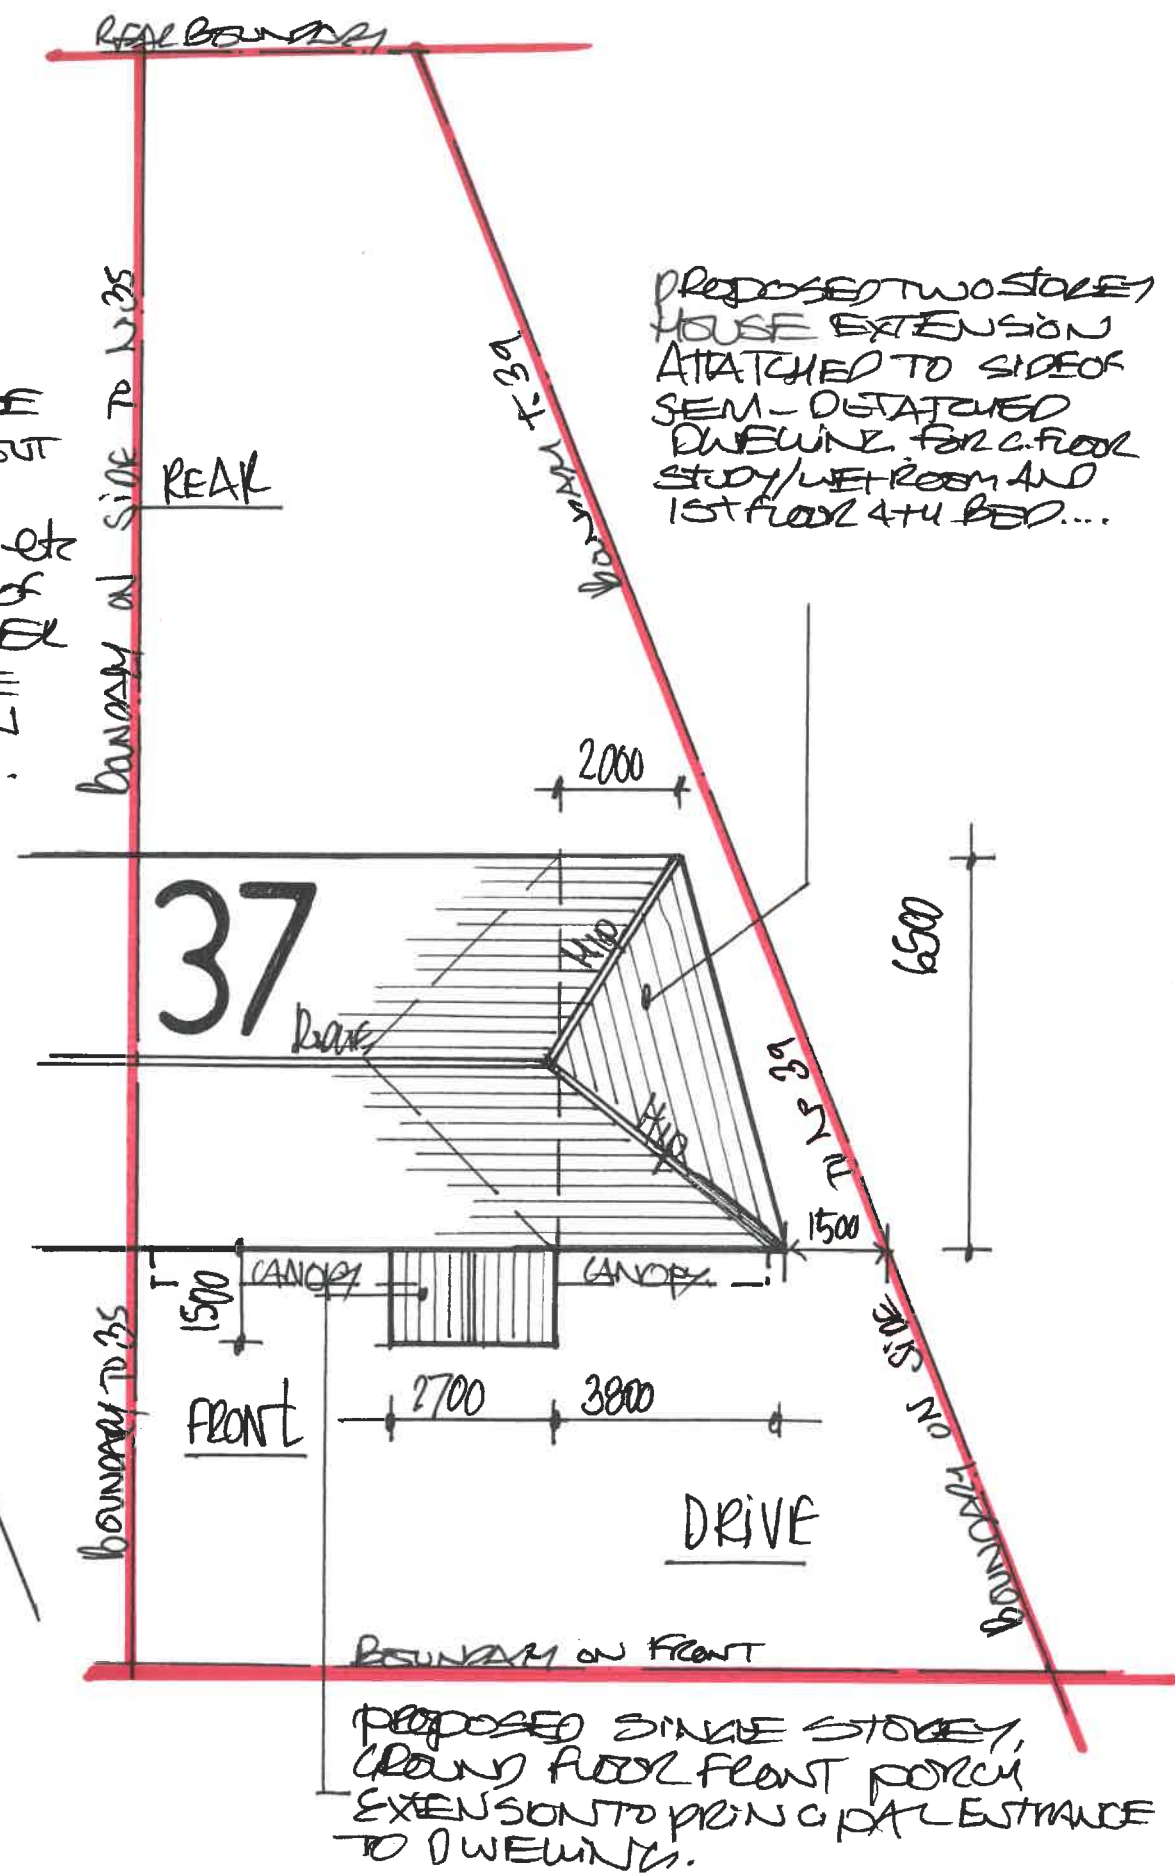

1:125 PROPOSED - BLOCK - PLAN