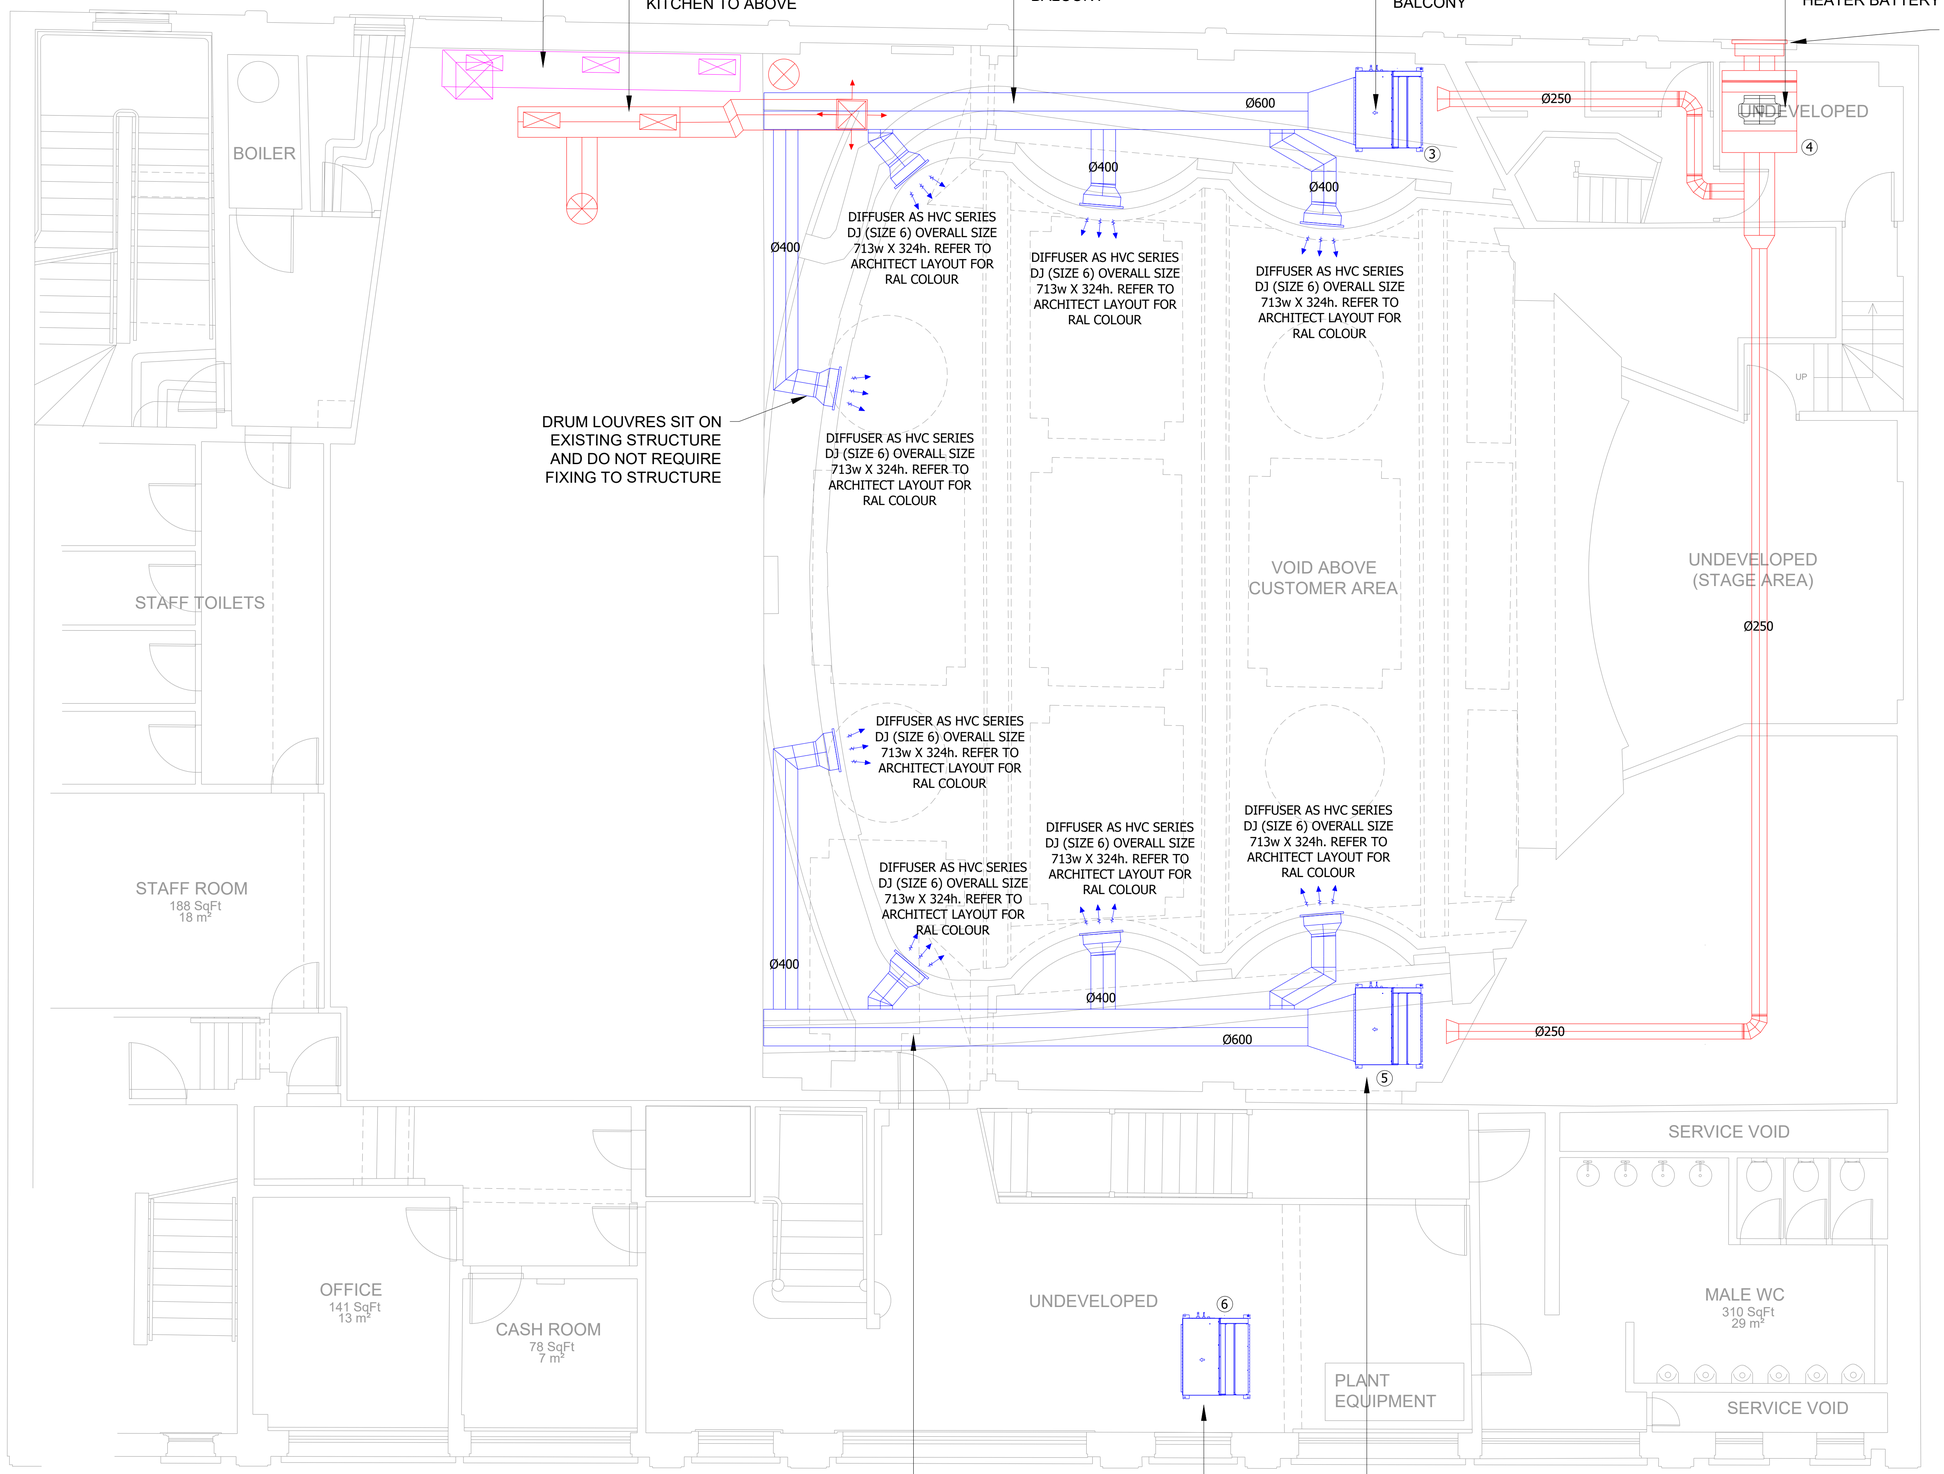


PLANT SCHEDULE

REF. No.	DESIGNATION	MAKE	MODEL	ELEC. DATA	NOISE DATA	NOTES
1	LADIES TOILET EXTRACT	SYSTEMAIR	PRIO 250	13A		
2	CUSTOMER AREA AC1	MITSUBISHI ELECTRIC	PEAD-M140JA2	16A 3 PHASE		EXISTING
3	CUSTOMER AREA AC2	MITSUBISHI ELECTRIC	PEA-M250LA2	16A 3 PHASE		
4	CUSTOMER AREA SUPPLY FAN	SYSTEMAIR	MUB 062560	16A 3 PHASE		
5	CUSTOMER AREA AC3	MITSUBISHI ELECTRIC	PEA-M250LA2	16A 3 PHASE		
6	CUSTOMER AREA AC4	MITSUBISHI ELECTRIC	PEA-M200LA2	16A 3 PHASE		EXISTING
7	KITCHEN EXTRACT	SYSTEMAIR	MUB-T062560			
8	KITCHEN SUPPLY AHU	SYSTEMAIR	MUB 062560	16A 3 PHASE		
9	CUSTOMER AREA EXTRACT	SYSTEMAIR	PRIO 500	TBA		
10	KITCHEN DX CONDENSER	MITSUBISHI ELECTRIC	PUZ-M200YKA2			
11	KITCHEN DX CONDENSER	MITSUBISHI ELECTRIC	PUZ-M200YKA2			
12	CUSTOMER AREA AC2	MITSUBISHI ELECTRIC	PUZ-M250YKA2			
13	CUSTOMER AREA AC3	MITSUBISHI ELECTRIC	PUZ-M250YKA2			
14	CUSTOMER AREA AC1	MITSUBISHI ELECTRIC	PUZ-M140VKA2			
15	CUSTOMER AREA AC4	MITSUBISHI ELECTRIC	PUZ-M200YKA2			
16	CUSTOMER AREA AC	MITSUBISHI ELECTRIC	PUZ-M250YKA2			

Revisions

Rev	Date	Comments
1	4/12/25	Information Added
2	5/02/26	Diffuser Detail Rev.

Jigsaw
Mechanical, Electrical and Environmental Solutions Limited
53 Bluebell Road, Kingsnorth, Ashford, Kent TN23 3GJ
+44 (0) 7881 750268
email: drawings@jigsawmees.co.uk - web: www.jigsawmees.co.uk

Client:
JD Wethespoon PLC

Project:
The Art Picture House, Bury

Drawing Subject:
First Floor Mechanical

Drawing Description:
Proposed Mechanical Scheme

Scale:	Drawn By:	Date:
1:50 @ A1	SW	June 2025

Drawing Number: 2444 M102

Rev: 2